



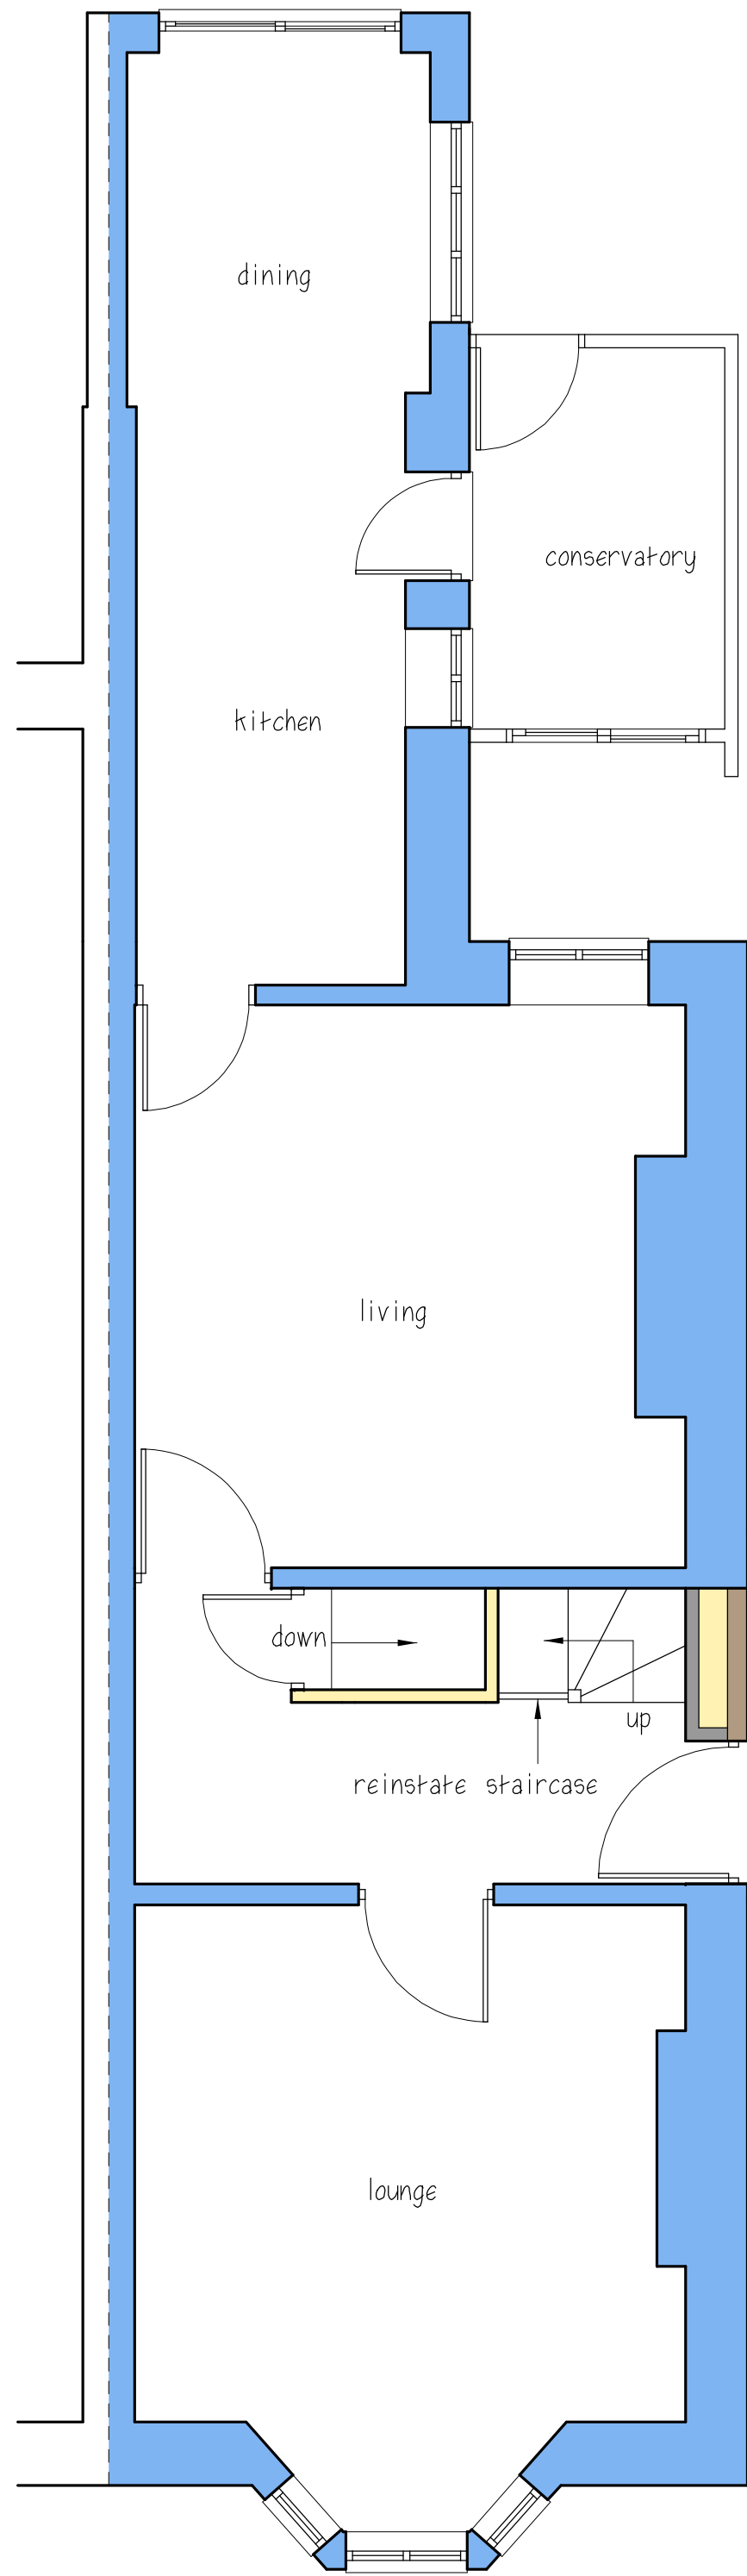

remove existing external staircase


infill existing opening and form new door

GROUND FLOOR PLAN

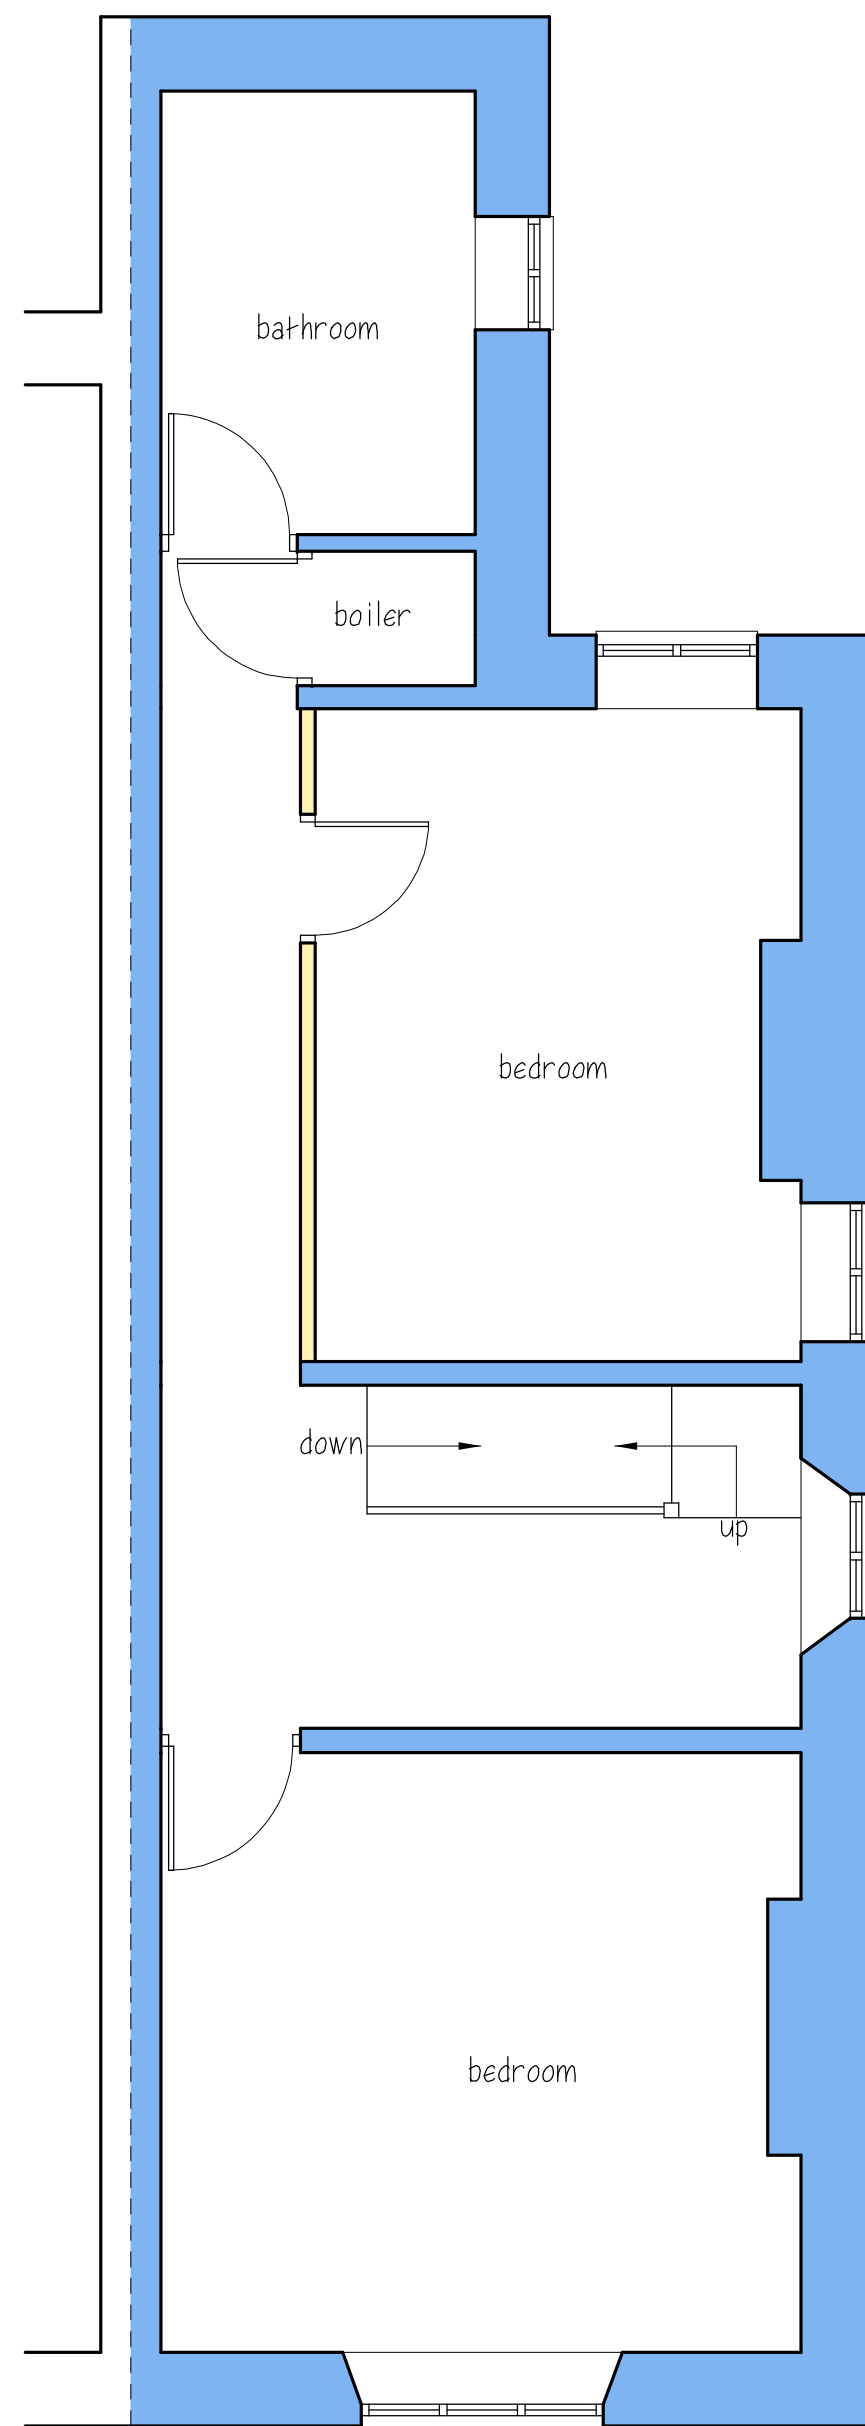

remove door and replace with window

FIRST FLOOR PLAN

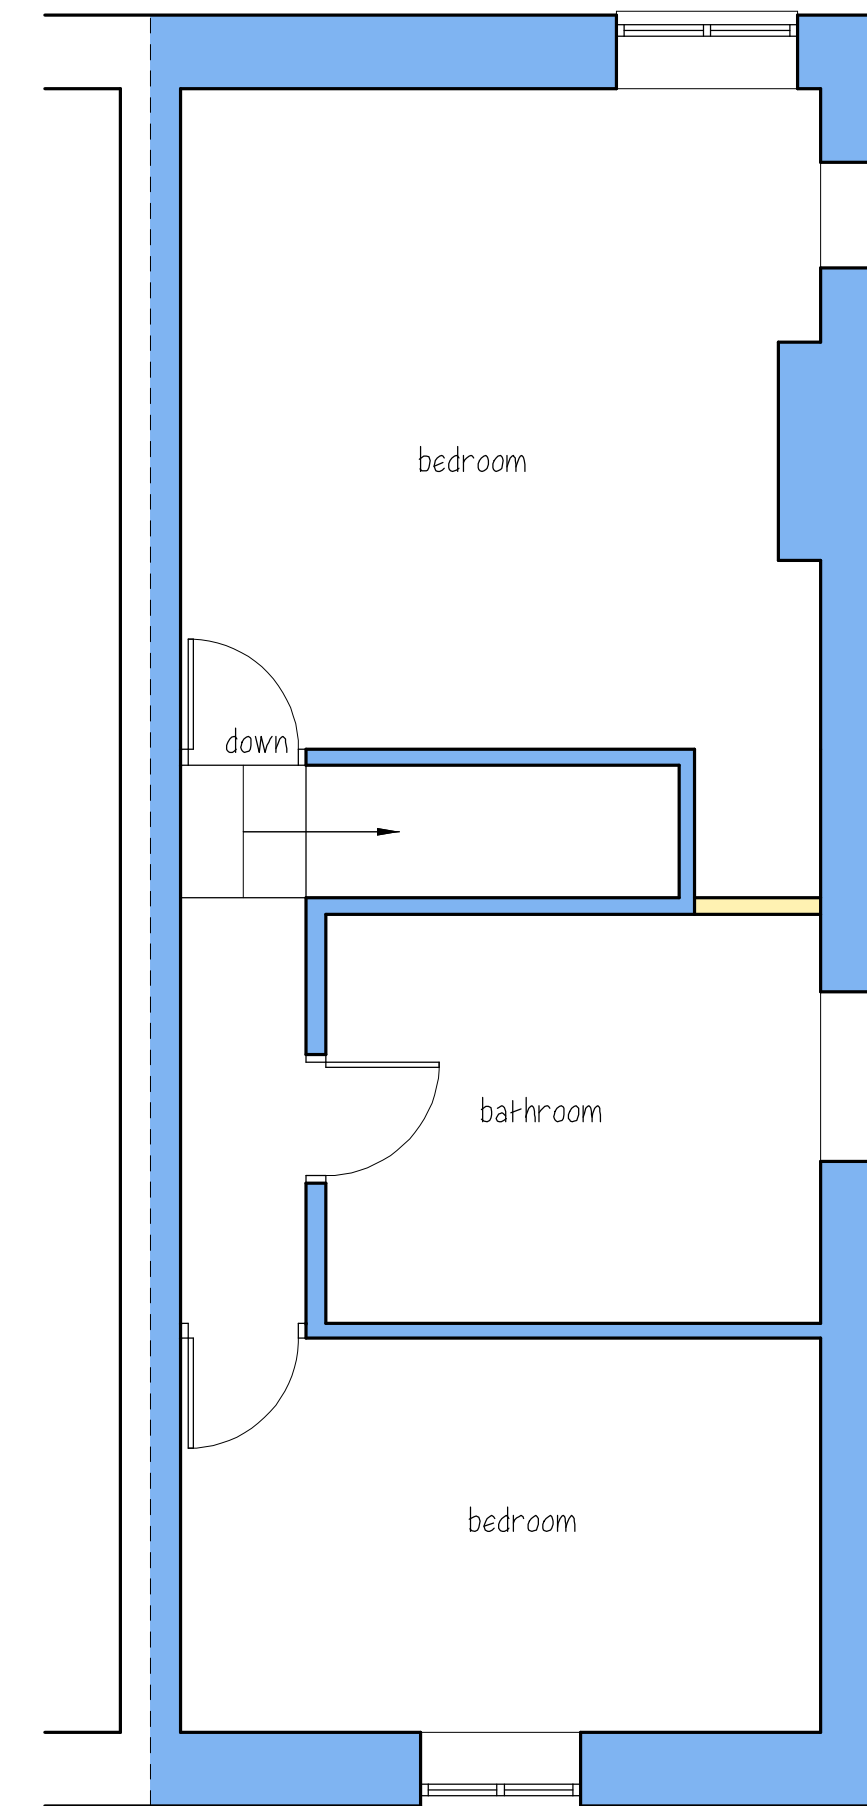

SECOND FLOOR PLAN



 Design Consultants Chartered Surveying and Architectural Services Hallycombs Farm, Red Lane, Sutton, Macclesfield, Cheshire, SK11 0NA Tel: 01260 253 500 Mob: 07766 200 209	
Clients:	Mr & Mrs Perry
Job:	Alterations
Address:	7 Heath Grove Buxton Derbyshire
Dwg:	Proposed Plans
Scale:	1:50 @ A1
Date:	13/09/22
Job No:	CSD-2169-07
Revision:	-