



Existing View

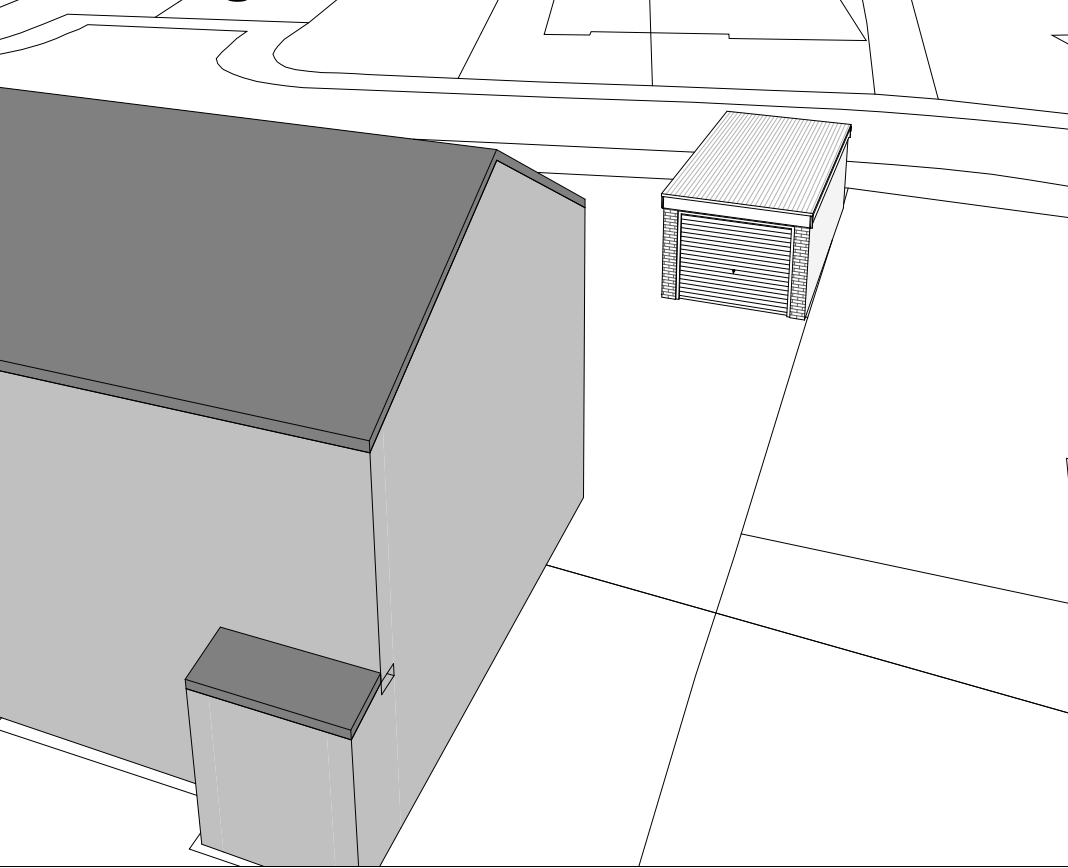



Front E existing

1 : 50

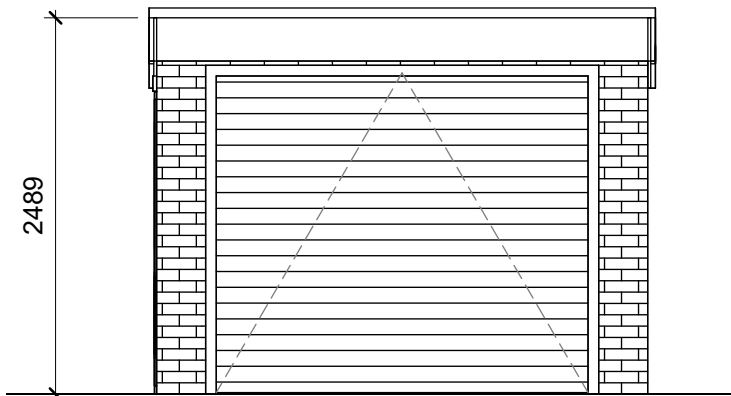




Rear W existing

1 : 50

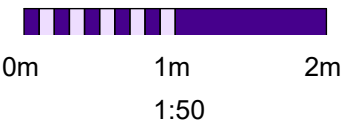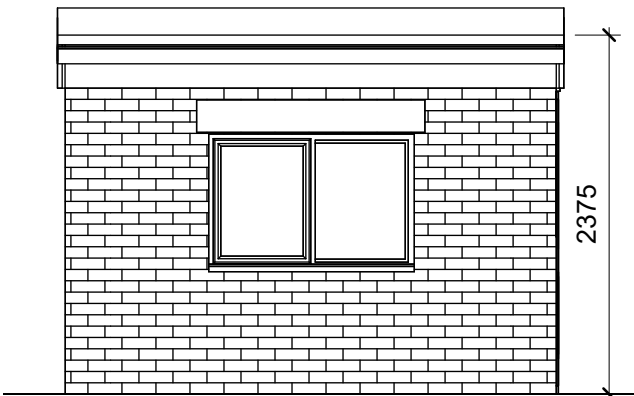


00 Ground existing

1 : 100

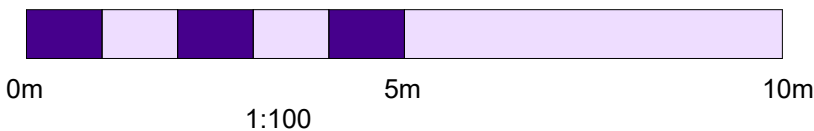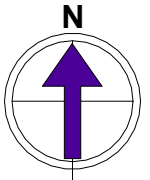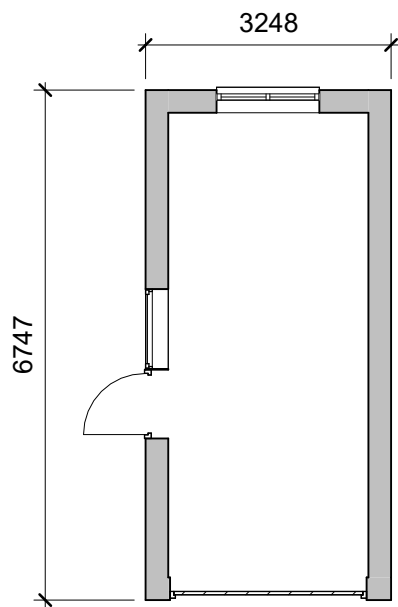


Side N existing

1 : 100

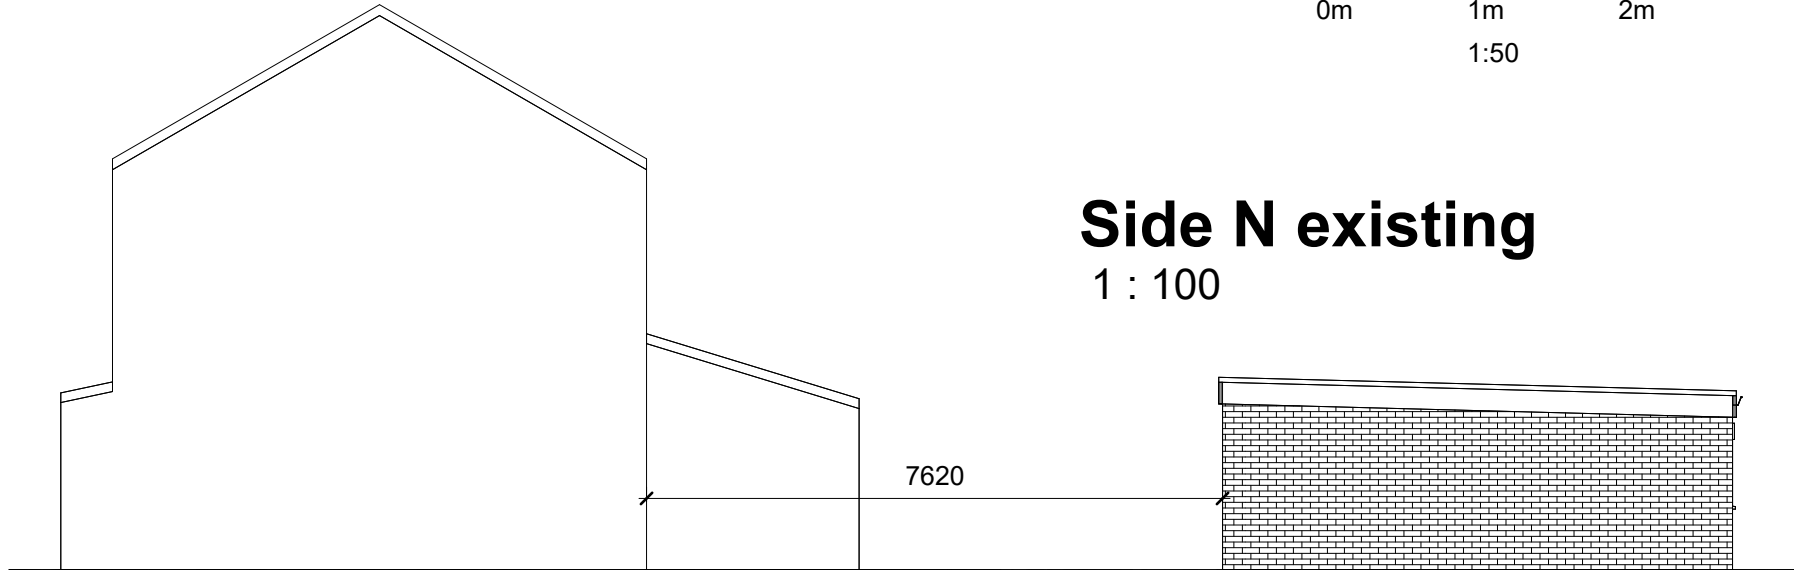

Side S existing

1 : 100

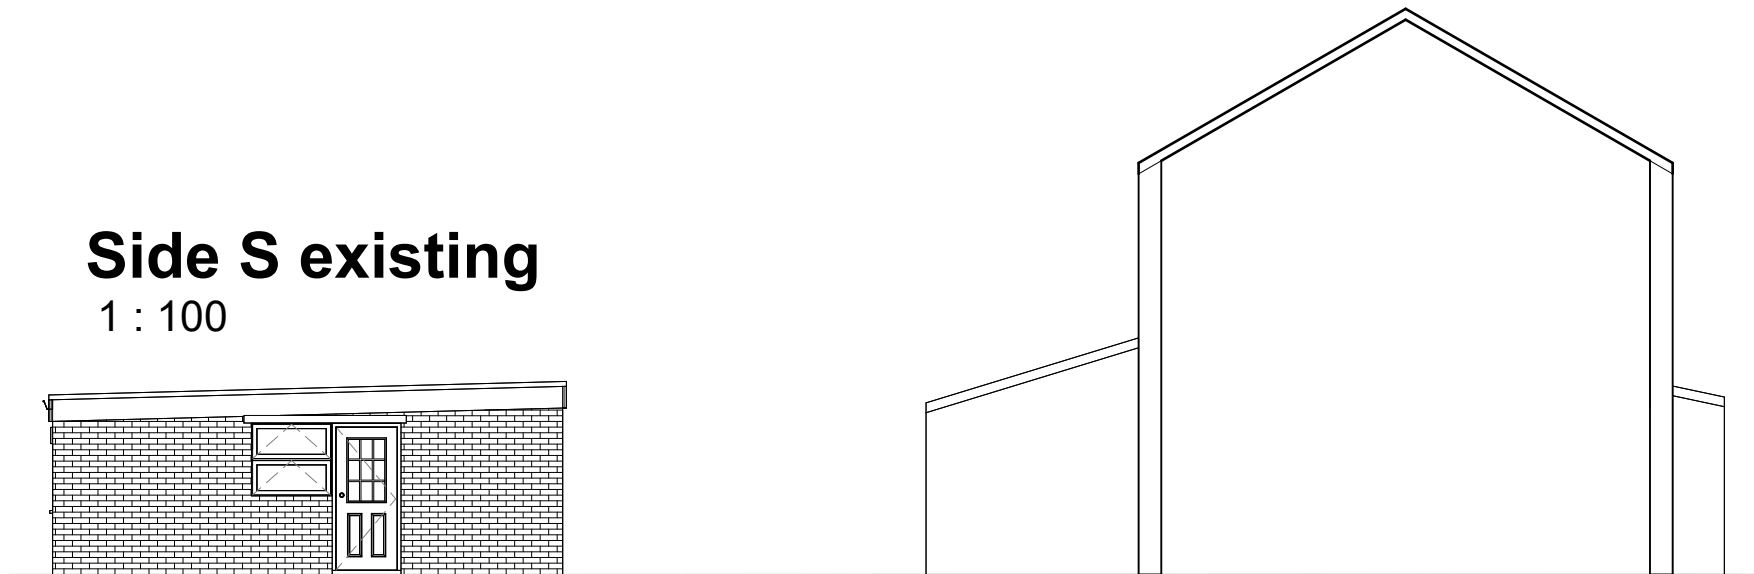

10 Hereford Road, Buxton

Drawing Title: Existing plans and elevations	
Scale @ A3: As indicated	Job Number: JVD67
Date: 11/07/2023 17:29:27	Sheet Number: B101
Drafted by: GC	Client: Owner

Jonathan V. Davies
CHARTERED SURVEYORS

1 Market Street, Buxton, Derbyshire SK17 6JY
Tel & Fax Buxton (01298) 72860

www.jonathanvdavies.co.uk Email jonathanvdavies@jonathanvdavies.co.uk