



Proposed view

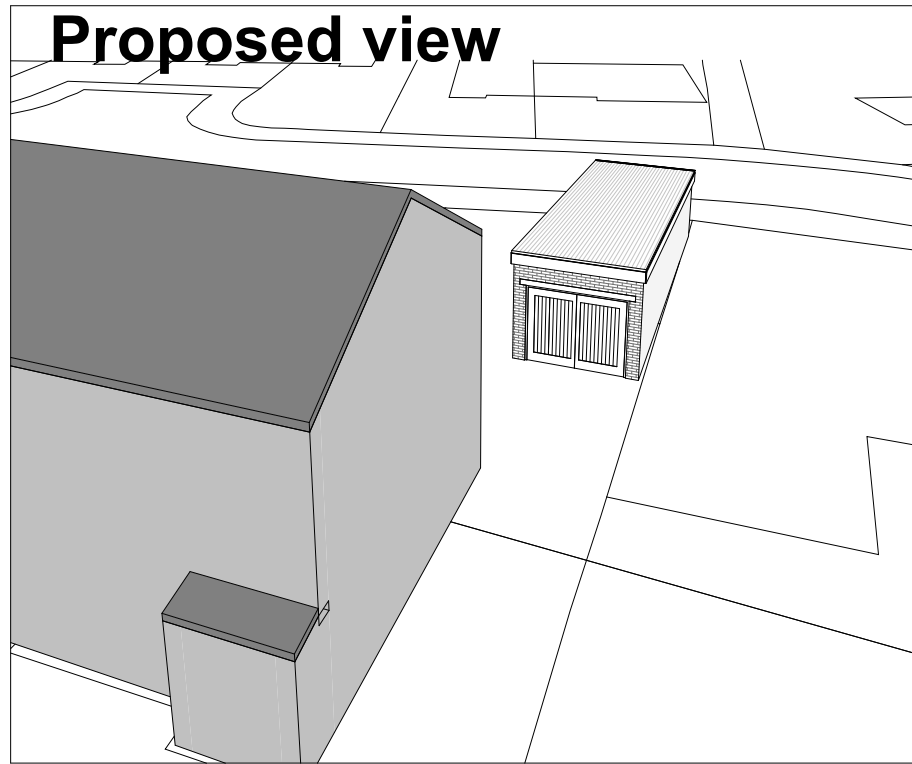


Front E proposed

1 : 50

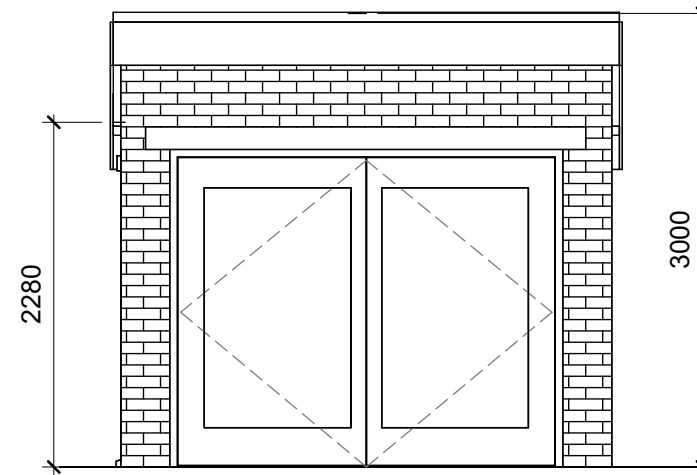



Rear W proposed

1 : 50

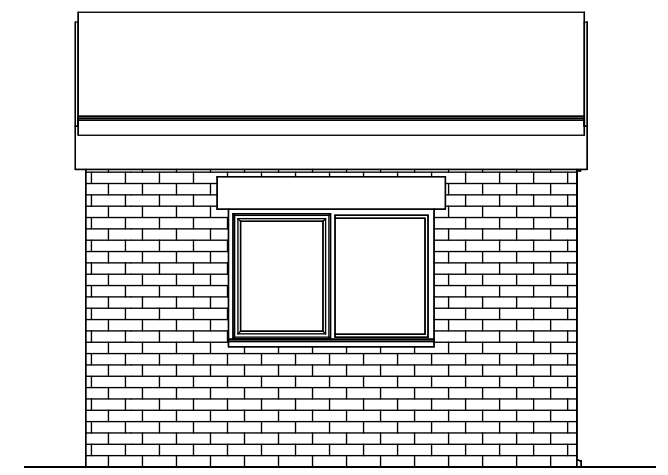


00 Ground proposed

1 : 100

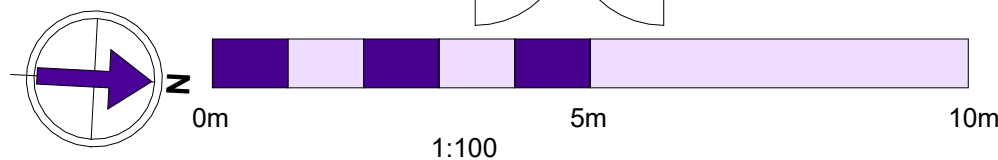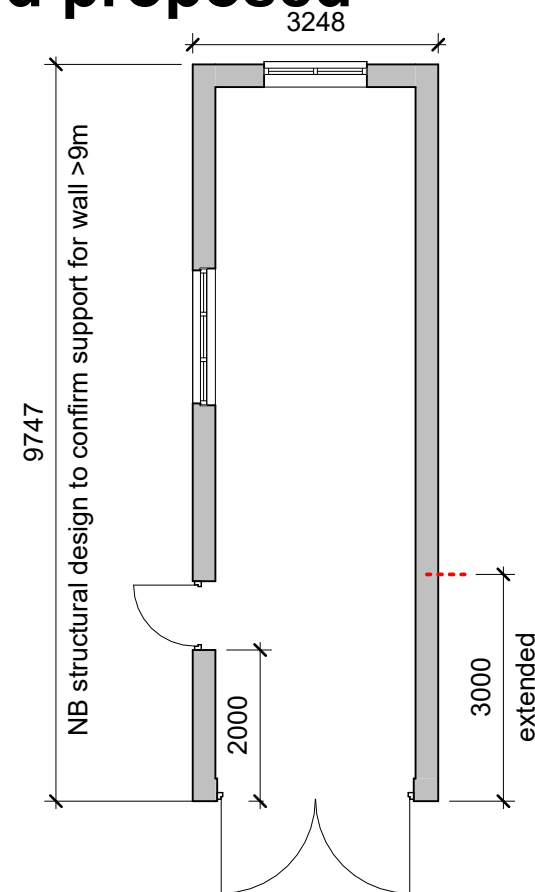


Side N proposed

1 : 100

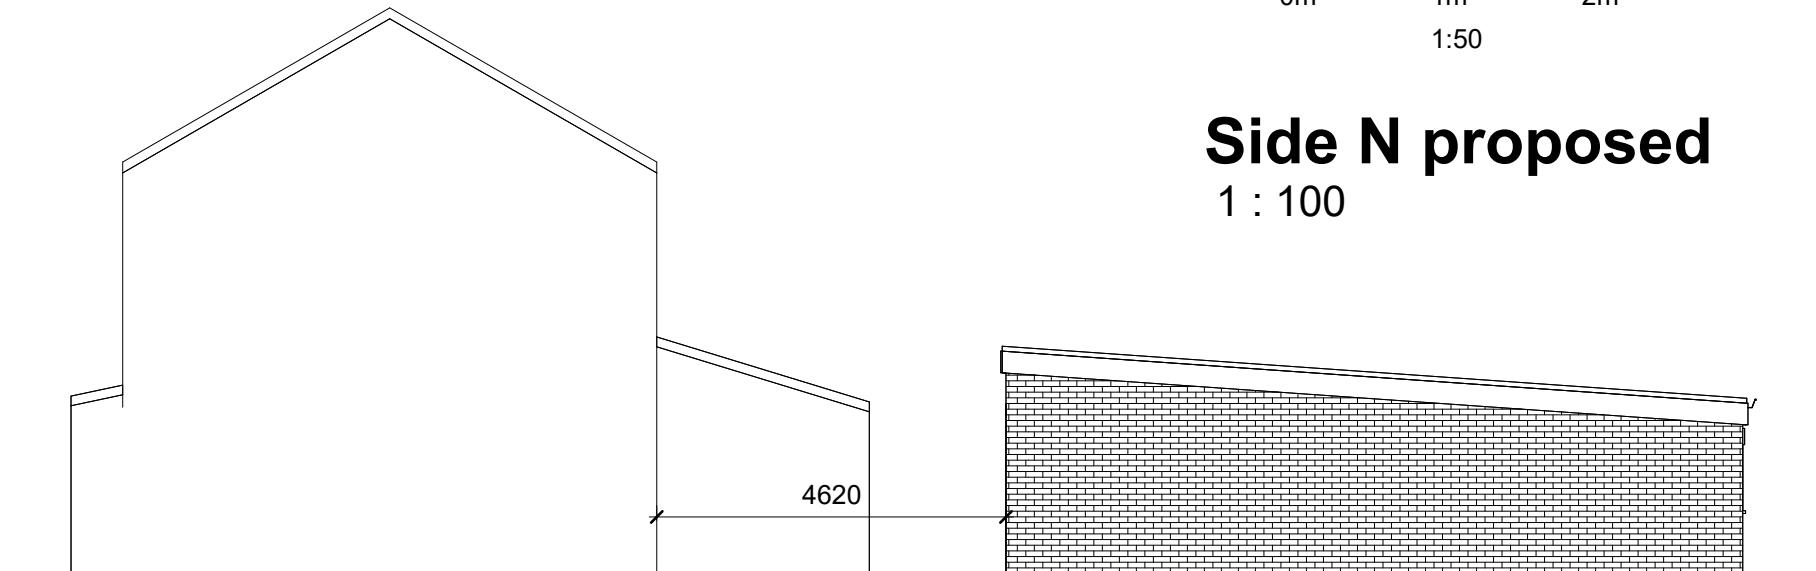

Side S proposed

1 : 100

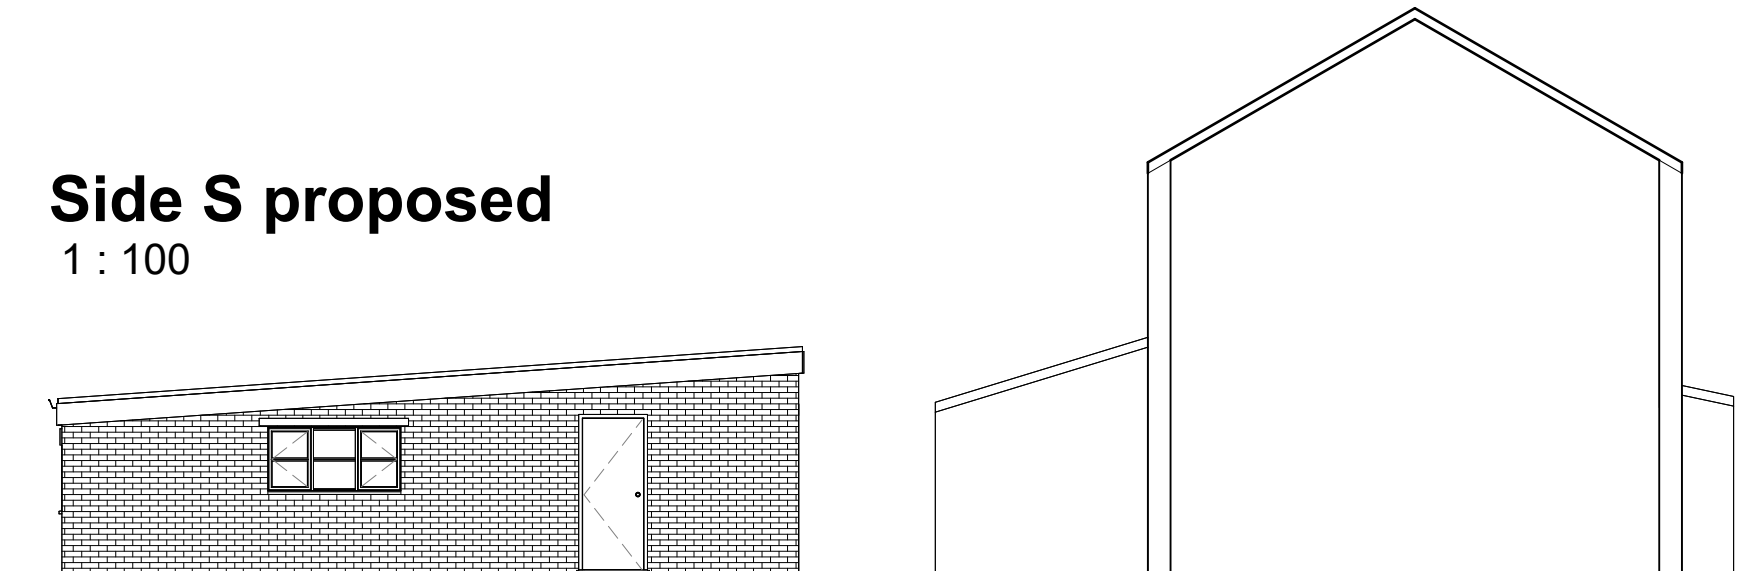

10 Hereford Road, Buxton

Drawing Title: Proposed plans and elevations	
Scale @ A3: As indicated	Job Number: JVD67
Date: 12/07/2023 11:56:05	Sheet Number: B102
Drafted by: GC	Client: Owner

Jonathan V. Davies
CHARTERED SURVEYORS
1 Market Street, Buxton, Derbyshire SK17 6JY
Tel & Fax Buxton (01298) 72860
www.jonathanvdavies.co.uk Email jonathanvdavies@jonathanvdavies.co.uk