
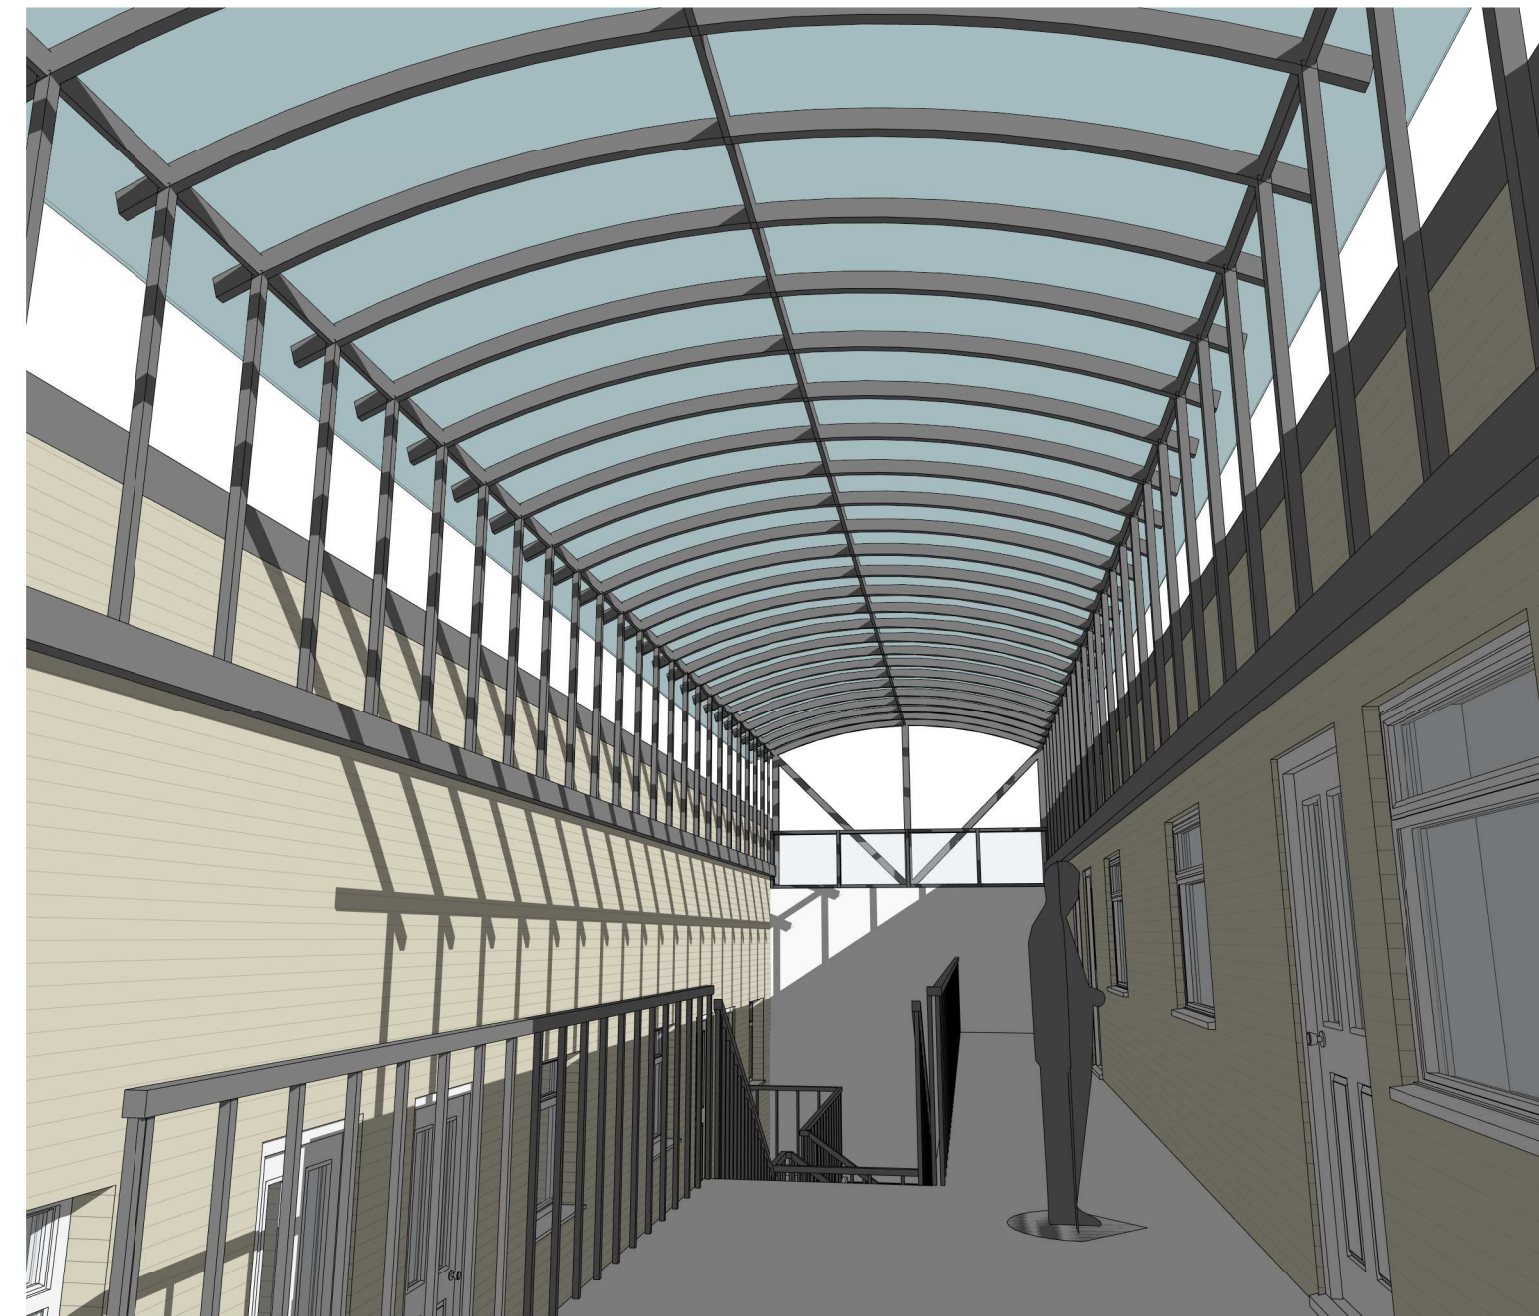
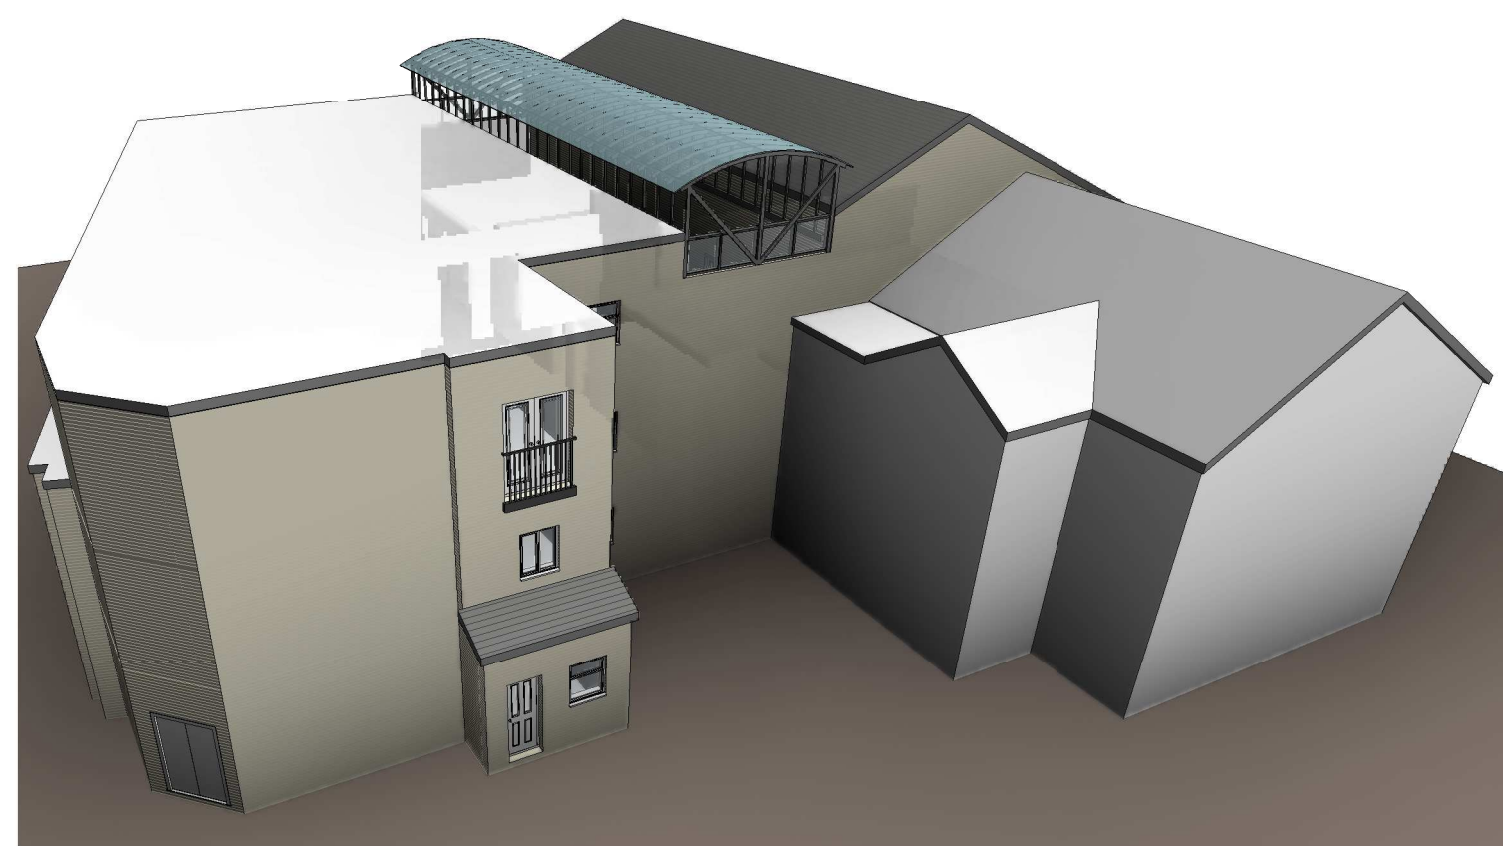


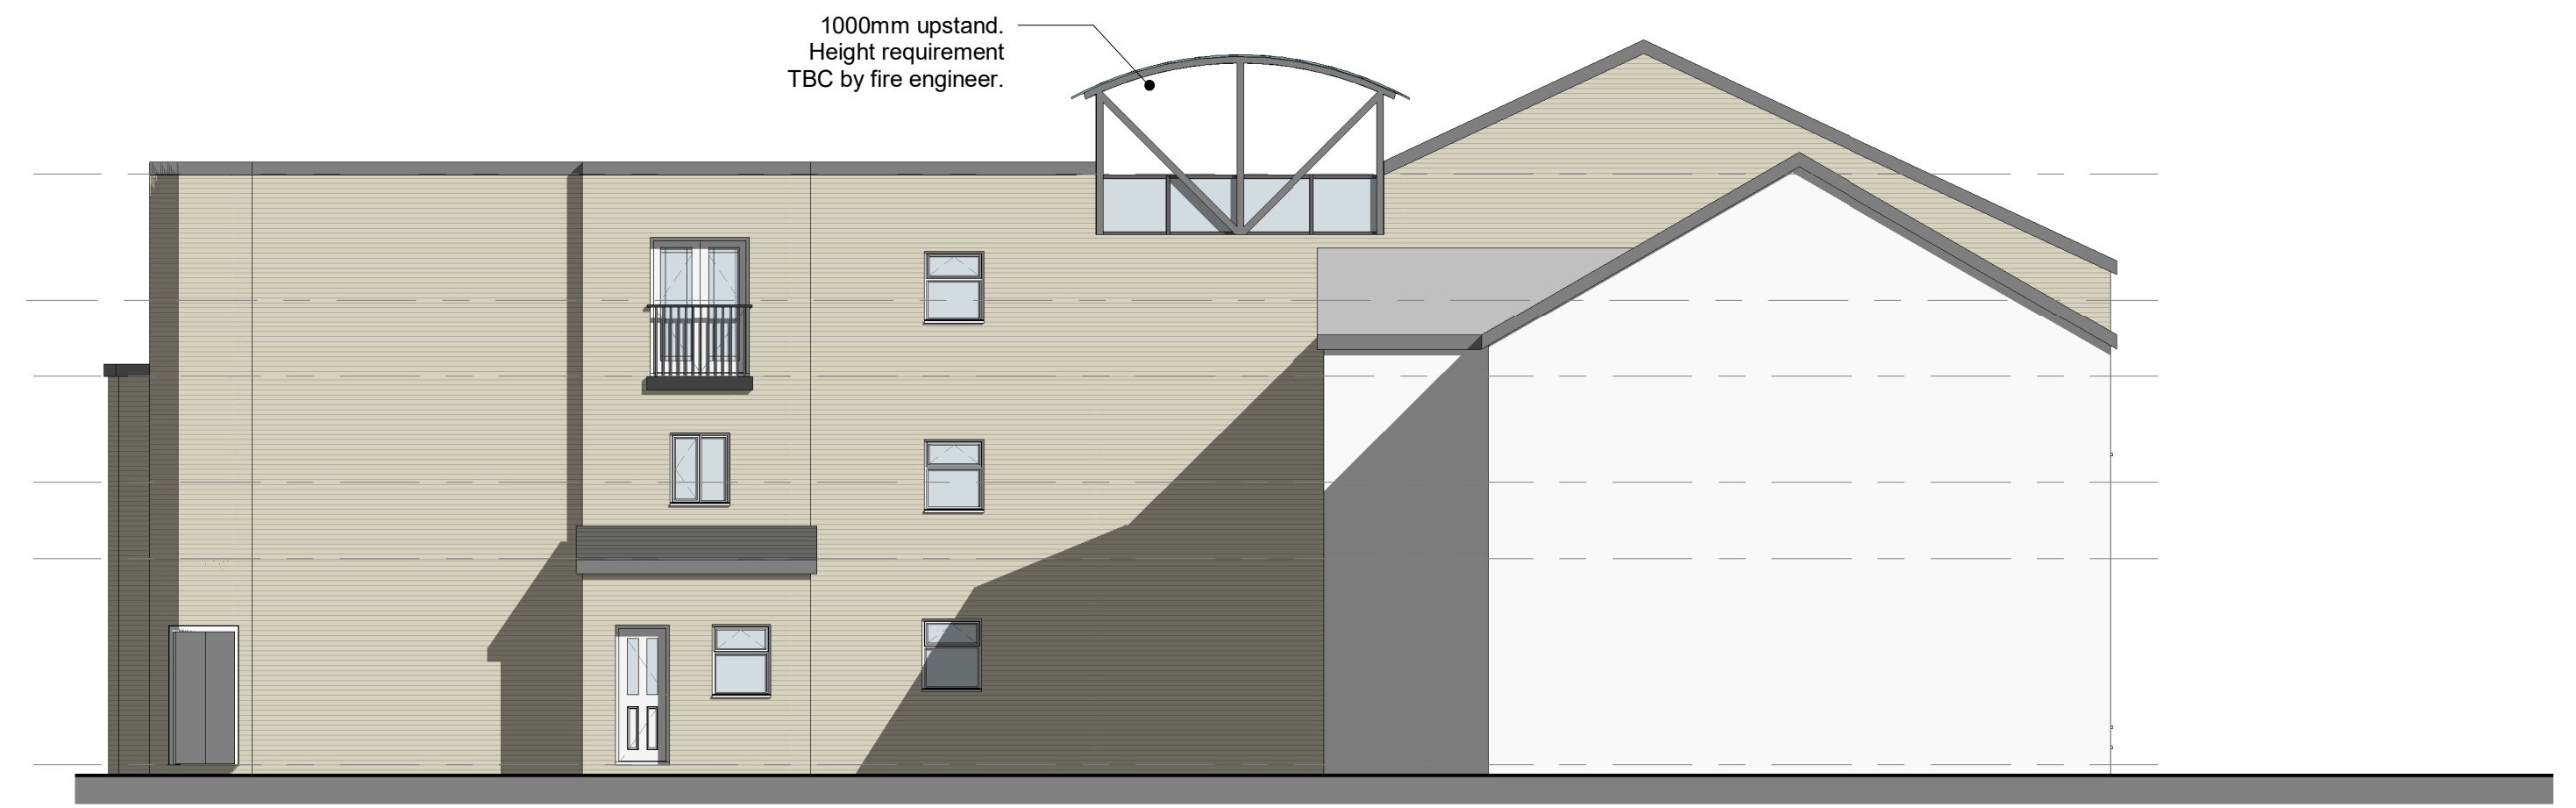

PROJECT	SCALE 0:0.1	DATE	BY DATE
26 Union Road	1 : 100	13 MAR 2023	ER
CLIENT	STATUS		
M Openheimer	PLANNING		
TITLE	PROJECT NO.	DRAWING NO.	REV.
Proposed Elevations	DA22105.2.	007.	
NOTES THIS DRAWING MUST NOT BE REPRODUCED WITHOUT OF PRIOR WRITTEN CONSENT ALL INFORMATION IS SUPPLIED TO THE CLIENT ON THE BASIS THAT THE CLIENT HAS AGREED TO AND UNDERTAKES TO BE RESPONSIBLE TO THE DESIGNER FOR THE ACCURACY OF THE INFORMATION AND TO THE DESIGNER FOR THE PRACTICE AND BRITISH STANDARDS. ALL DIMENSIONS ON THIS DRAWING ARE IN MILLIMETRES UNLESS OTHERWISE STATED.			