

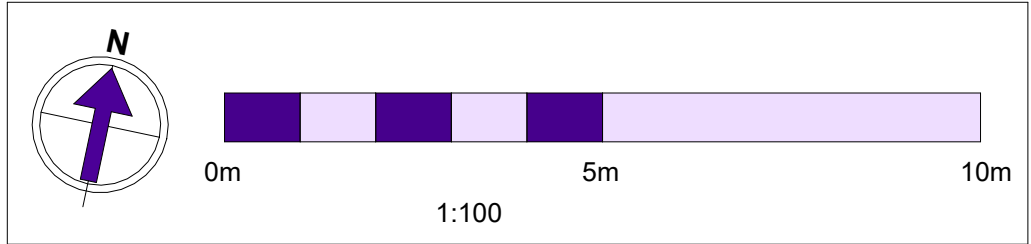


Bailey Flatt Farm, Redgap Lane,
Buxton. SK17 7JG

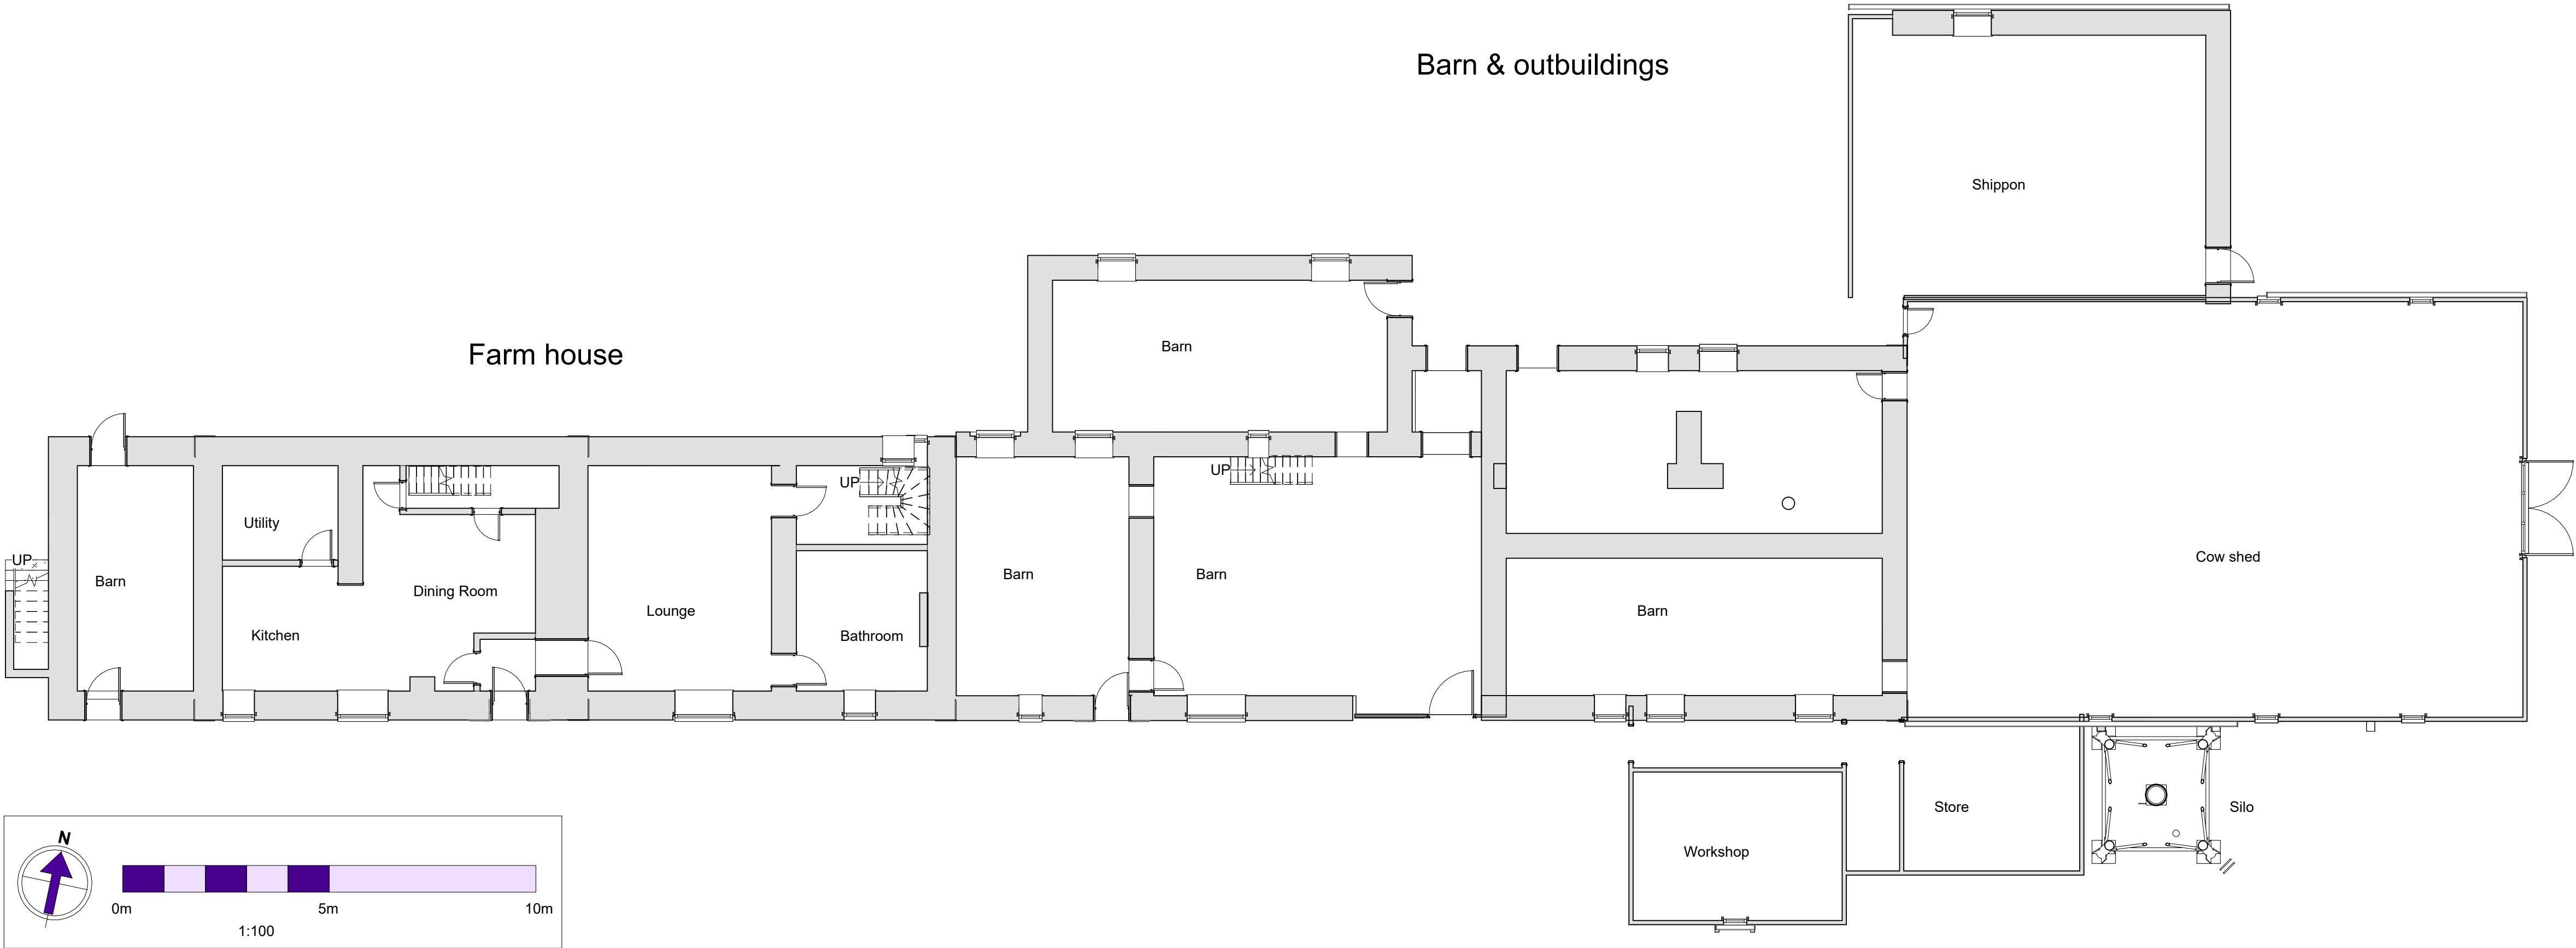

GROUND EXISTING
1 : 100

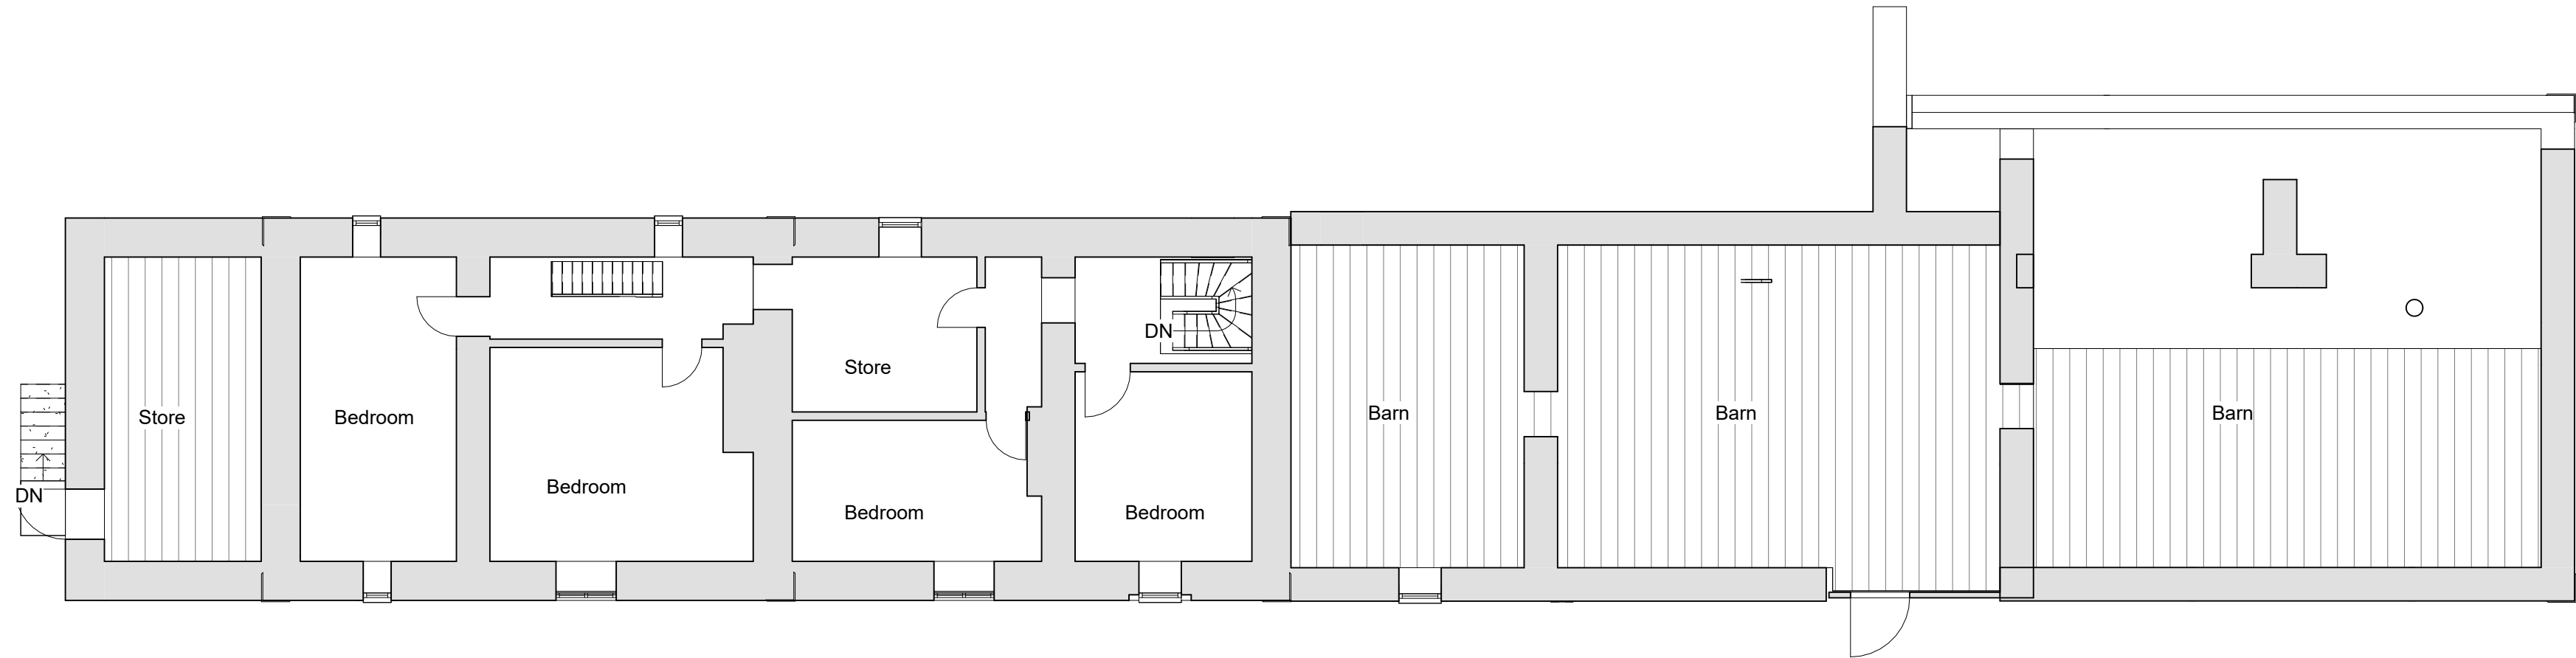

FIRST EXISTING
1 : 100

Drawing Title
Existing floorplans

Scale @ A1
1 : 100

Job Number
JVD54

Date/Time stamp
21/06/2023
15:00:38

Drafted by
GC

Client Name
Mr Lucas Frith

Sheet Number

A201