



**Bailey Flatt Farm, Redgap Lane,
Buxton. SK17 7JG**

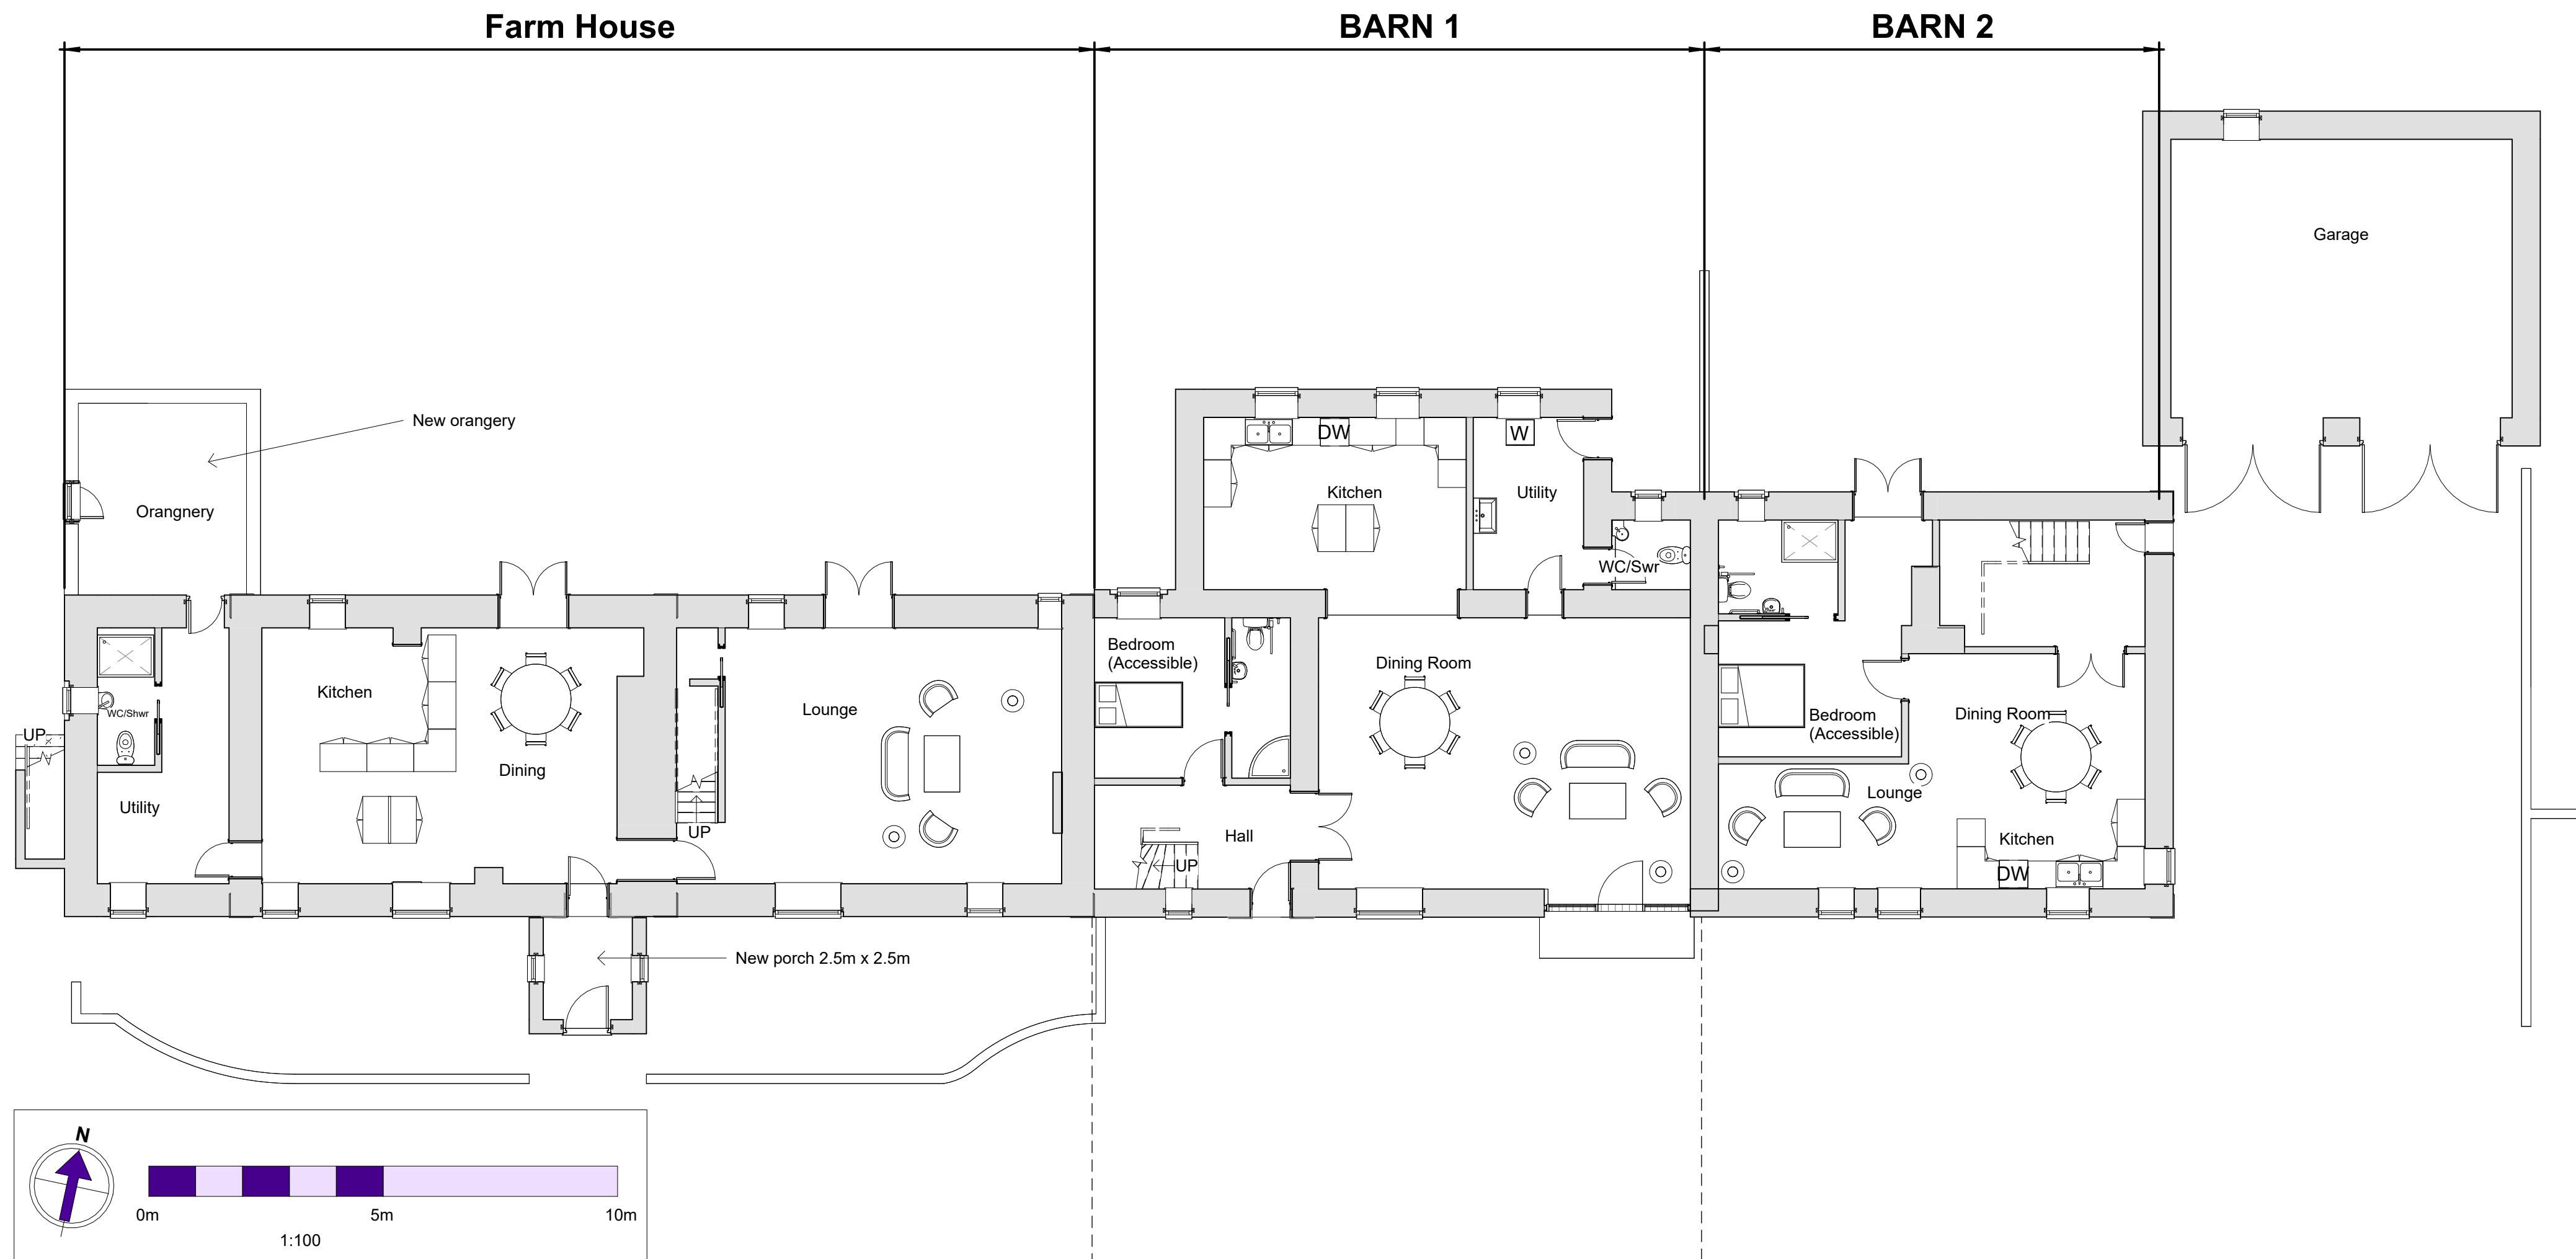

GROUND PROPOSED

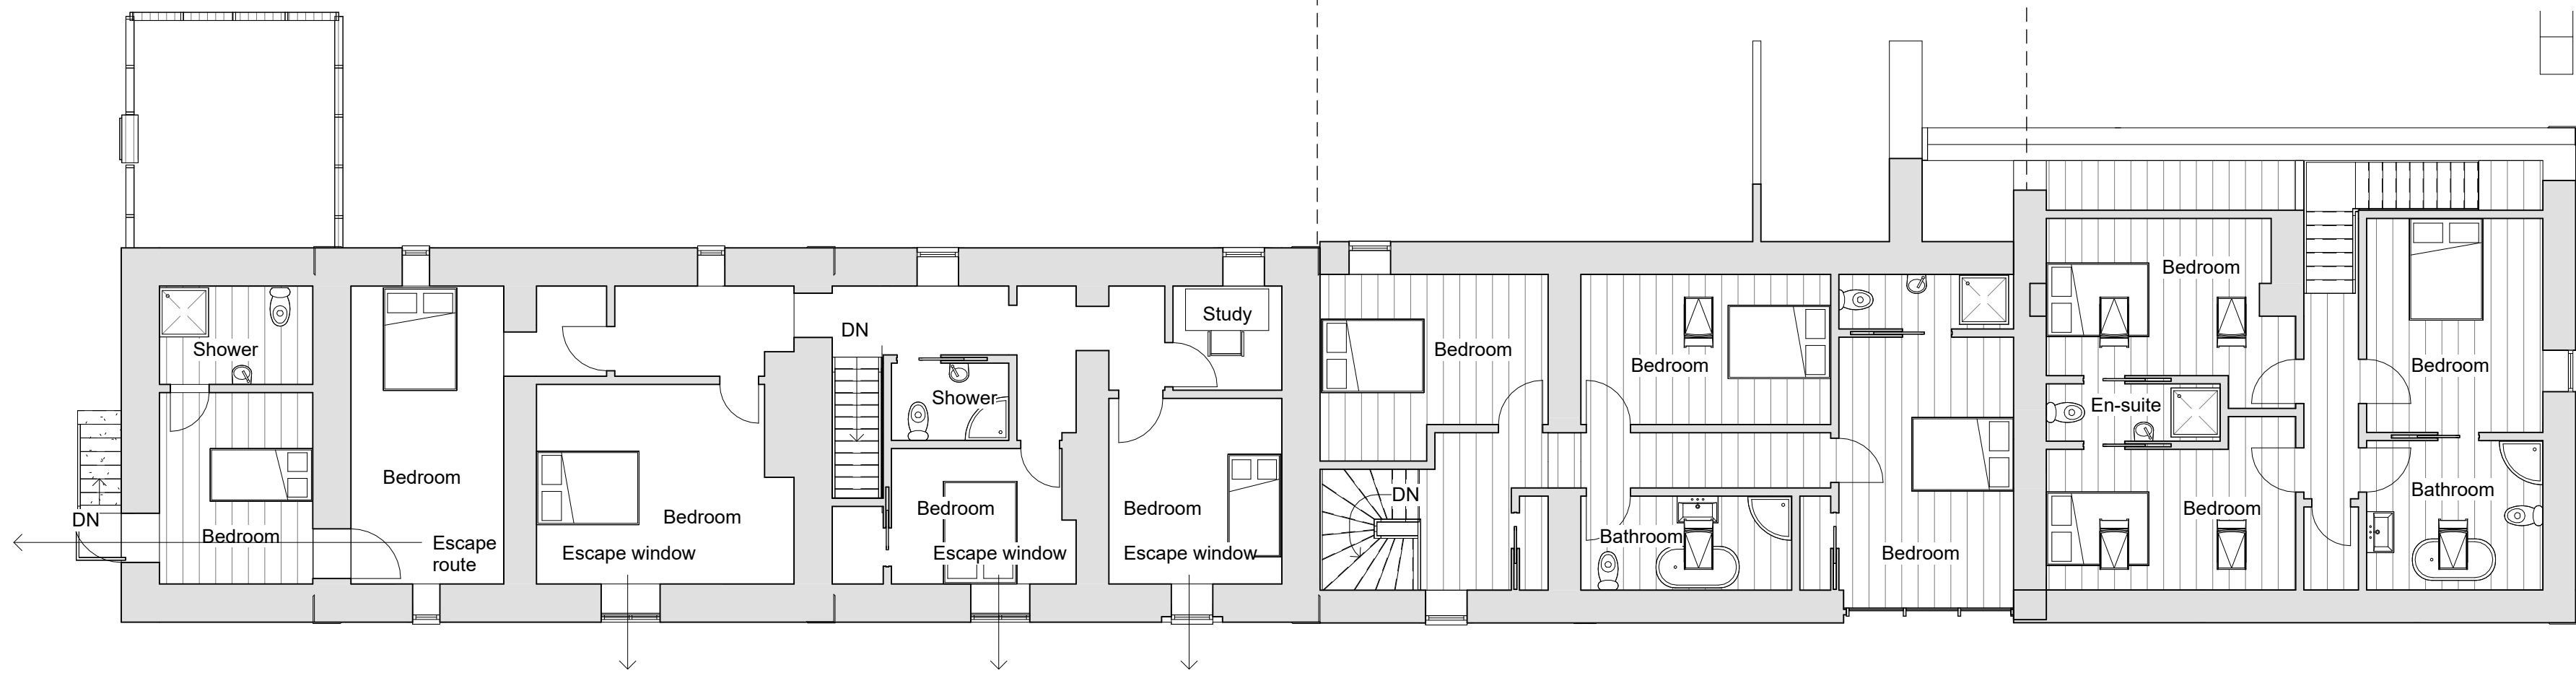

FIRST PROPOSED

1 : 100

Proposed floorplans

Scale @ A1 1 : 100	Job Number JVD54
-----------------------	---------------------

Date/Time stamp	Drafted by
21/06/2023 15:01:46	GC

Client Name
Mr Lucas Frith

Sheet Number

A203