Jonathan V. Davies
CHARTERED SURVEYORS
1 Market Street, Buxton, Derbyshire SK17 6JY
Tel & Fax Buxton (01298) 72860
www.jonathanvdavies.co.uk Email jonathanvdavies@jonathanvdavies.co.uk

Bailey Flatt Farm, Redgap Lane, Buxton. SK17 7JG



South Elevation - Proposed
1 : 100

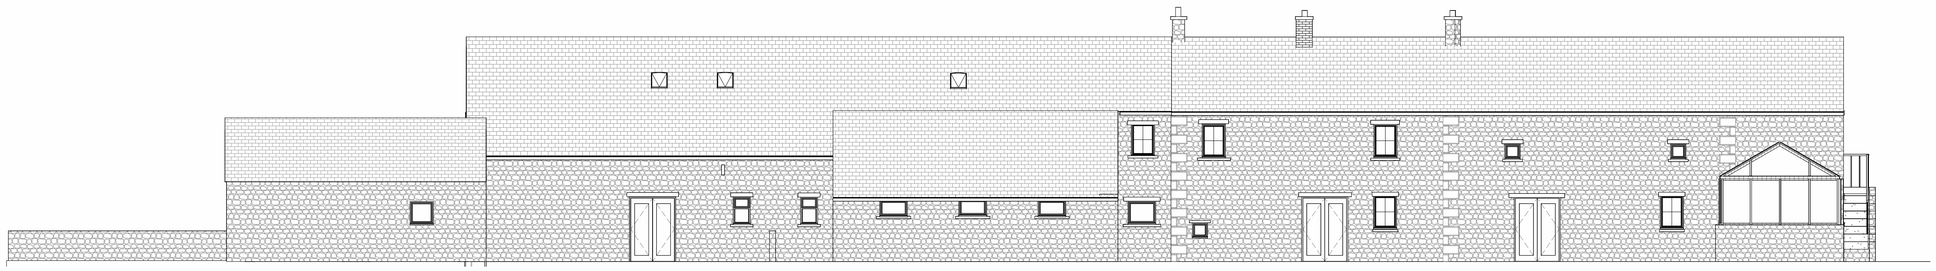

North - Elevation - Proposed
1 : 100



East Elevation - Proposed
1 : 100



West Elevation - Proposed
1 : 100

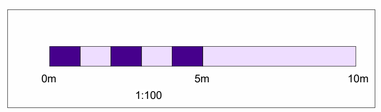

Drawing Title
Proposed Elevations

Scale @ A1	Job Number
1 : 100	JVD54

Date/Time stamp	Drafted by
21/06/2023 15:03:42	GC

Client Name
Mr Lucas Frith

Sheet Number

A204

PRINT AT 100% A1 FOR SCALE DRAWING