



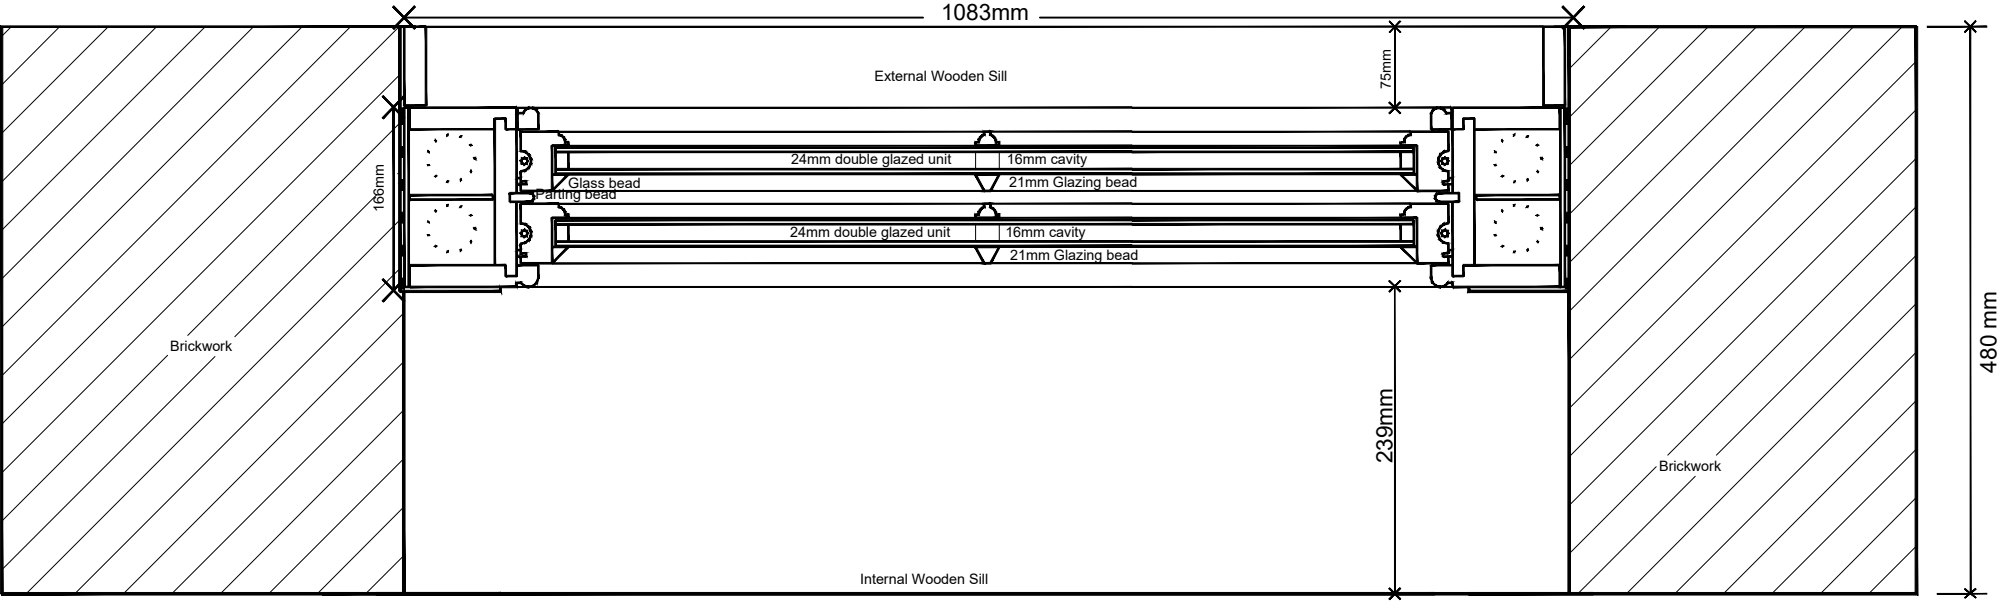

Proposed Horizontal Section Through Sash Window

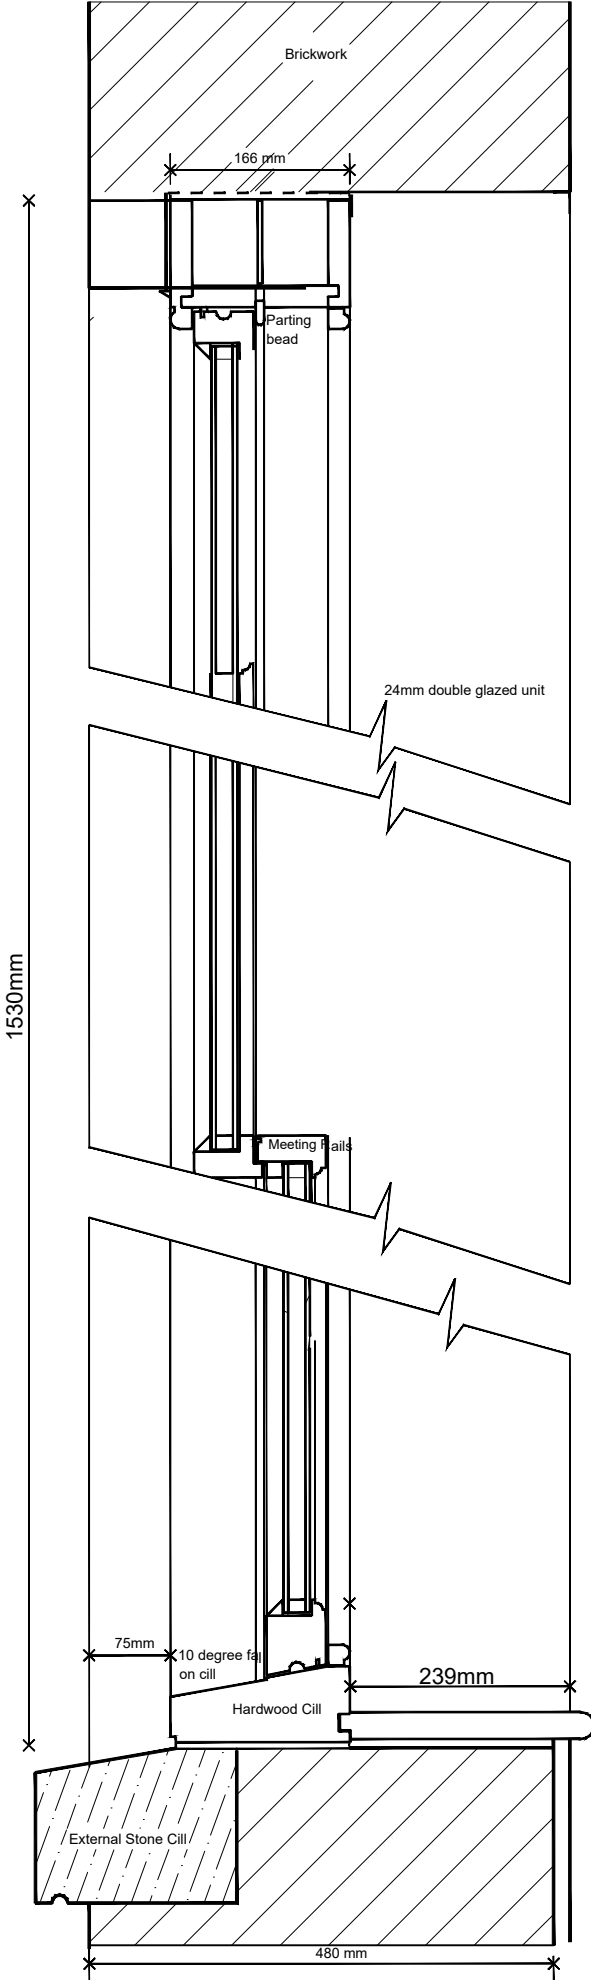

Proposed Horizontal Section Through Sash Window

A	DA ISSUE	24.05.23	GK
	AMENDMENT		BY

SCALE 1:6@A3

Project :
Old School House Windows application
Date : 24/05/23

Sheet Title :
Proposed Sections
Sheet no : 01

Address :
The Old School House, HagueStreet,
GLOSSOP
SK13 8NR
Applicant :