


GTP1 - Location Plan: High Ash House

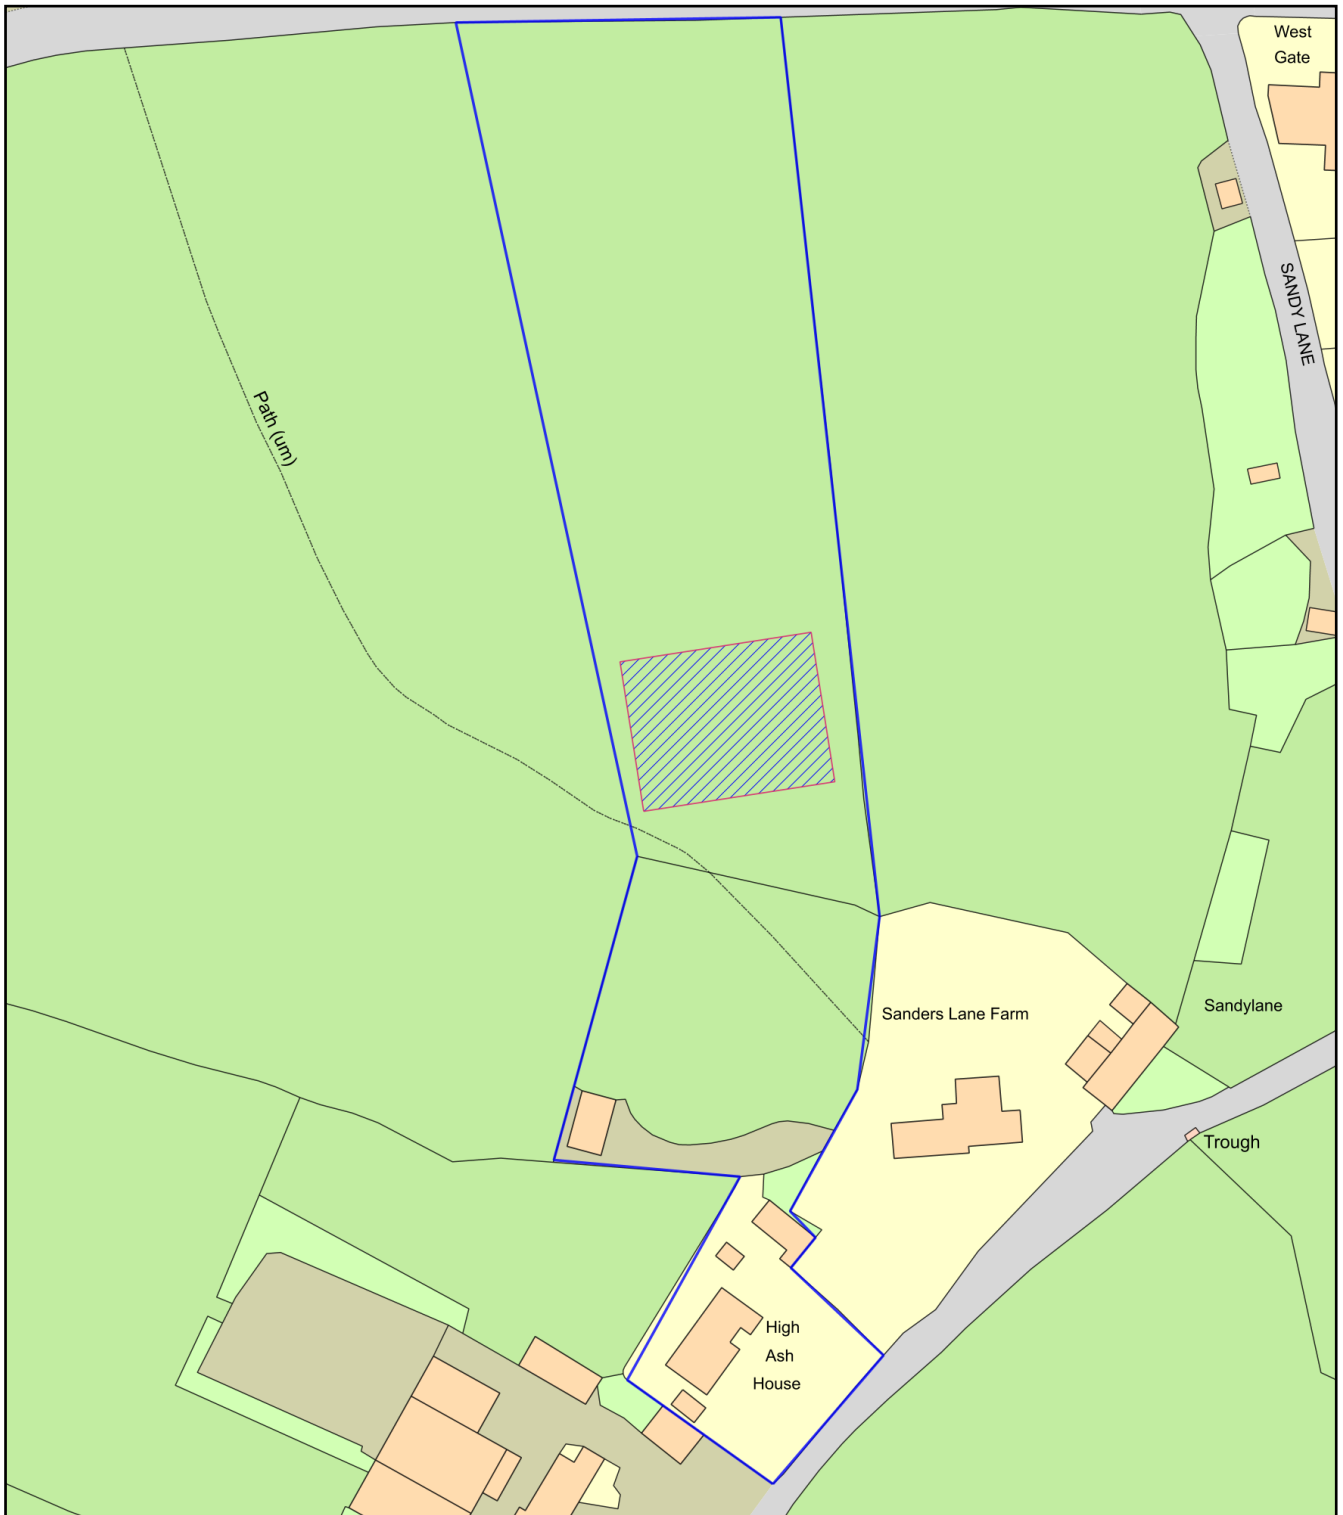

0 50
Metres



Plan Produced for: GTP Ltd

Date Produced: 28 Jun 2023

Plan Reference Number: TQRQM23179132730356

Scale: 1:1250 @ A4