


S|C|P

APPENDIX B

S|C|P


APPENDIX C

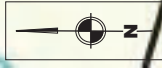

SCP Transportation Planning : Infrastructure Design www.scptransport.co.uk	Project Title		Drawing Title										Drawing No.		
	200341 Bridgemont, Whaley Bridge		Local Cycle Map		Scale		By		Rev		Description		Date		Revision
					NTS		LB								
					Date		Checked		PT						
					07.07.20										
				Approved/Unapproved		Status									
				-		PLANNING									

S|C|P



APPENDIX D

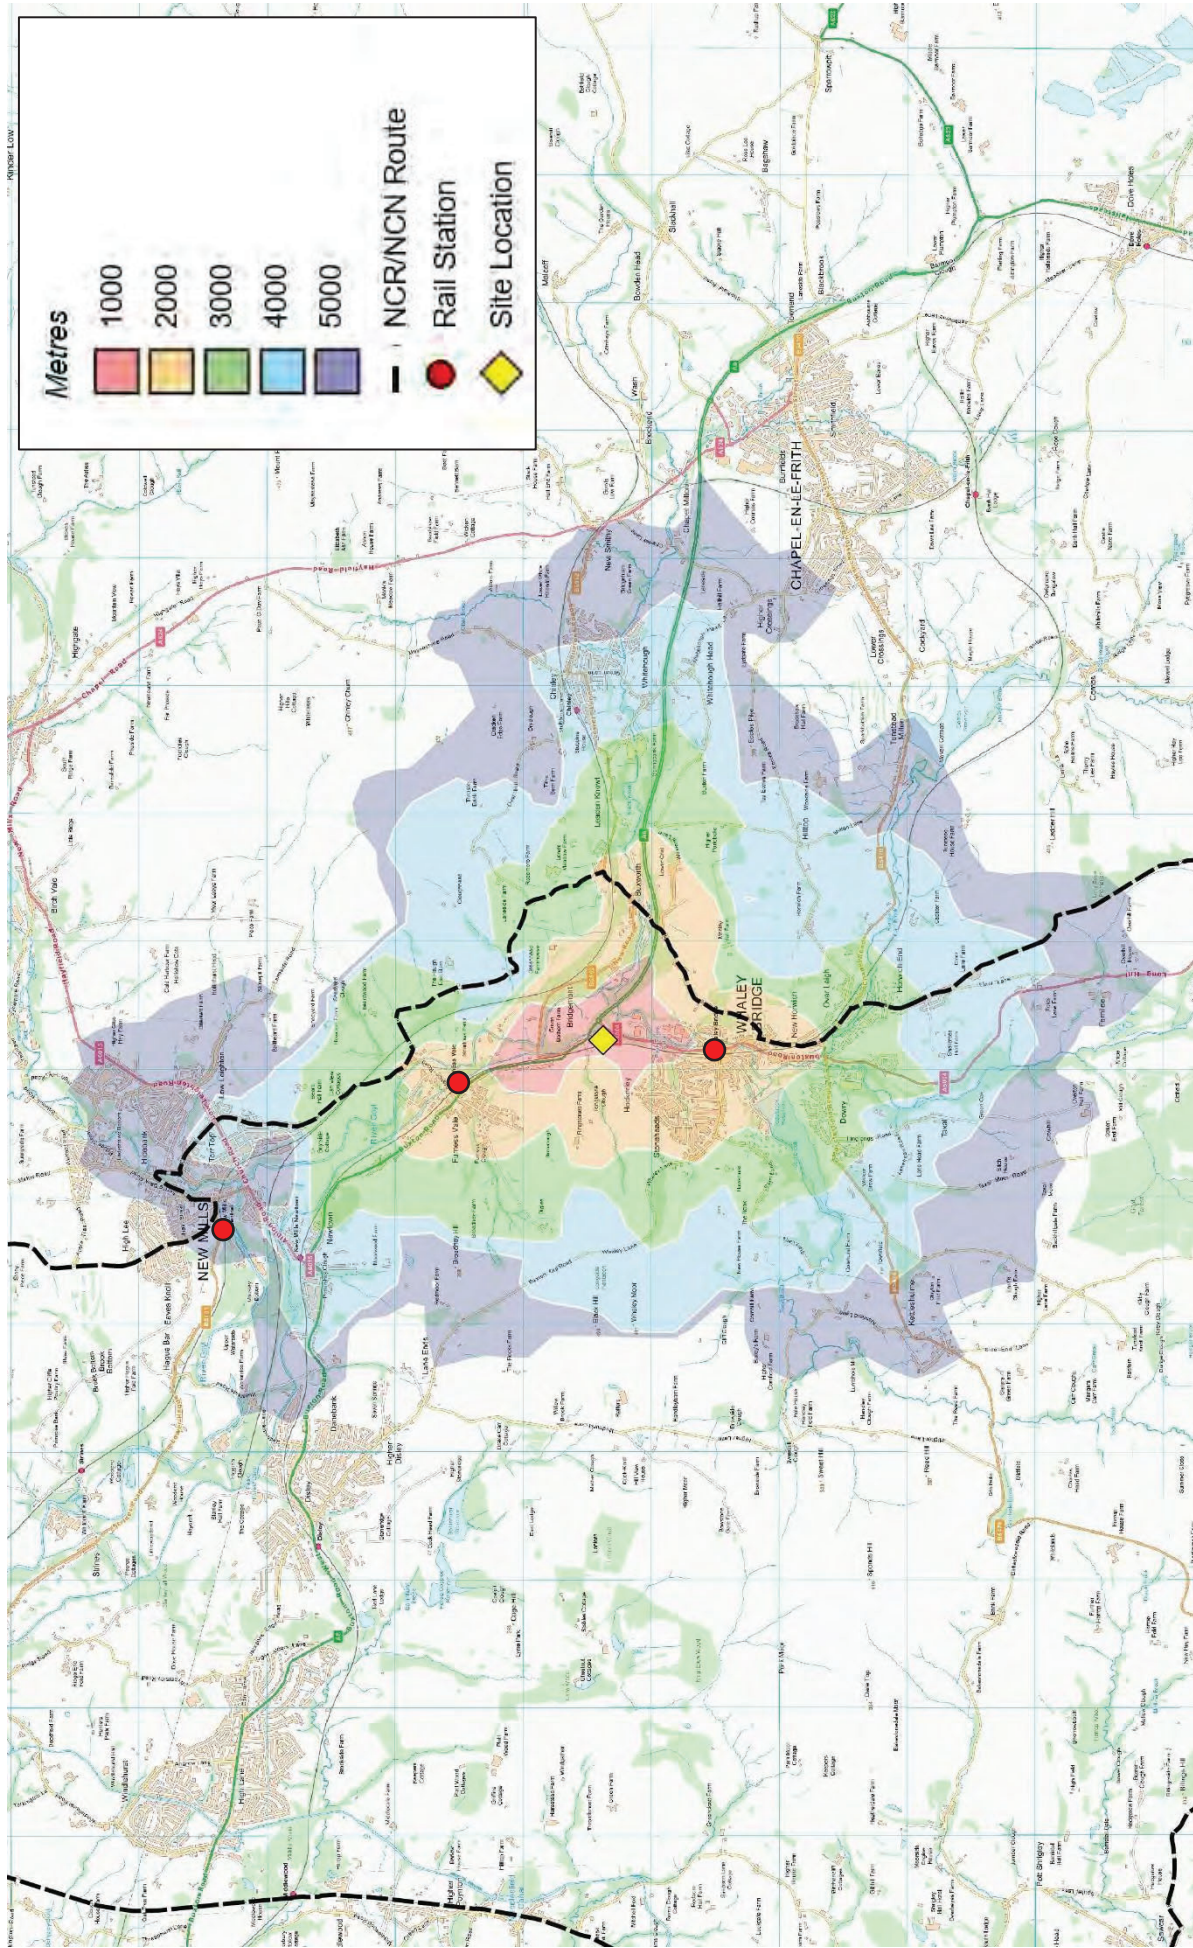

S SCP Transportation Planning : Infrastructure Design www.scptransport.co.uk	Project Title 200341 Bridgement, Whaley Bridge	Drawing Title 5km Cycle Isochrone	Scale	NTS	By	LB	Rev	Description	Date	By	Drawing No.	
			Date	07.07.20	Checked	PT	-	-	-	-	-	-
			Approved/Unapproved	-	Status	PLANNING	-	-	-	-	-	-
											Revision	-

S|C|P

APPENDIX E

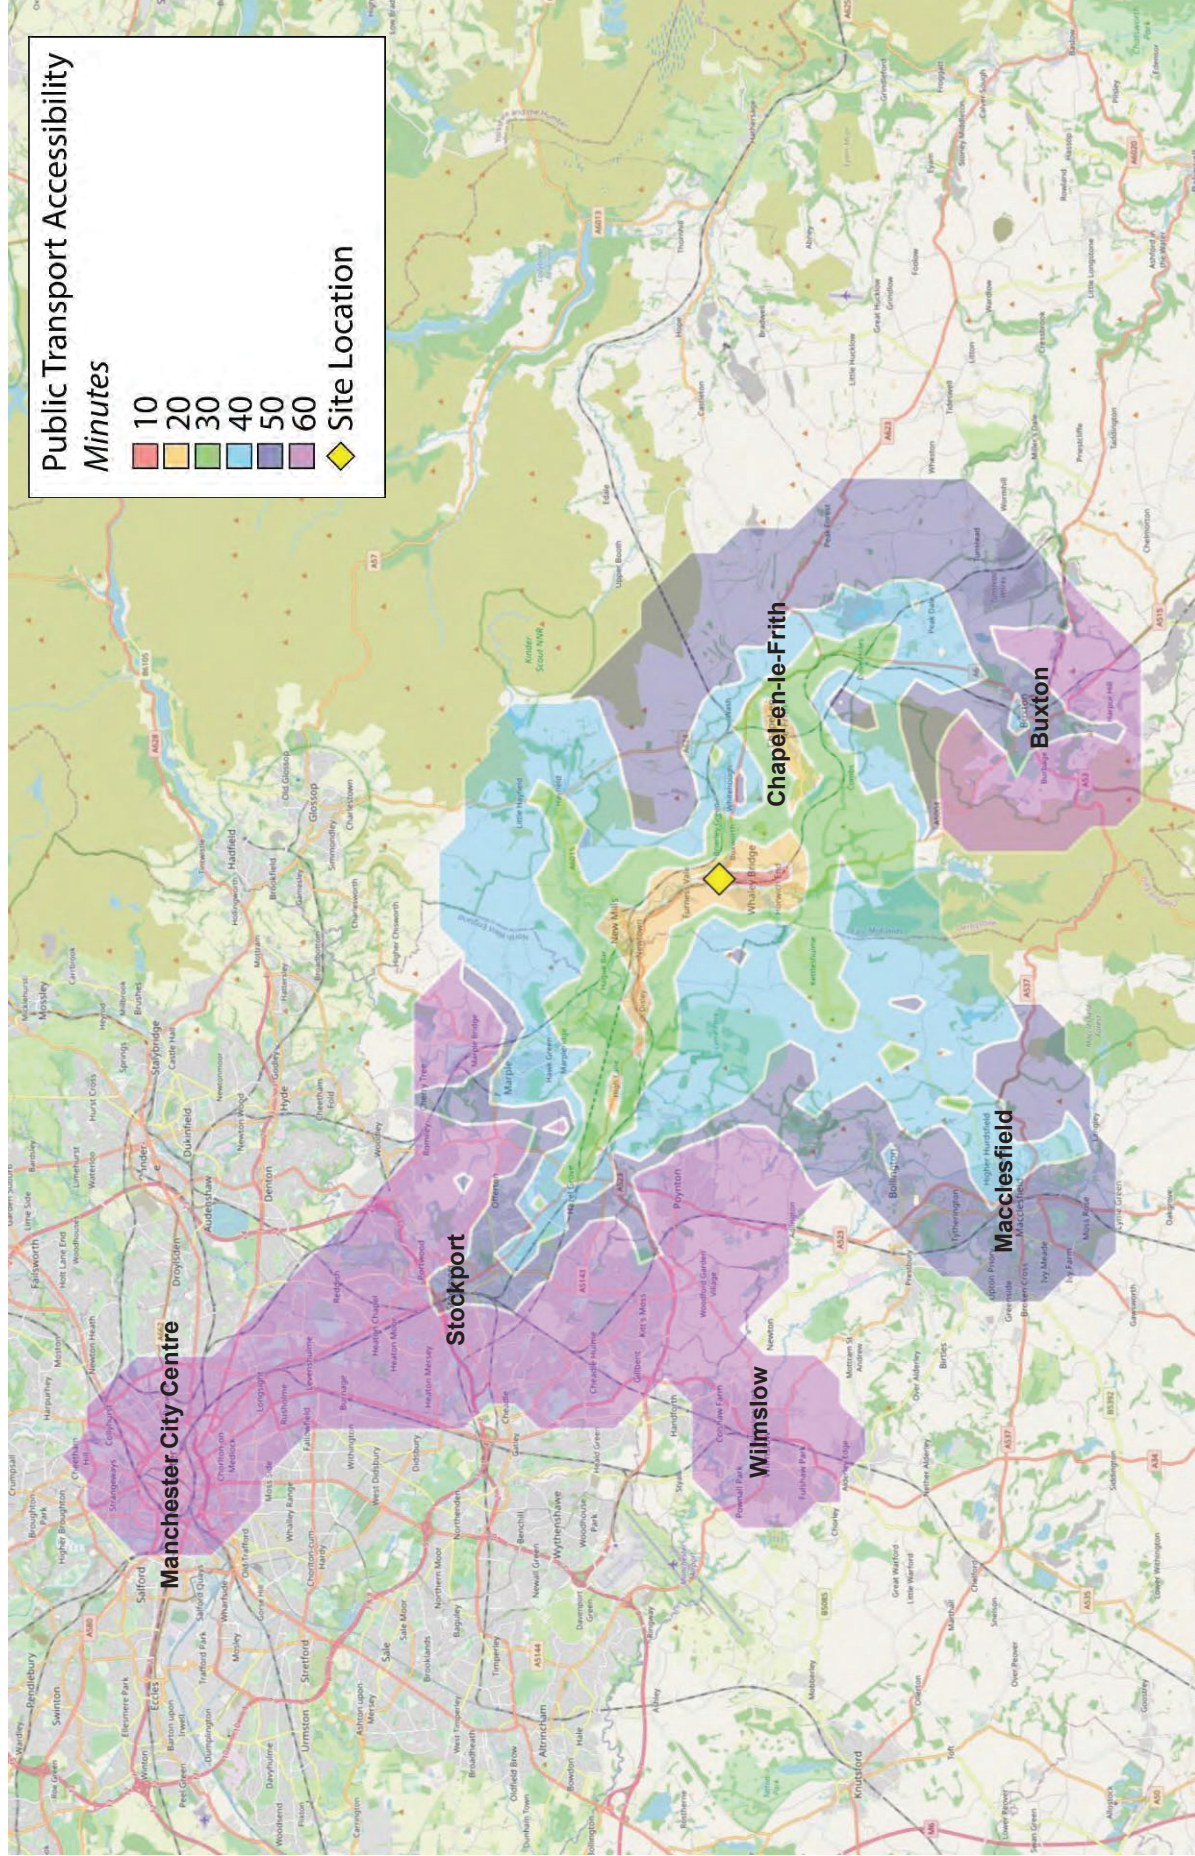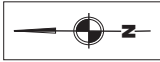

S SCP Transportation Planning : Infrastructure Design www.scptransport.co.uk	Project Title		Drawing Title		Scale		By	Rev	Description	Date By	Drawing No.
	200341 Bridgement, Whaley Bridge		60 Minute Public Transport		NTS						
					Date		Checked				
					07.07.20		PT				
					Approved/Unapproved		Status				
				-		PLANNING					Revision
</											