


Location Plan

Site Address: 5, Scotty Brook Crescent, Glossop, SK13 8UG

Date Produced: 19-Jul-2023

Scale: 1:1250 @A4

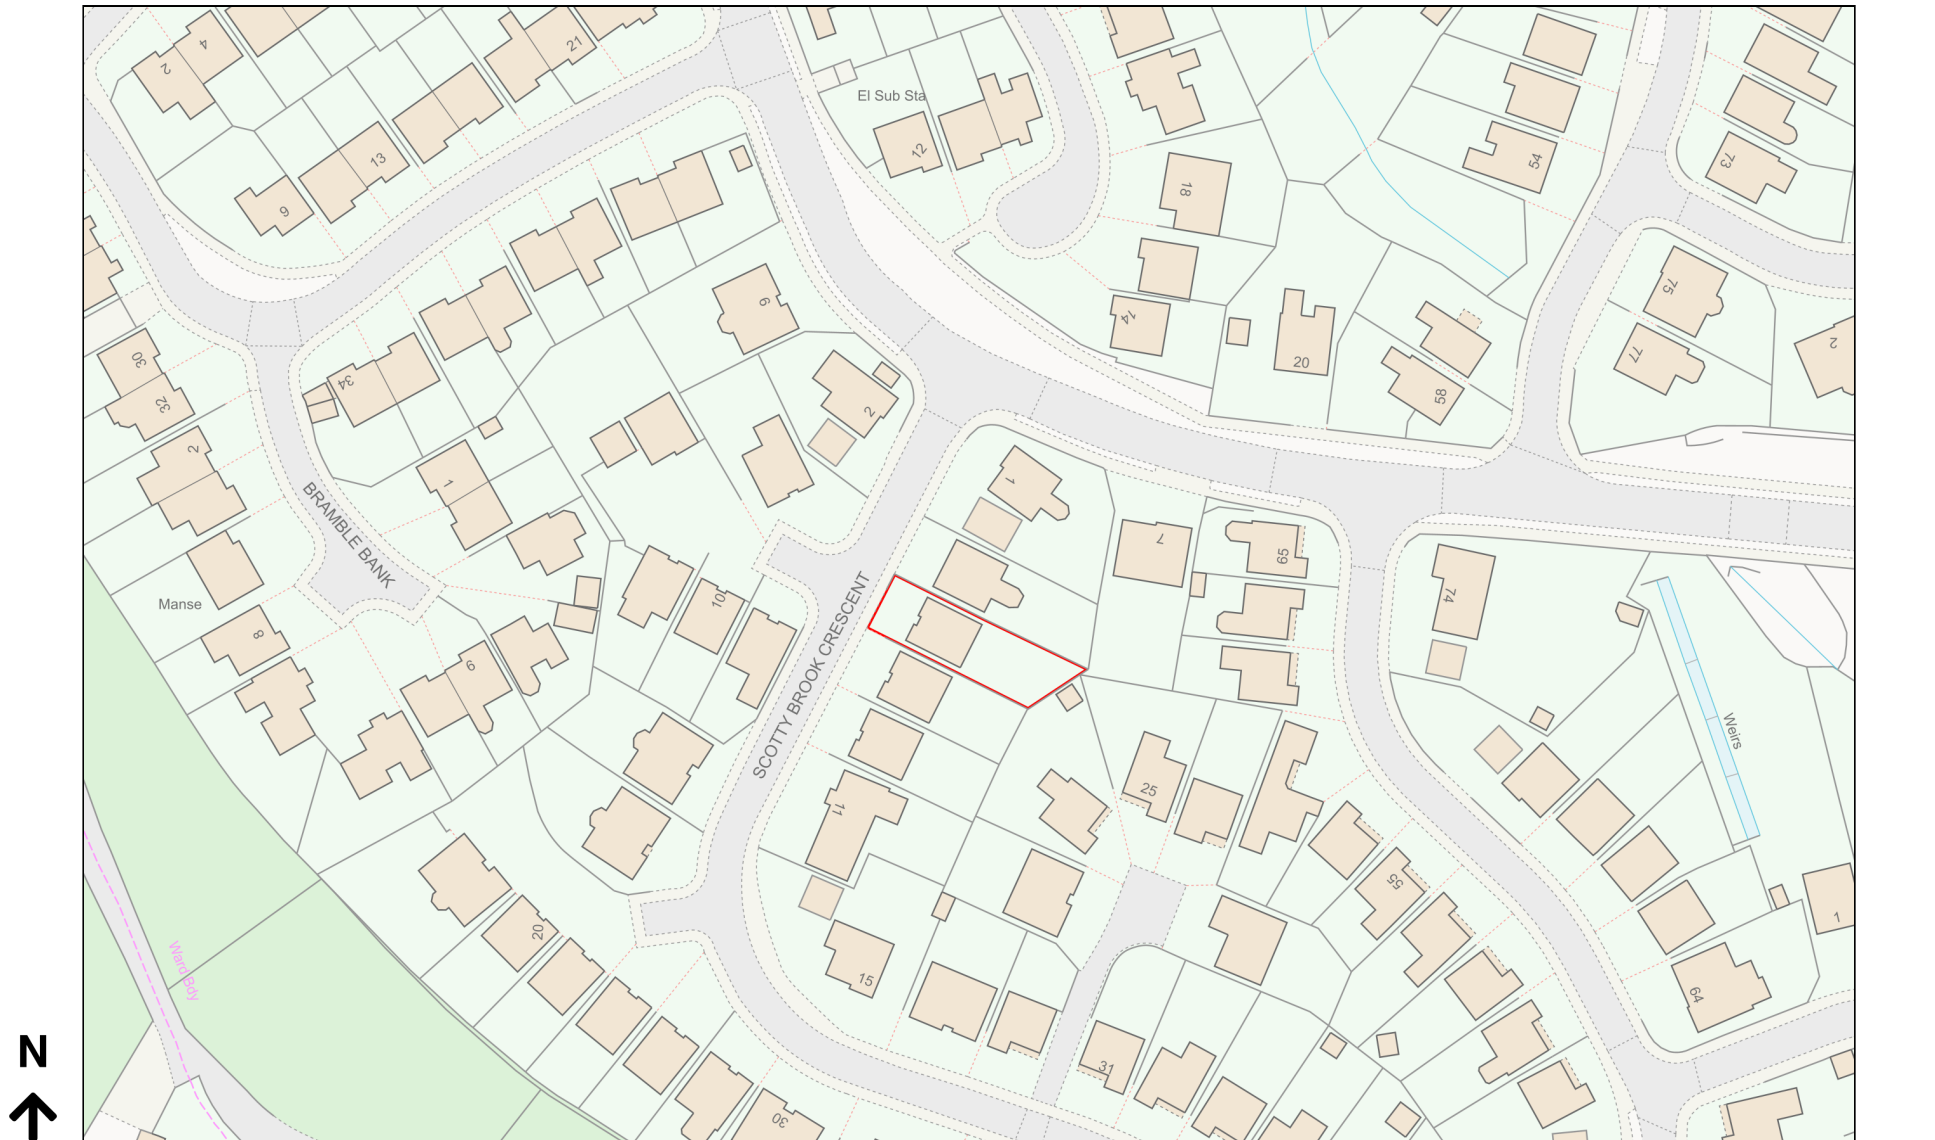

Planning Portal Reference: PP-12325057v1

0 50
Metres