


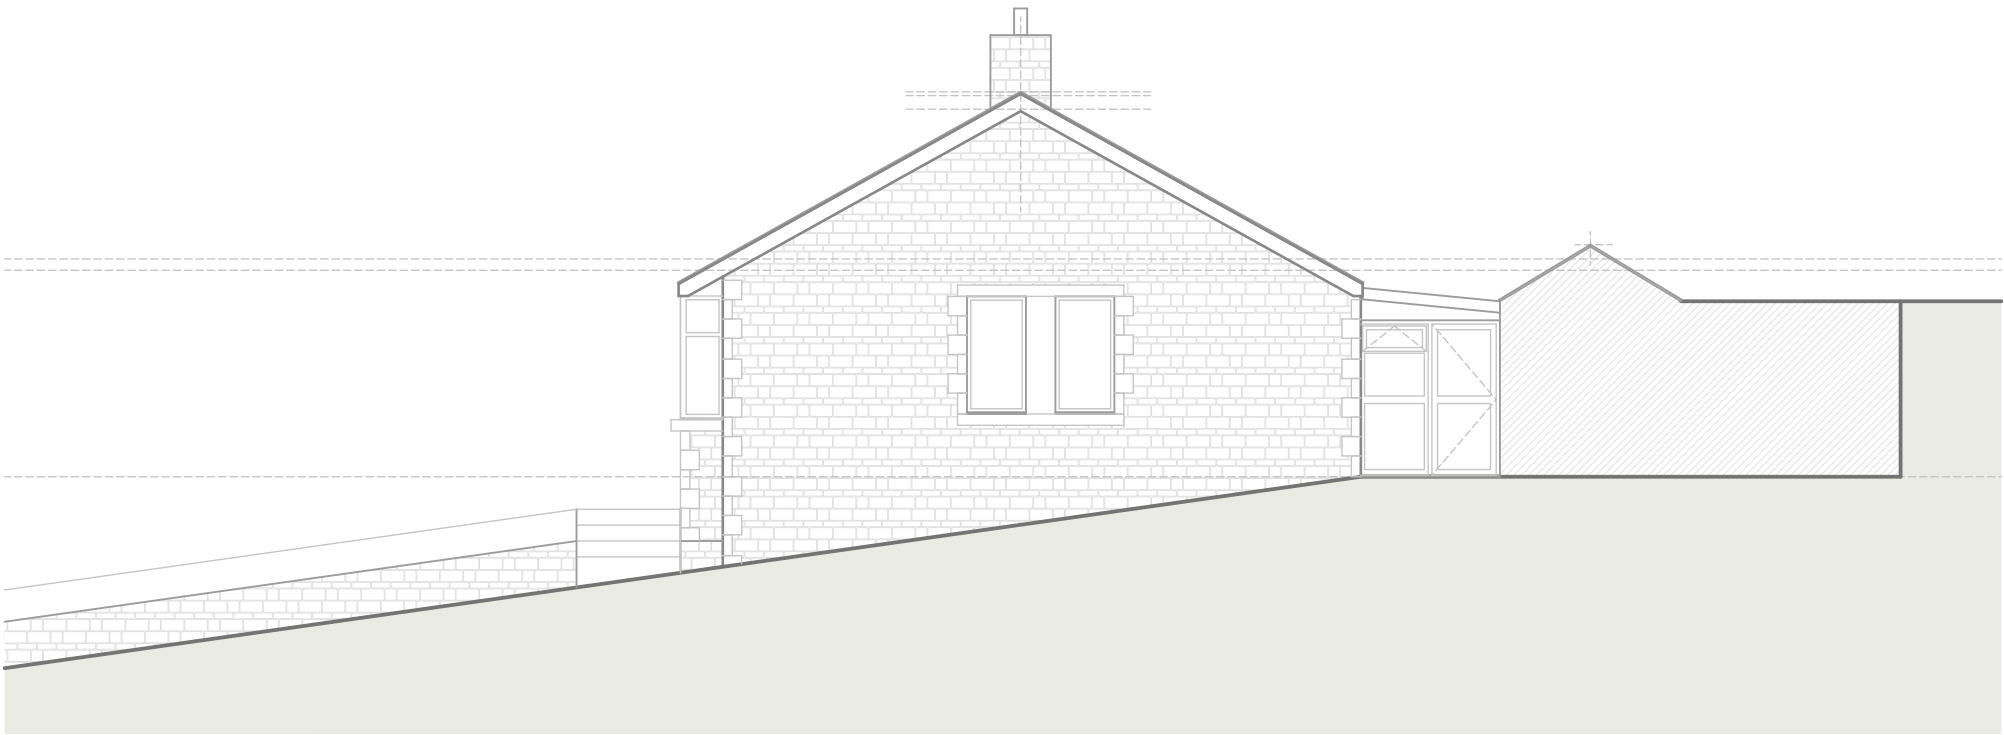

West Elevation



North Elevation

RWAarchitects

Rob Westbrook Architects Ltd
28 Alsfield Way, New Mills, High peak SK22 3DD
Tel: 07944 207036
E: rob@robwestbrookarchitects.com
W: www.robwestbrookarchitects.com

Project Details: **Rear Extension** - Low Burn, New Smithy, Chinley, High Peak SK23 6DZ

Drw No:	2303 /G/003	Title:	Existing North and West Elevations	Scale:	1:100 @ A3	Date:	April 2023
---------	-------------	--------	------------------------------------	--------	------------	-------	------------

North: