


Location Plan

Site Address: Land Adjacent To Hilltop Cottage, Hilltop Road, Glossop, SK13 7QJ

Date Produced: 08-Jul-2023

Scale: 1:1250 @A3

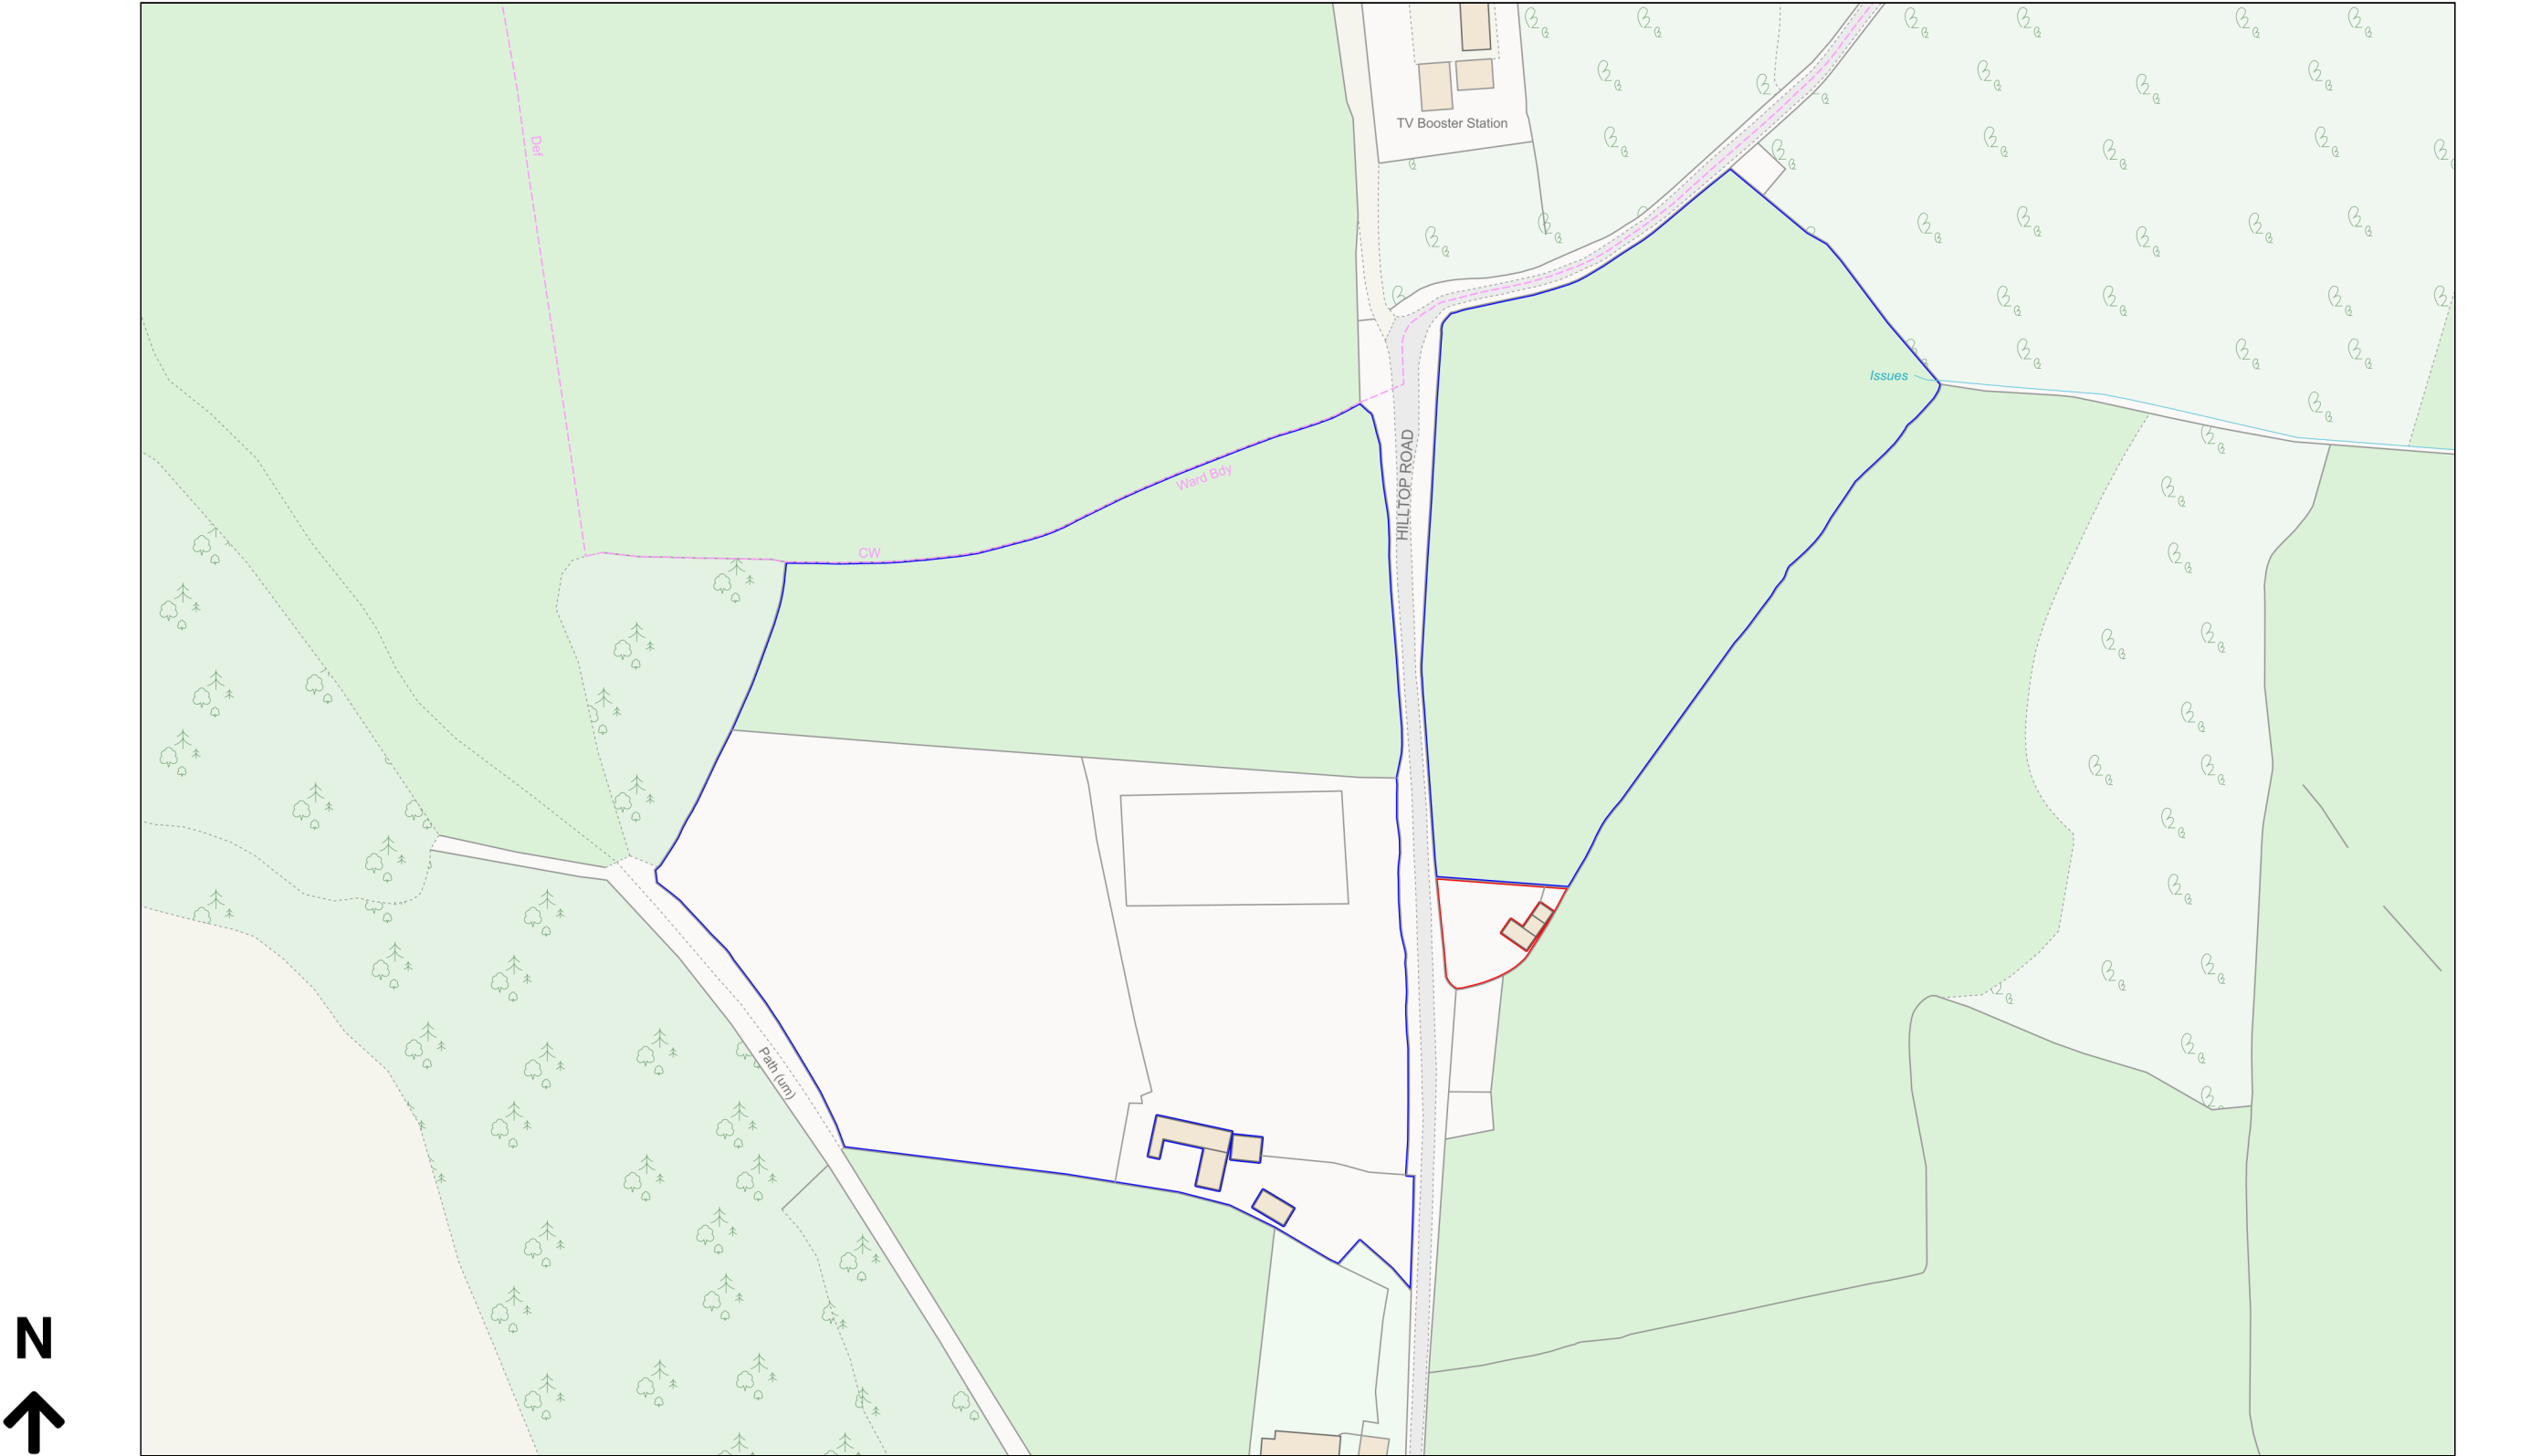

Planning Portal Reference: PP-12231436v1

