



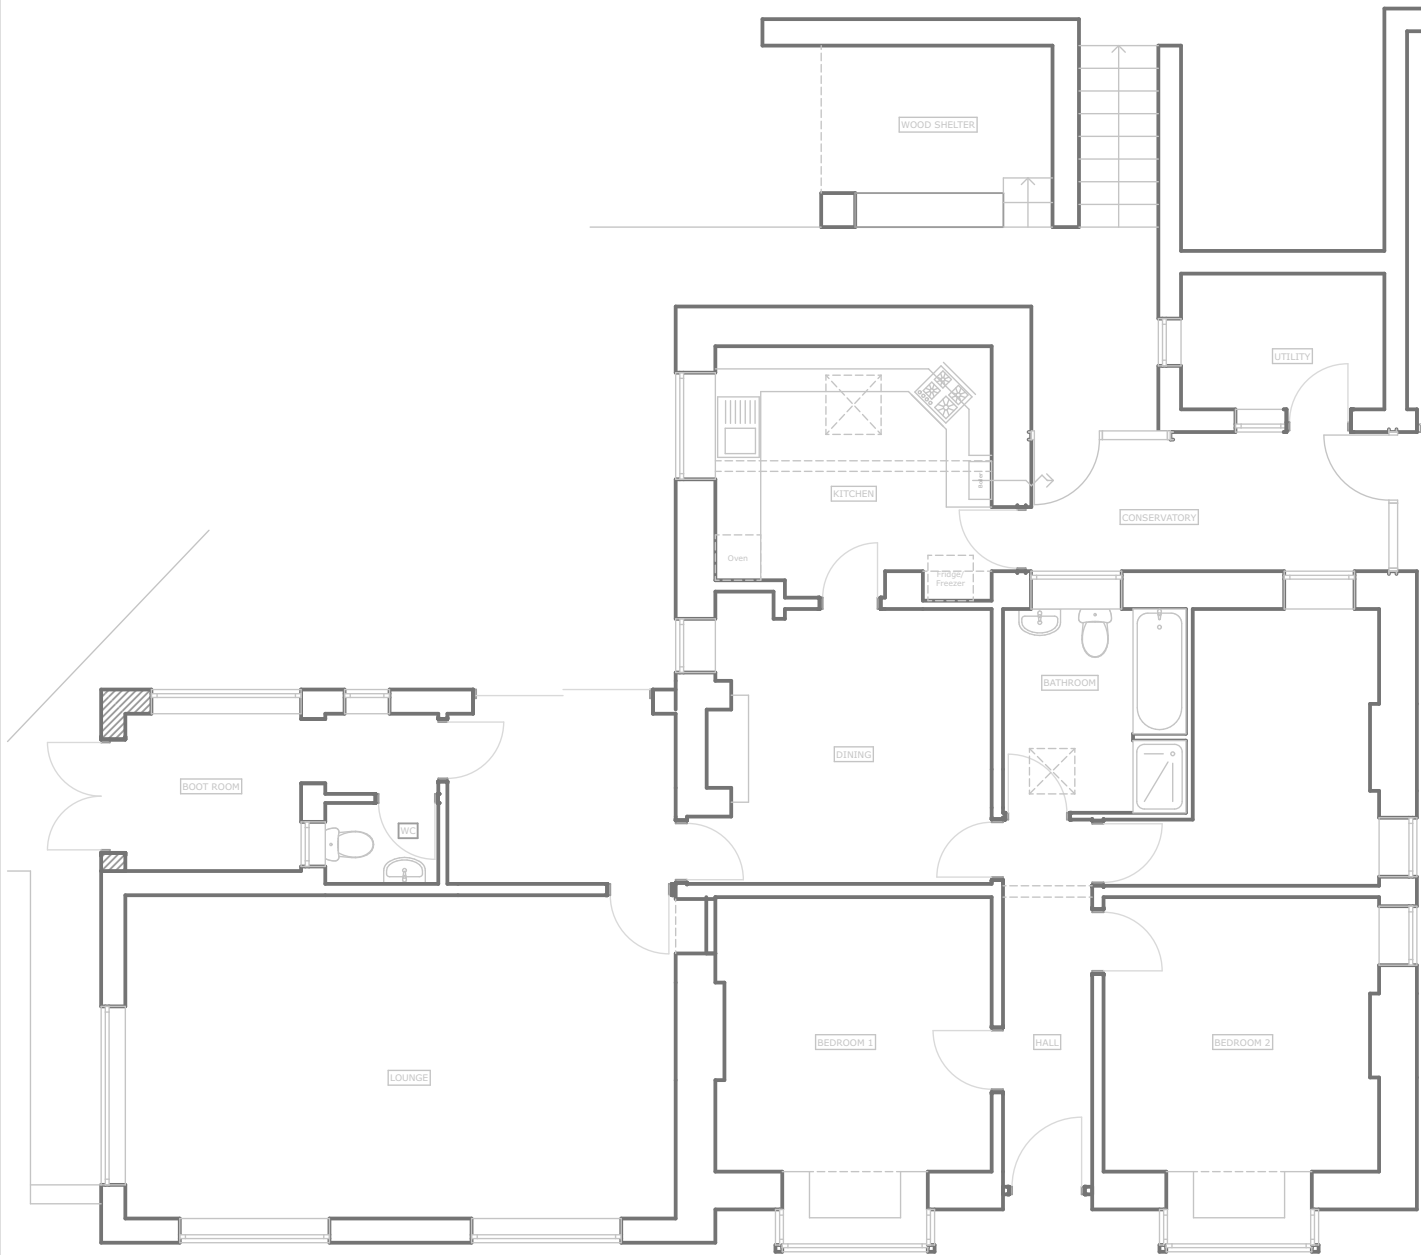

Ground Floor

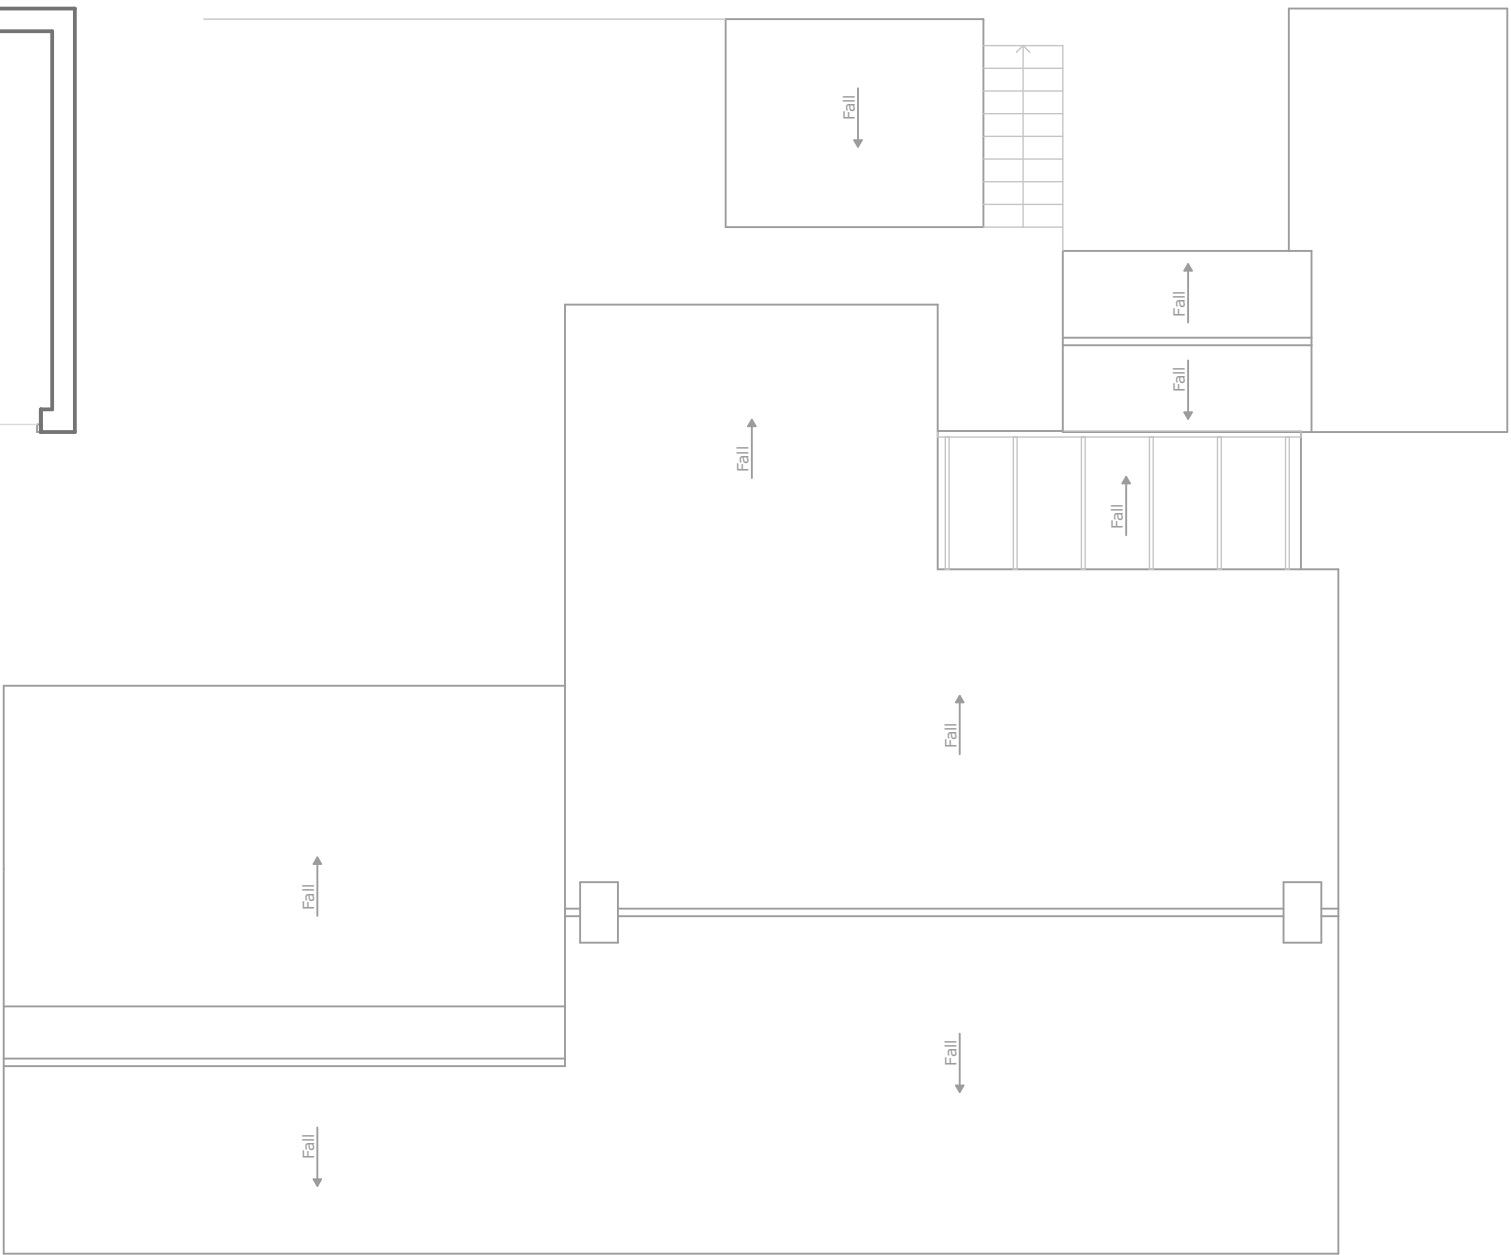

Roof Plan