


GROUND FLOOR PLAN AND SITE PLAN

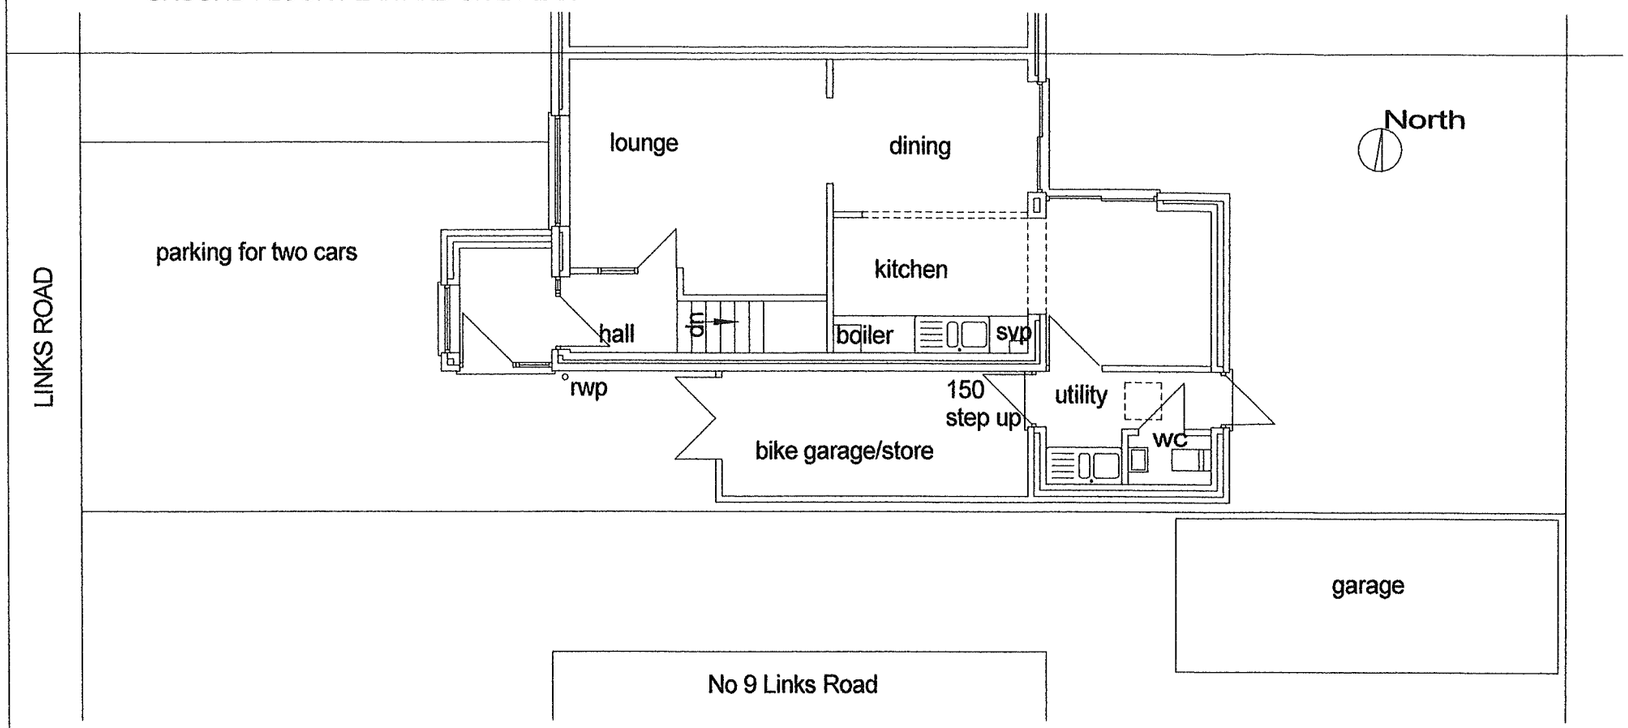


FIRST FLOOR PLAN - UNCHANGED

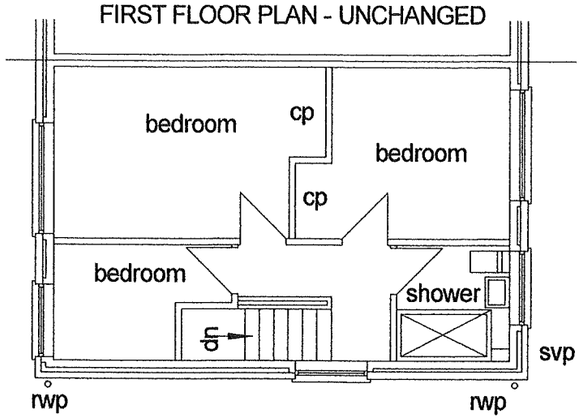


ROOF PLAN

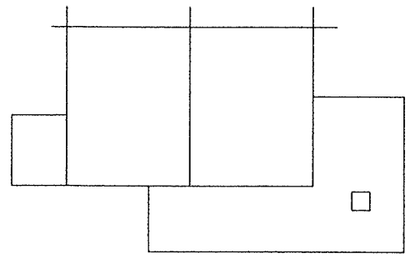


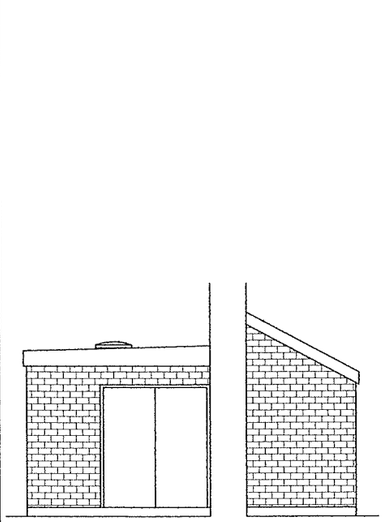

ELEVATIONS TO NO 5

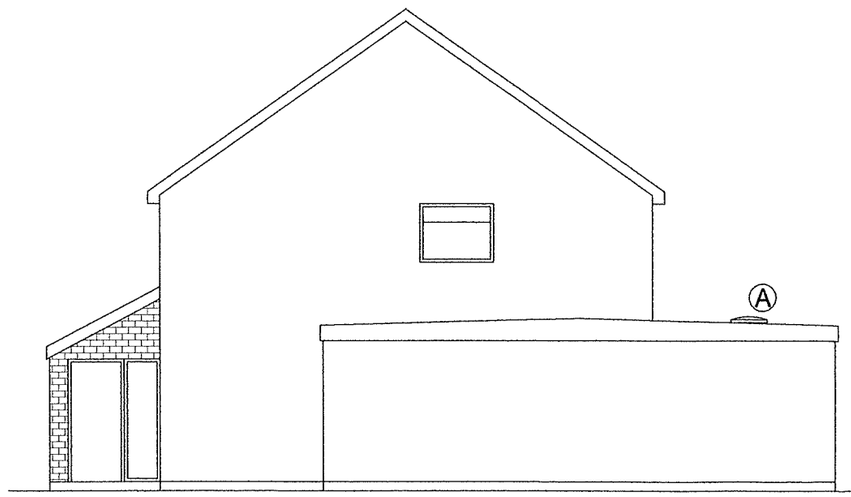

ELEVATION TO NO 9

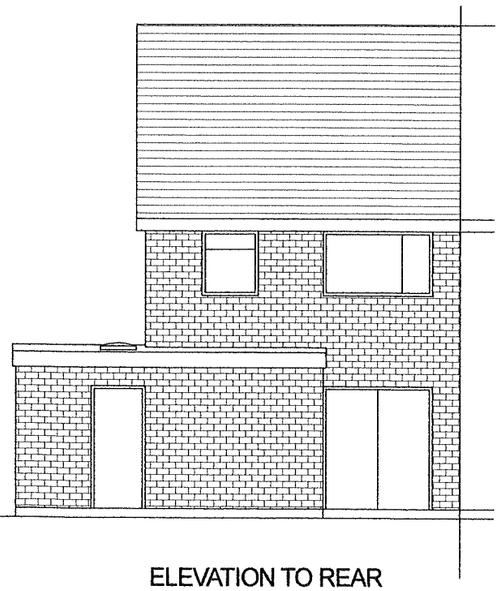

ELEVATION TO REAR



ELEVATION TO ROAD

MATERIALS Ⓐ
Walls - brick and render as existing
Roof - Rubber at 1/40 fall with
Rooflight, Domus or similar
Doors and windows - pvc-U

NOTE
Measurements to be checked on site.
IF IN DOUBT - ASK!

0 1 2 3 4 5M

A	Completed for planning	1.7.23
Rev	Details	Date

PROPOSED EXTENSION
AT 7, LINKS ROAD, CHAPEL EN LE FRITH,
FOR MRS H UNDY,
PROPOSED PLANS AND ELEVATIONS.

Trevor Gilman Design
2, Roseneath, 4 Hardwick Mount, Buxton,
Derbyshire SK17 6PP
07773 381824 gilmantrevor@gmail.com

Scale 1/100, 1/200 at A3

22.6.23

Drg No UNDY 002

REV A