

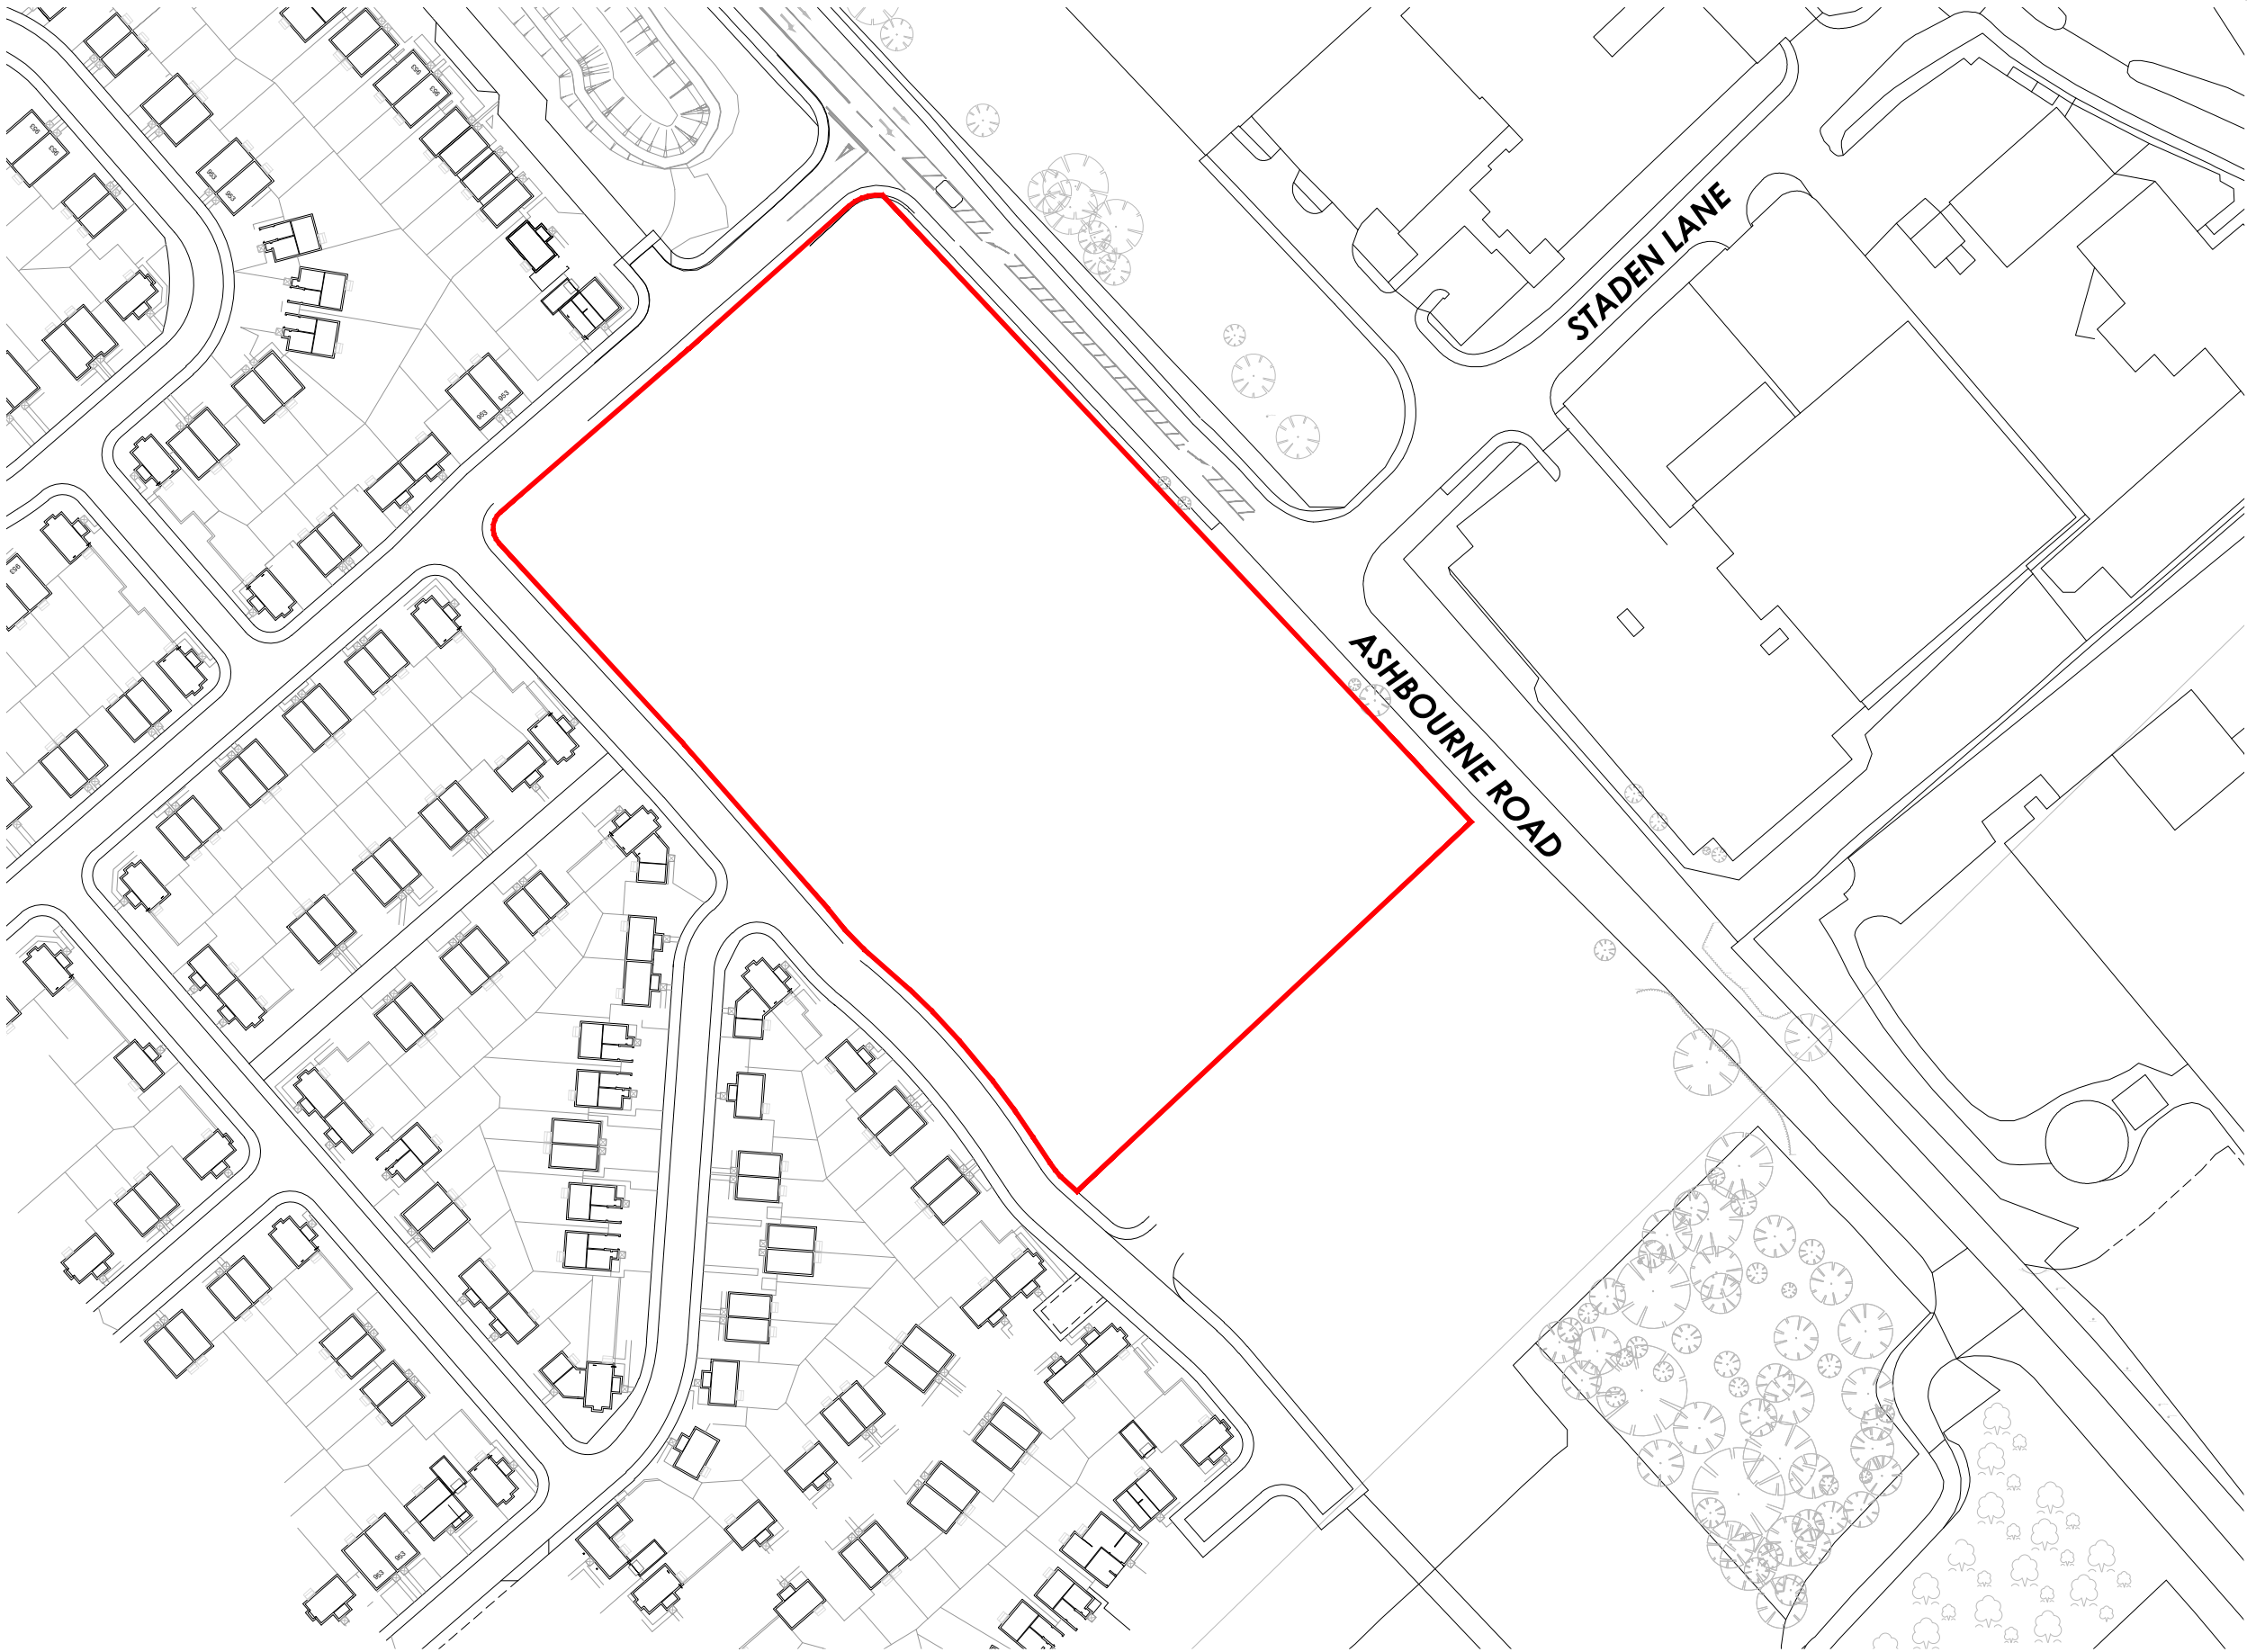


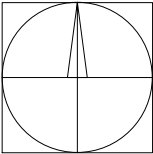

LOCATION PLAN
Scale 1:1250 @ A3

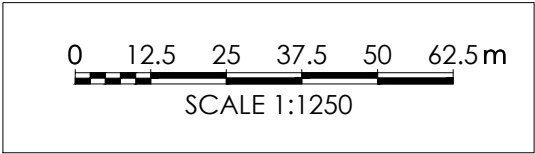

 SITE BOUNDARY

Rev	dd-mm-yy	Date	Description	Rev By	Chk'd By
Project Title		PROPOSED MIXED USE DEVELOPMENT FOXLOW BUXTON			
Client		ALDI STORES LIMITED			
Status		PLANNING (ADVERTISEMENT)			
Scale		1:1250	Drawing Size	A3	
Date	05/2023	Drawn By	CMB	Checked	DJE
Drawing Title		LOCATION PLAN			
Job-Dwg No		2703BOL-1010			Rev -



- ☐ 2 St. Johns North, Wakefield, WF1 3QA t. 01924 291800
- ☒ Carvers Warehouse, 77 Dale Street, Manchester, M1 2HG t. 0161 2388555
- ☐ The Old Rectory, 79 High Street, Newport Pagnell, MK16 8AB t. 01908 211377
- ☐ 101 London Road, Reading, RG1 5BY t. 0118 9507700
- ☐ 10 Gees Court, St Christophers Place, London, W1U 1JJ t. 0207 4091215



ARCHITECTS
www.harrispartnership.com