

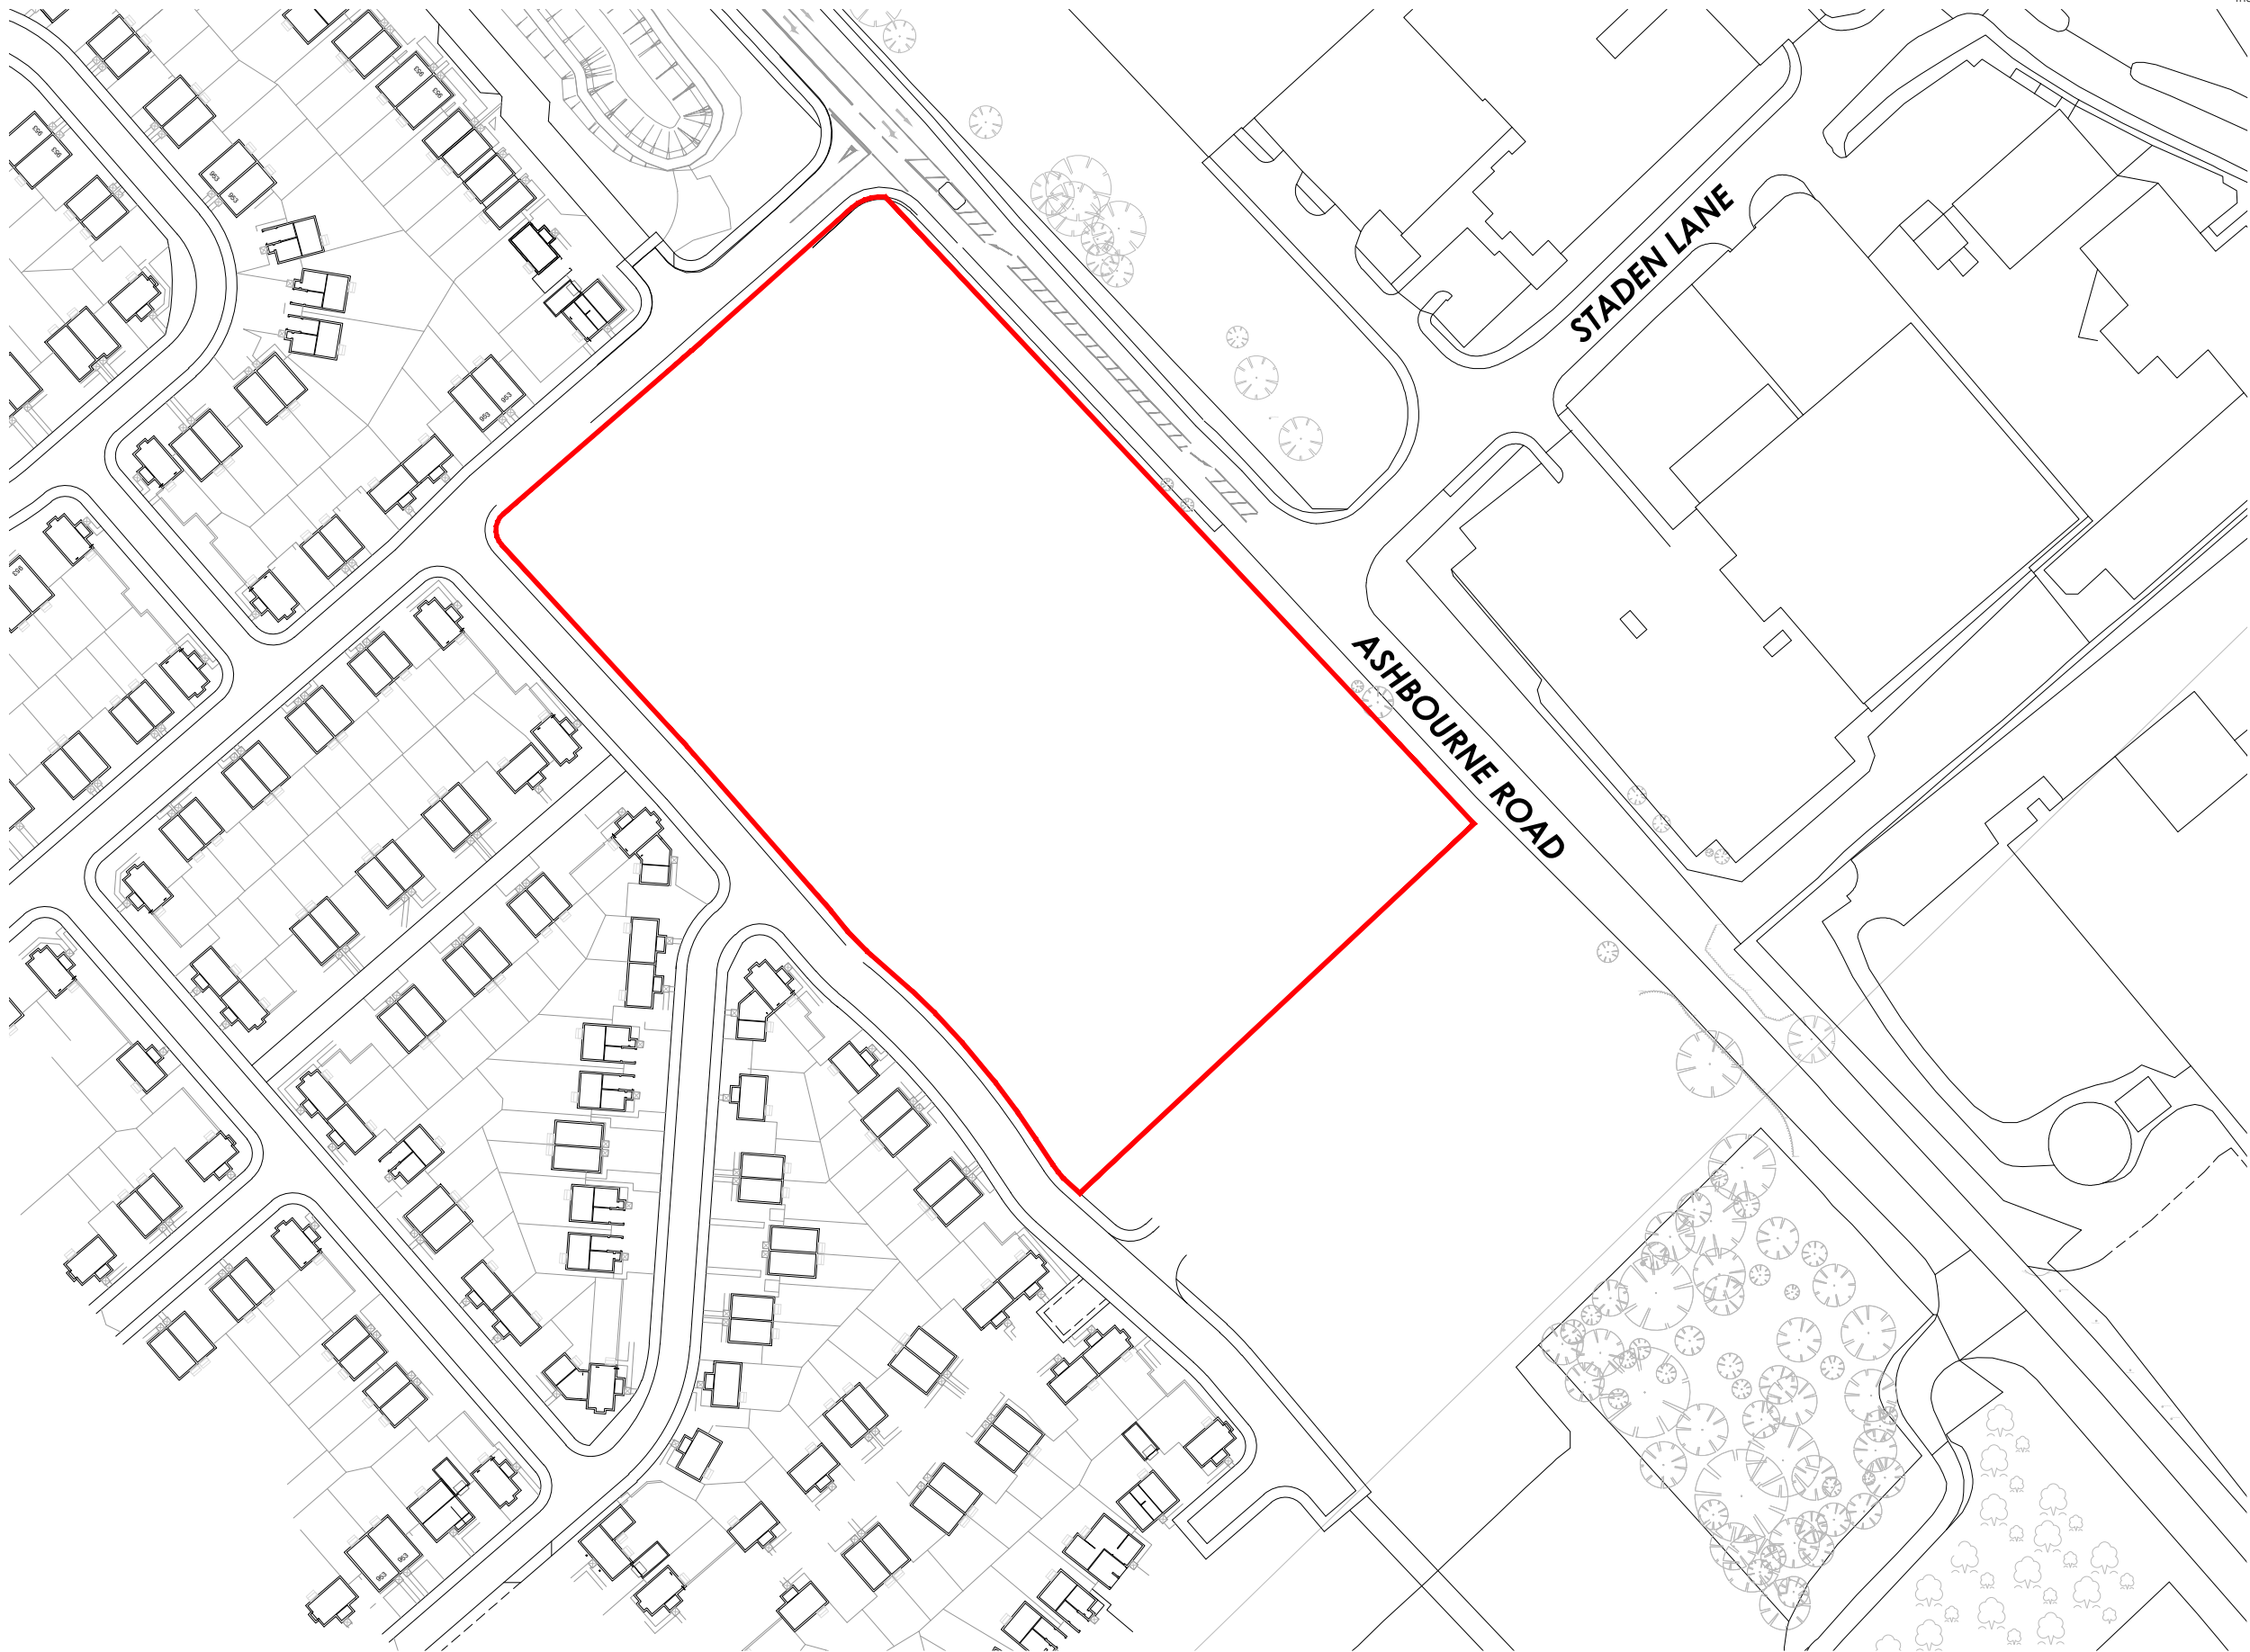


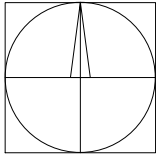

LOCATION PLAN  
Scale 1:1250 @ A3

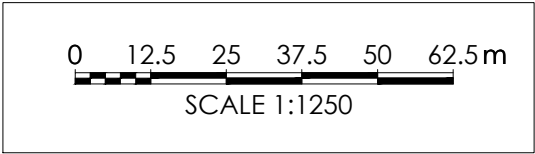

 SITE BOUNDARY

|                                     |                                                                               |                                                                                       |              |             |
|-------------------------------------|-------------------------------------------------------------------------------|---------------------------------------------------------------------------------------|--------------|-------------|
| -                                   | dd-mm-yy                                                                      | -----                                                                                 | ---          | ---         |
| Rev                                 | Date                                                                          | Description                                                                           | Rev By       | Chk'd By    |
| Project Title                       |                                                                               | PROPOSED MIXED USE DEVELOPMENT                                                        |              |             |
|                                     |                                                                               | FOXLOW BUXTON                                                                         |              |             |
| Client                              |                                                                               | ALDI STORES LIMITED                                                                   |              |             |
| Status                              |                                                                               | PLANNING (ADVERTISEMENT)                                                              |              |             |
| Scale                               | 1:1250                                                                        |                                                                                       | Drawing Size | A3          |
| Date                                | 05/2023                                                                       | Drawn By                                                                              | CMB          | Checked DJE |
| Drawing Title                       |                                                                               | LOCATION PLAN                                                                         |              |             |
| Job-Dwg No                          | 2703BOL-1000                                                                  |                                                                                       | Rev          | -           |
| <input type="checkbox"/>            | 2 St. Johns North, Wakefield, WF1 3QA<br>t. 01924 291800                      |                                                                                       |              |             |
| <input checked="" type="checkbox"/> | Carvers Warehouse, 77 Dale Street, Manchester, M1 2HG<br>t. 0161 2388555      |                                                                                       |              |             |
| <input type="checkbox"/>            | The Old Rectory, 79 High Street, Newport Pagnell, MK16 8AB<br>t. 01908 211377 |                                                                                       |              |             |
| <input type="checkbox"/>            | 101 London Road, Reading, RG1 5BY<br>t. 0118 9507700                          |                                                                                       |              |             |
| <input type="checkbox"/>            | 10 Gees Court, St Christophers Place, London, W1U 1JJ<br>t. 0207 4091215      |                                                                                       |              |             |
|                                     |                                                                               |  |              |             |
|                                     |                                                                               |  |              |             |