



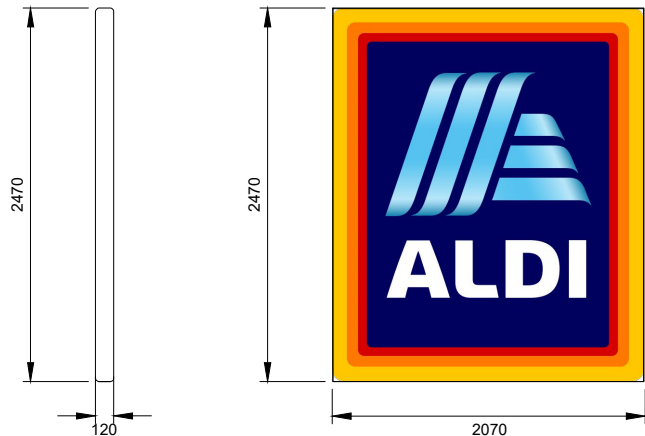


Sign One, Two & Three
(Sign projects 137mm from the Building)

Single faced wall mounted sign.
High quality fabricated Aluminium signcase.
Finished RAL 7016 Anthracite Grey.
Sign panel is polycarbonate with
screen-printed 5 colour foil logo. Sign is fully
internally illuminated by LEDs.

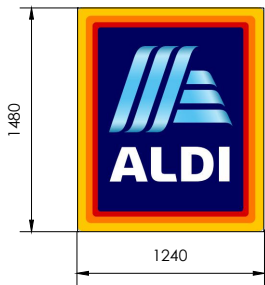


Sign Four
Non-illuminated vinyl sign with
screen-printed 5 colour foil logo
adhered to glazing.

PANTONE	CMYK EQUIVALENT	AV. CANDELAS (PER sq.m.)	Allowance +/-
1. Pantone 7548	0C 12M 98Y 0K	92	10%
2. Pantone 3564	0C 61M 100Y 0K	60	12%
3. Pantone 2035	0C 97M 100Y 3K	28	12%
4. Pantone 281	100C 85M 5Y 36K	2.2	5%
5. Pantone 298	67C 2M 0Y 0K	15	5%
6. White		108	5%
		50.86	

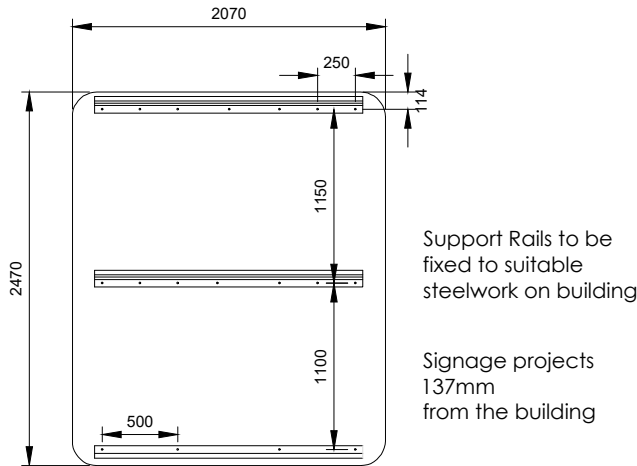


Fixing details For Signage

Colours of Aldi Sign

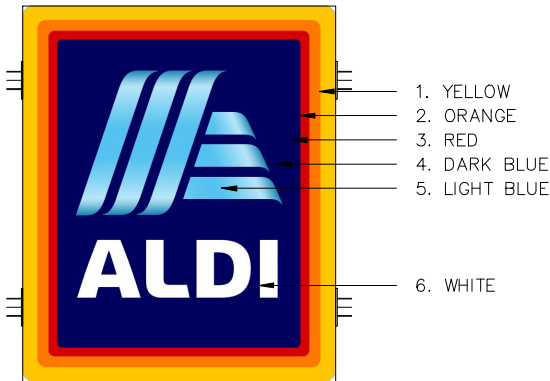

Proposed Signage Details
Scale 1:50 @ A3

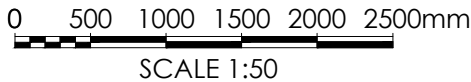

Rev					Date	Description	Rev By	Chk'd By		
Project Title		PROPOSED DEVELOPMENT				Drawing Title			PROPOSED SIGNAGE DETAILS	
FOXLOW FARM ASHBOURNE ROAD BUXTON						Job-Dwg No		2703BOL-1003	Rev	-
Client		ALDI STORES LTD.								
Status		PLANNING (ADVERTISEMENT)								
Scale		1:50		Drawing Size		A3				
Date		APR 2023		Drawn By		RG		Checked		DJE