


Proposed New Garage right side elevation

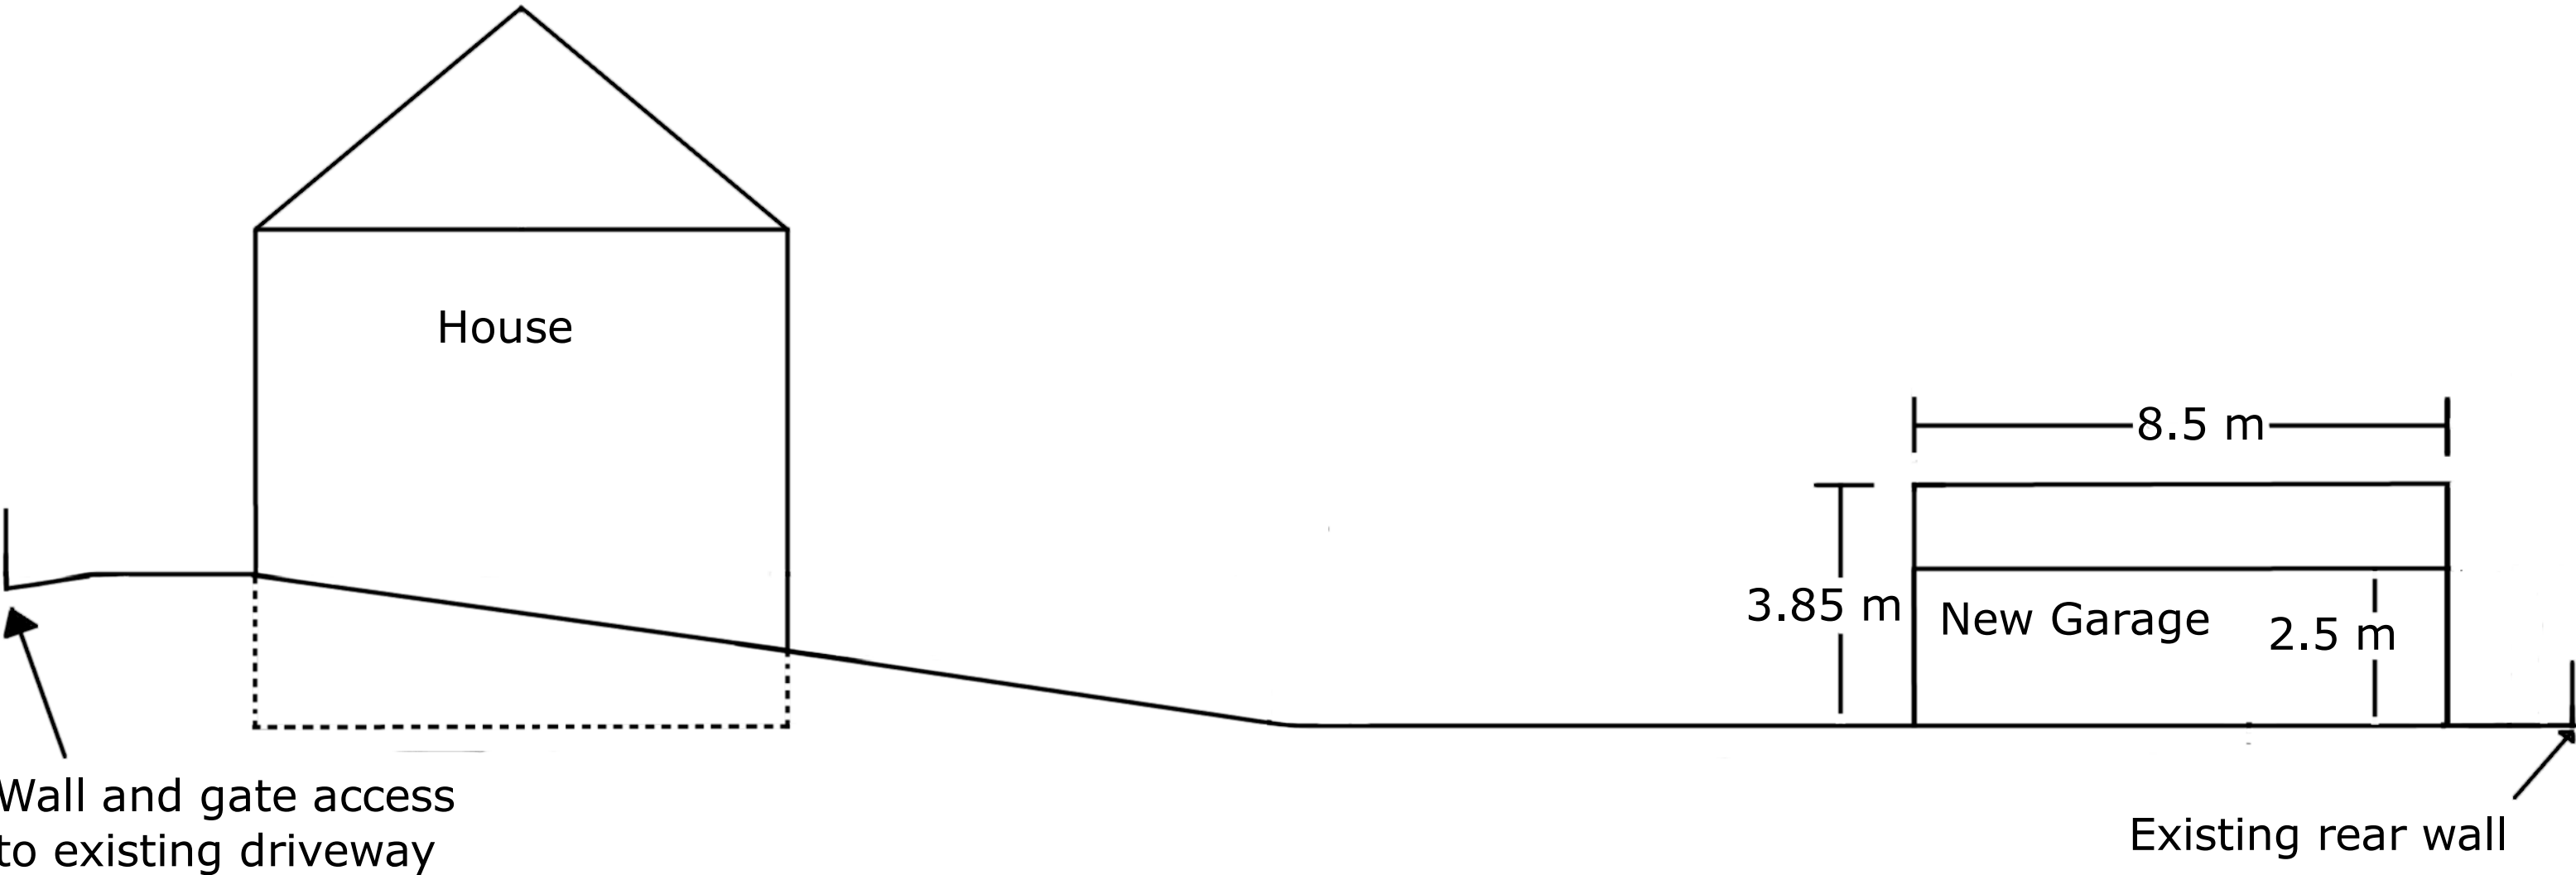

Scale-
1:100