


Proposed New Garage left side elevation

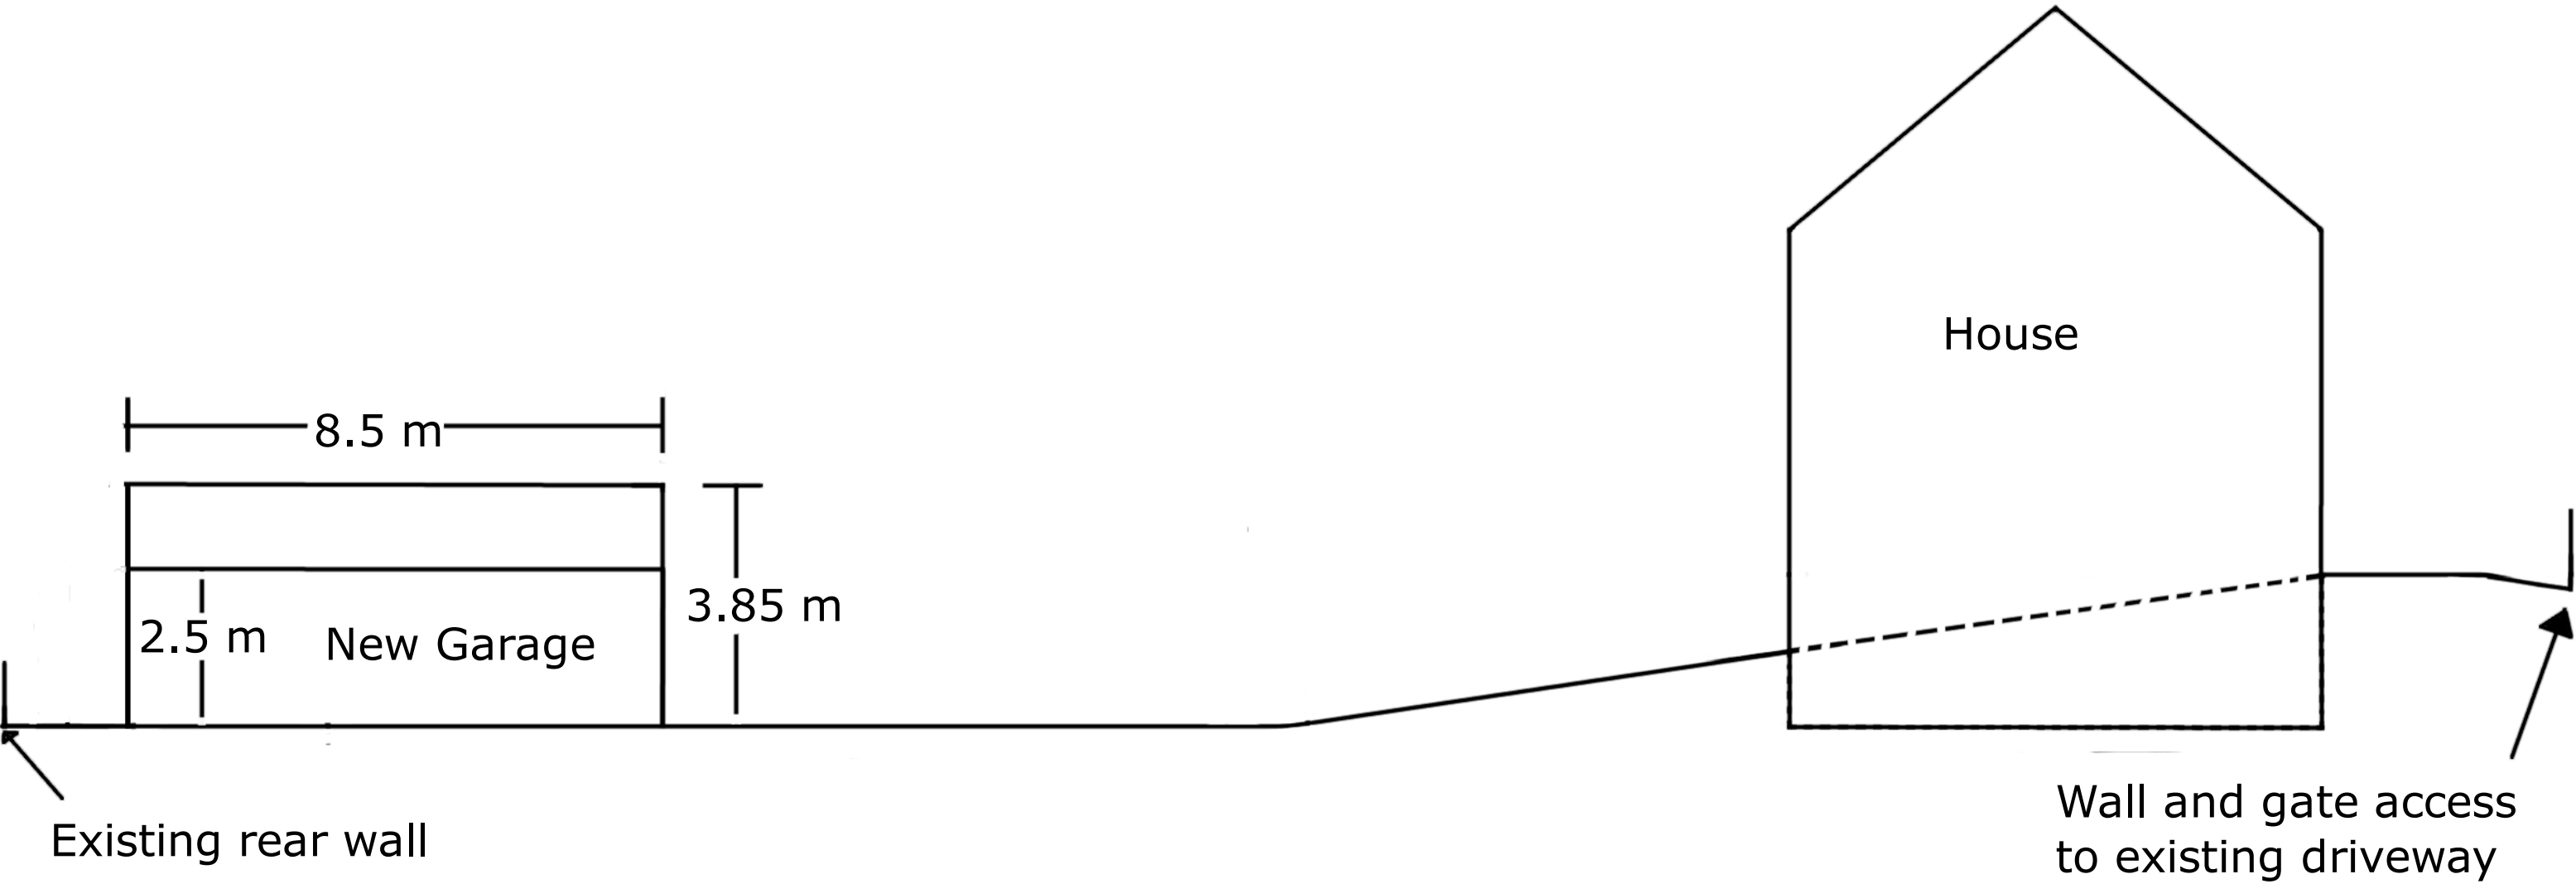

Scale-
1:100