


Proposed Garage Front Elevation

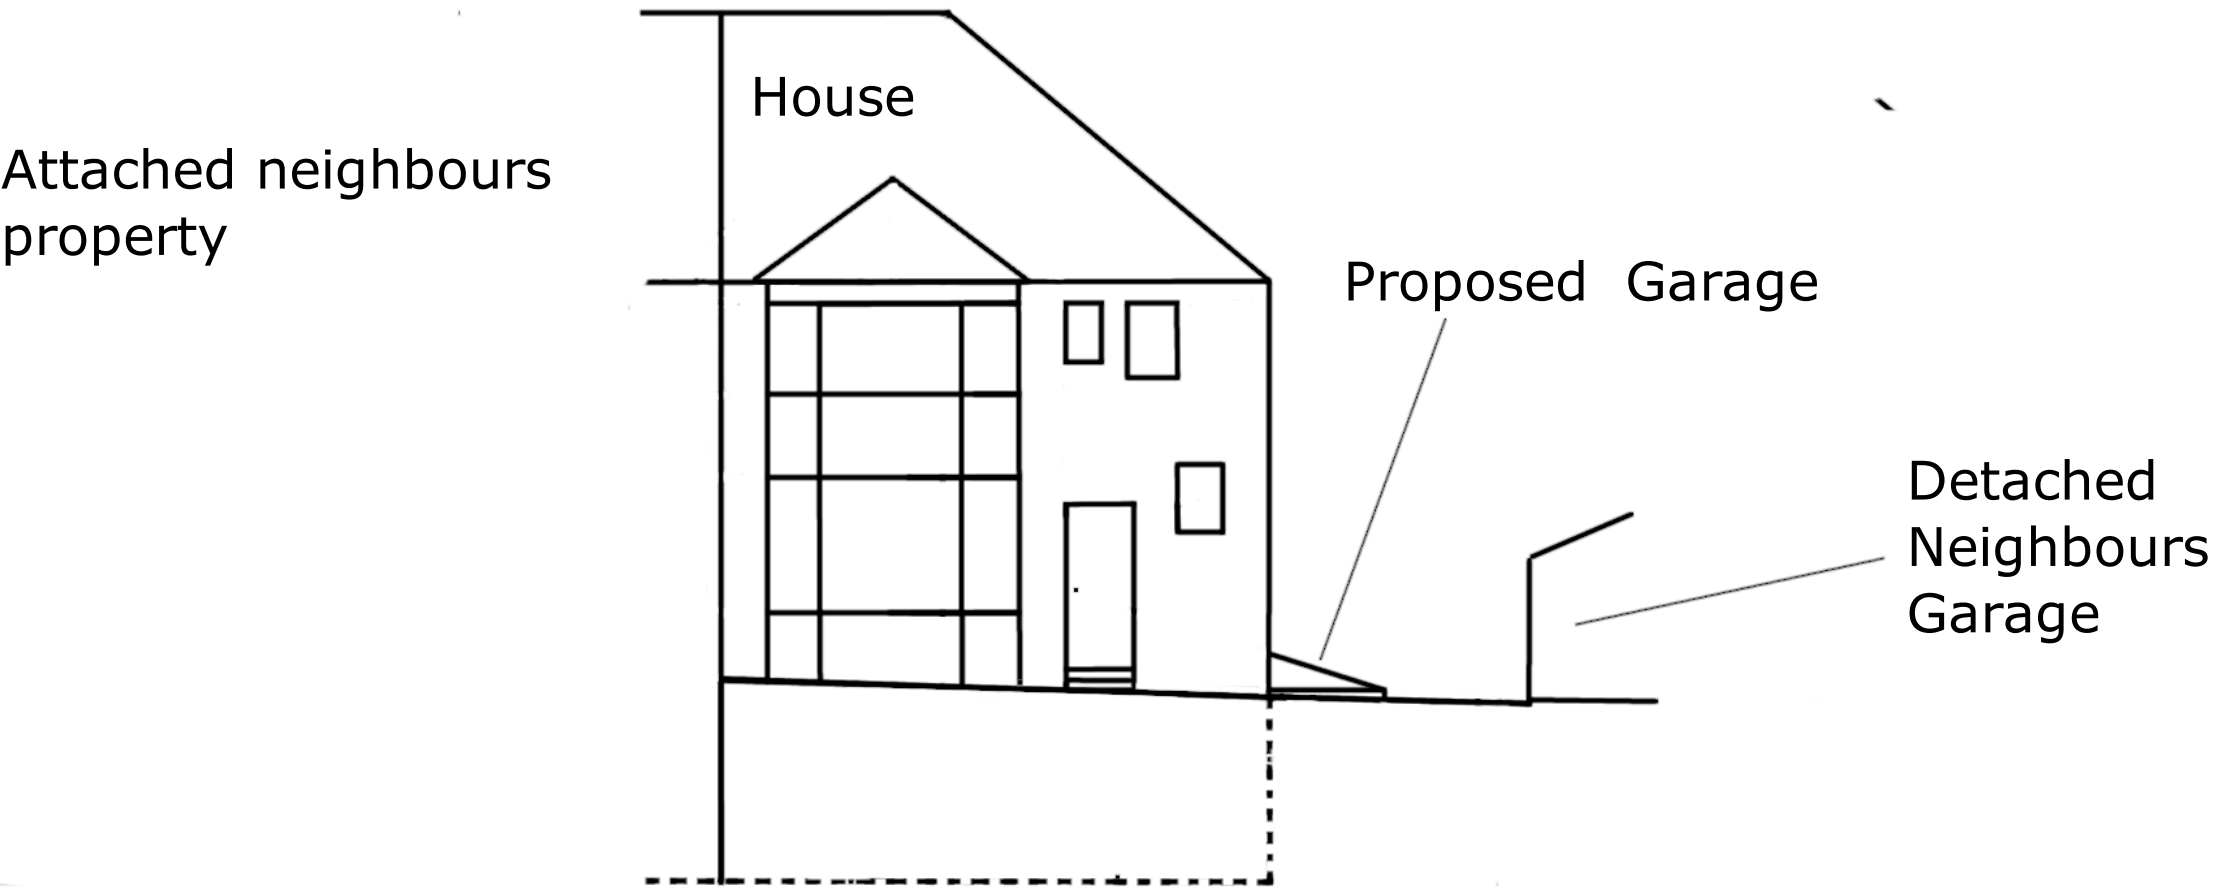

Scale-
1:100