


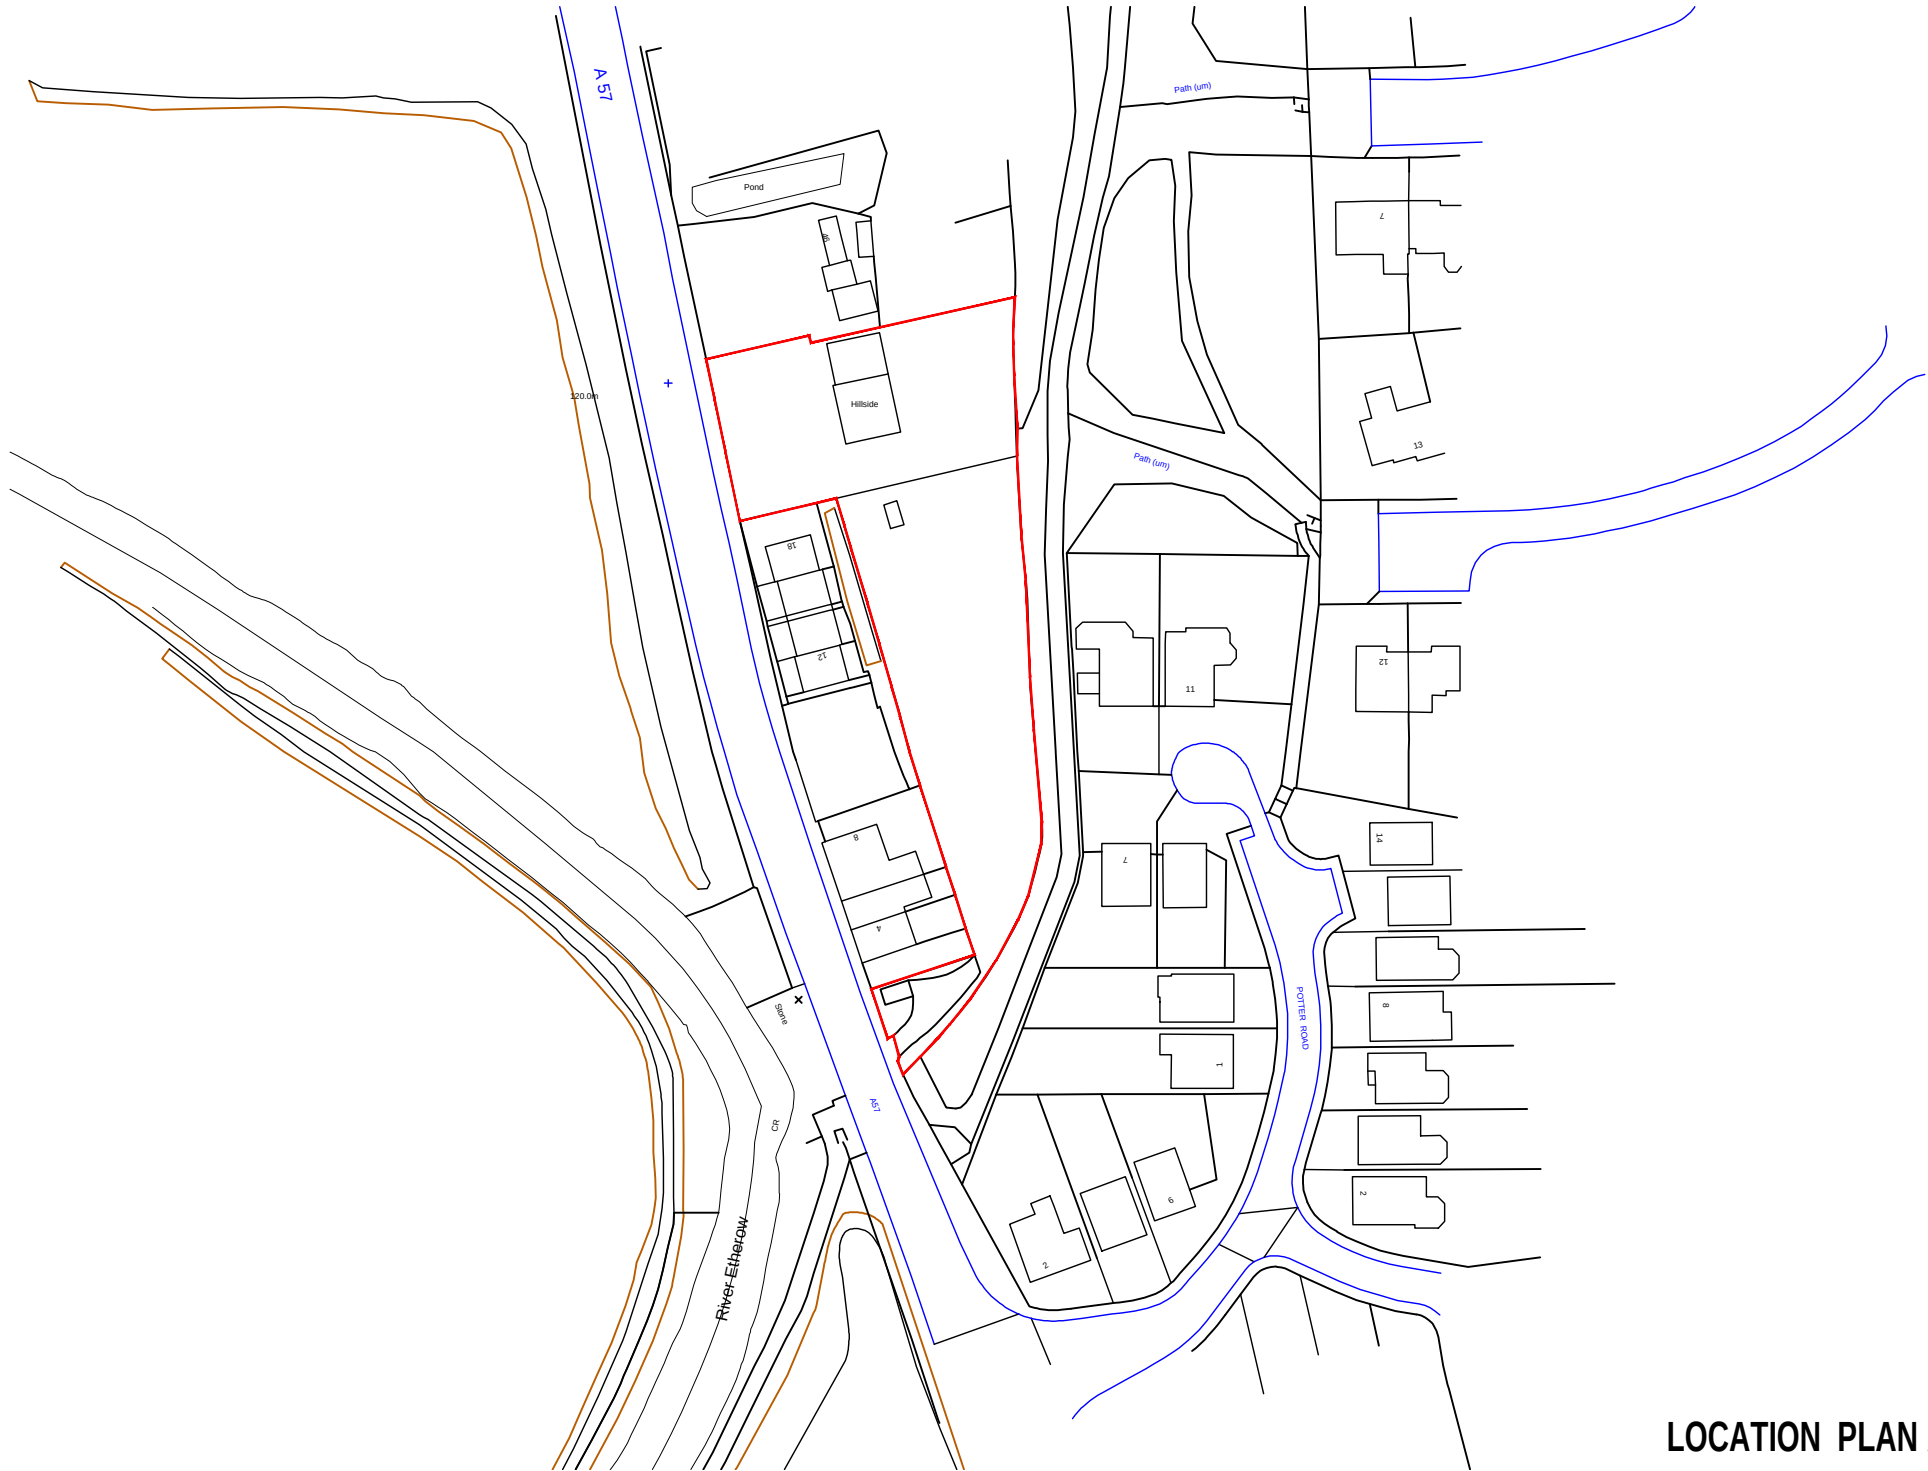

LOCATION PLAN scale 1:1250