



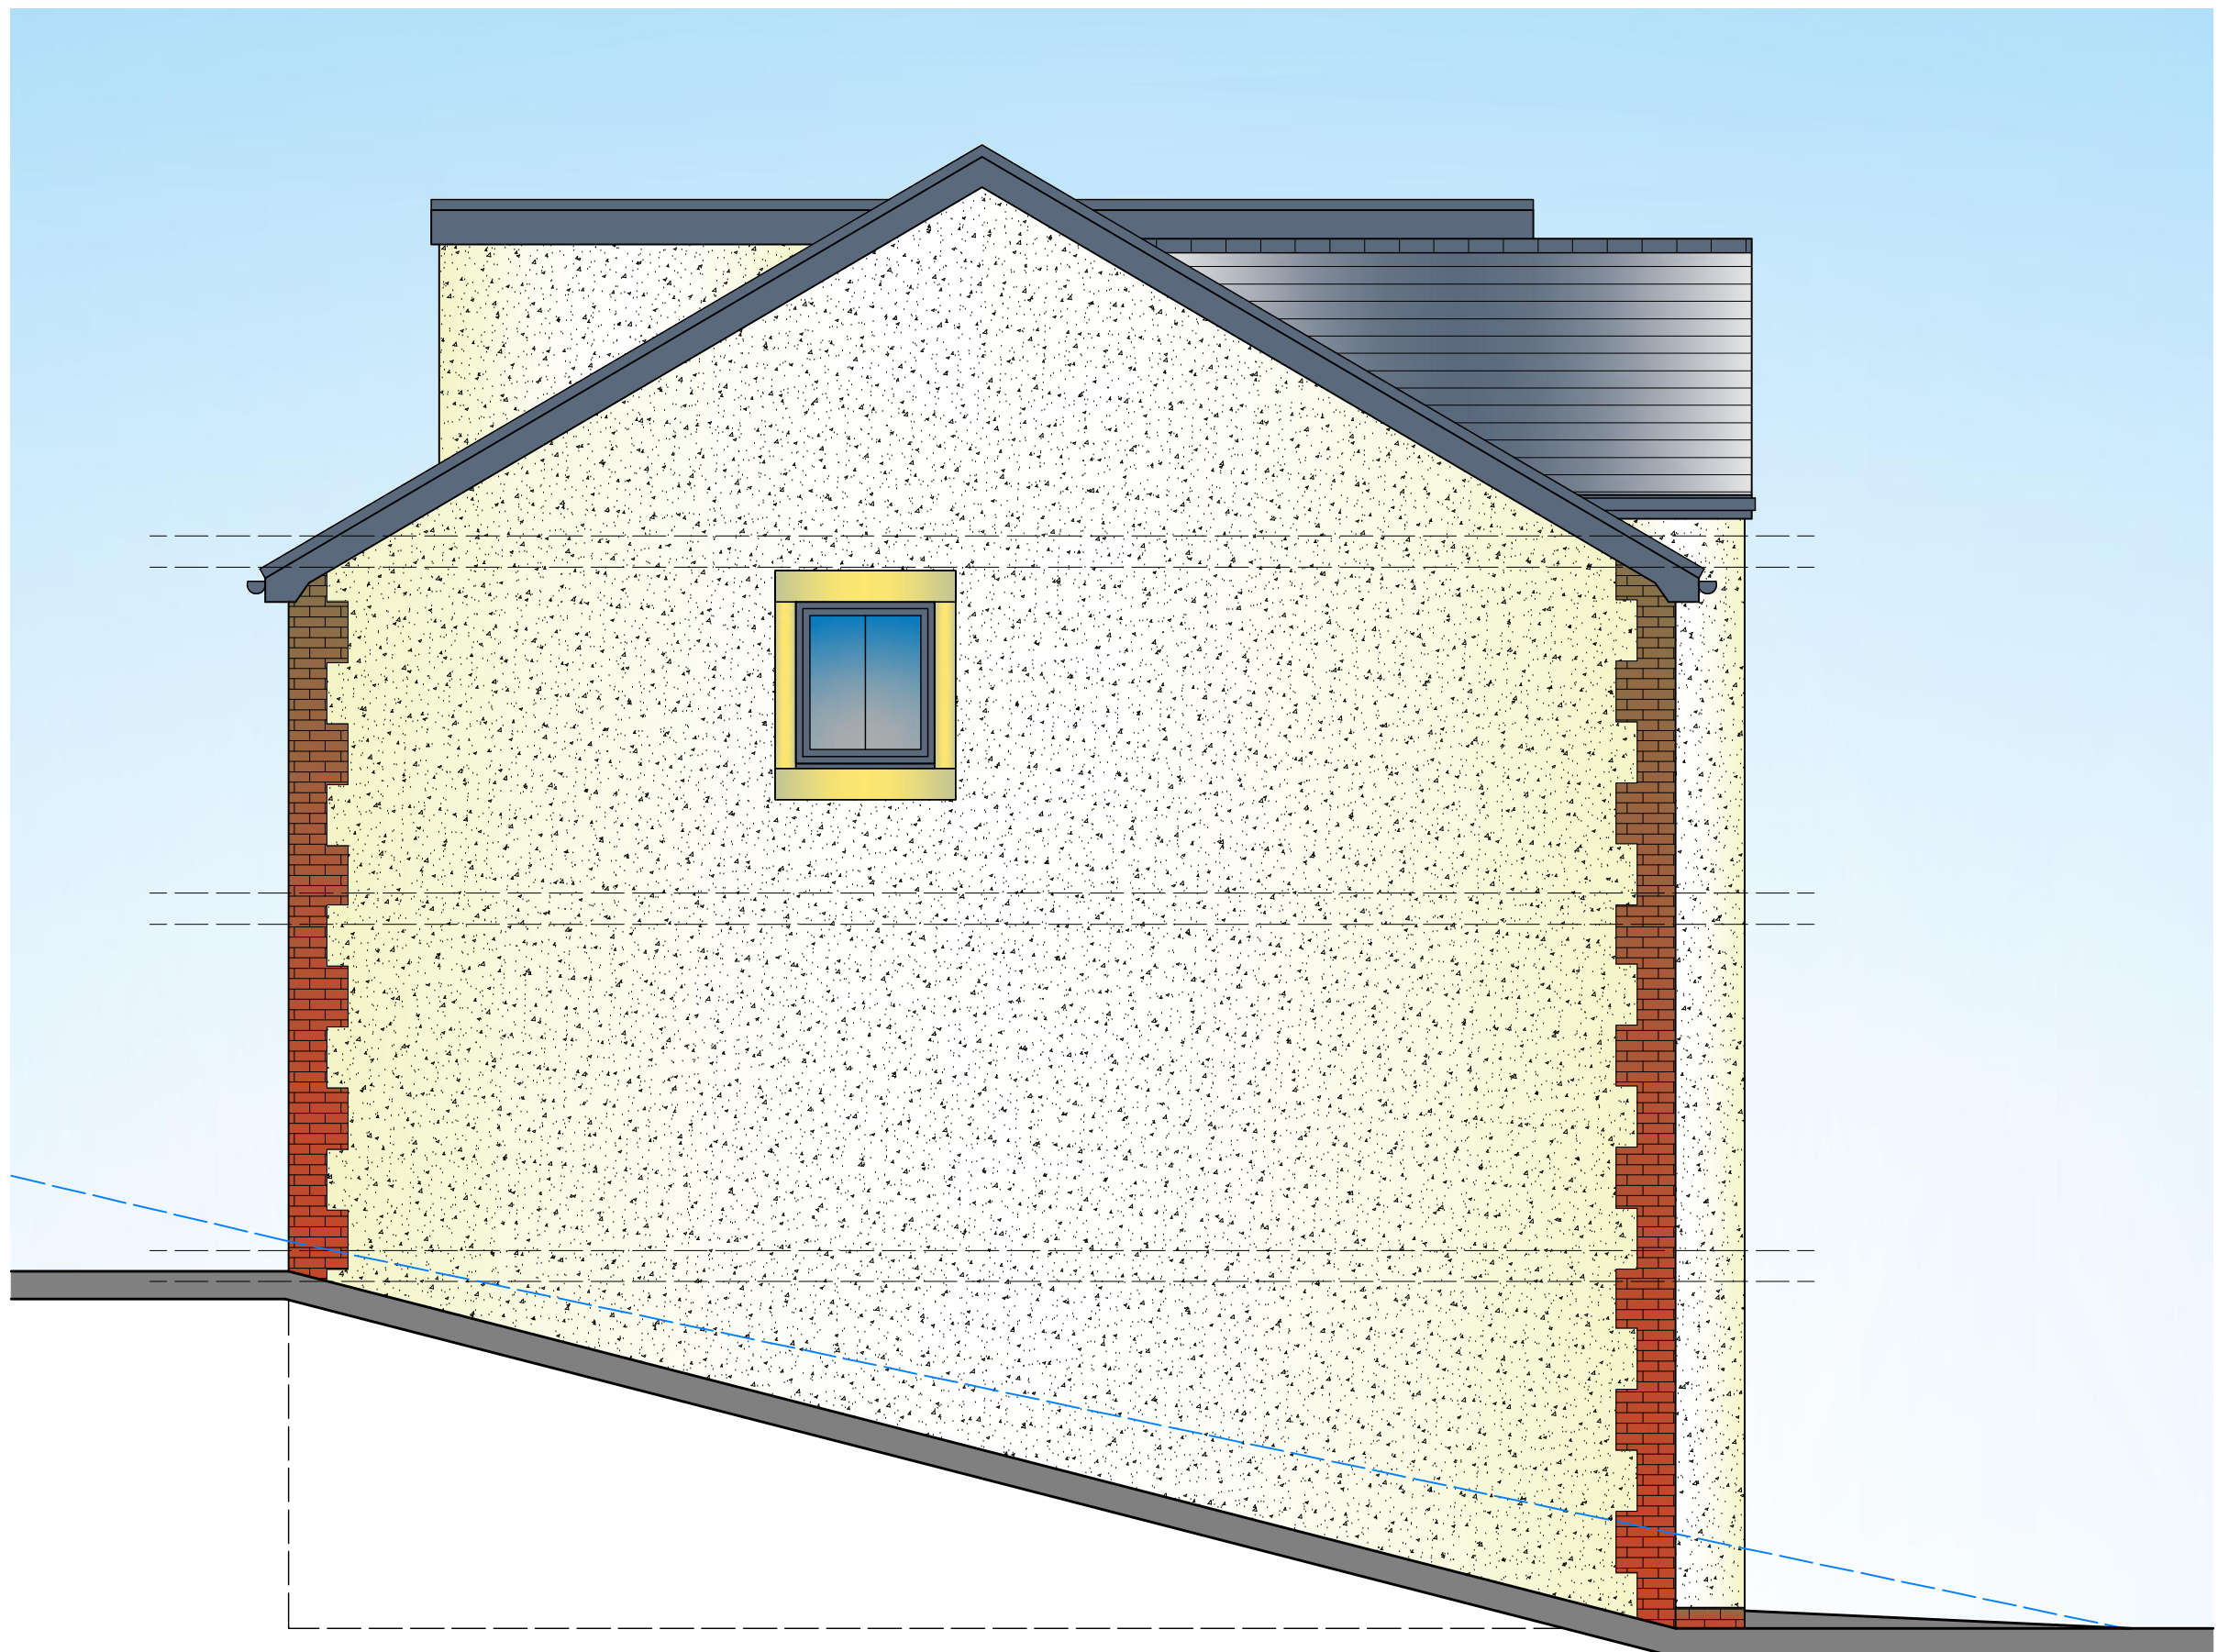

PROPOSED SIDE ELEVATION scale 1:50

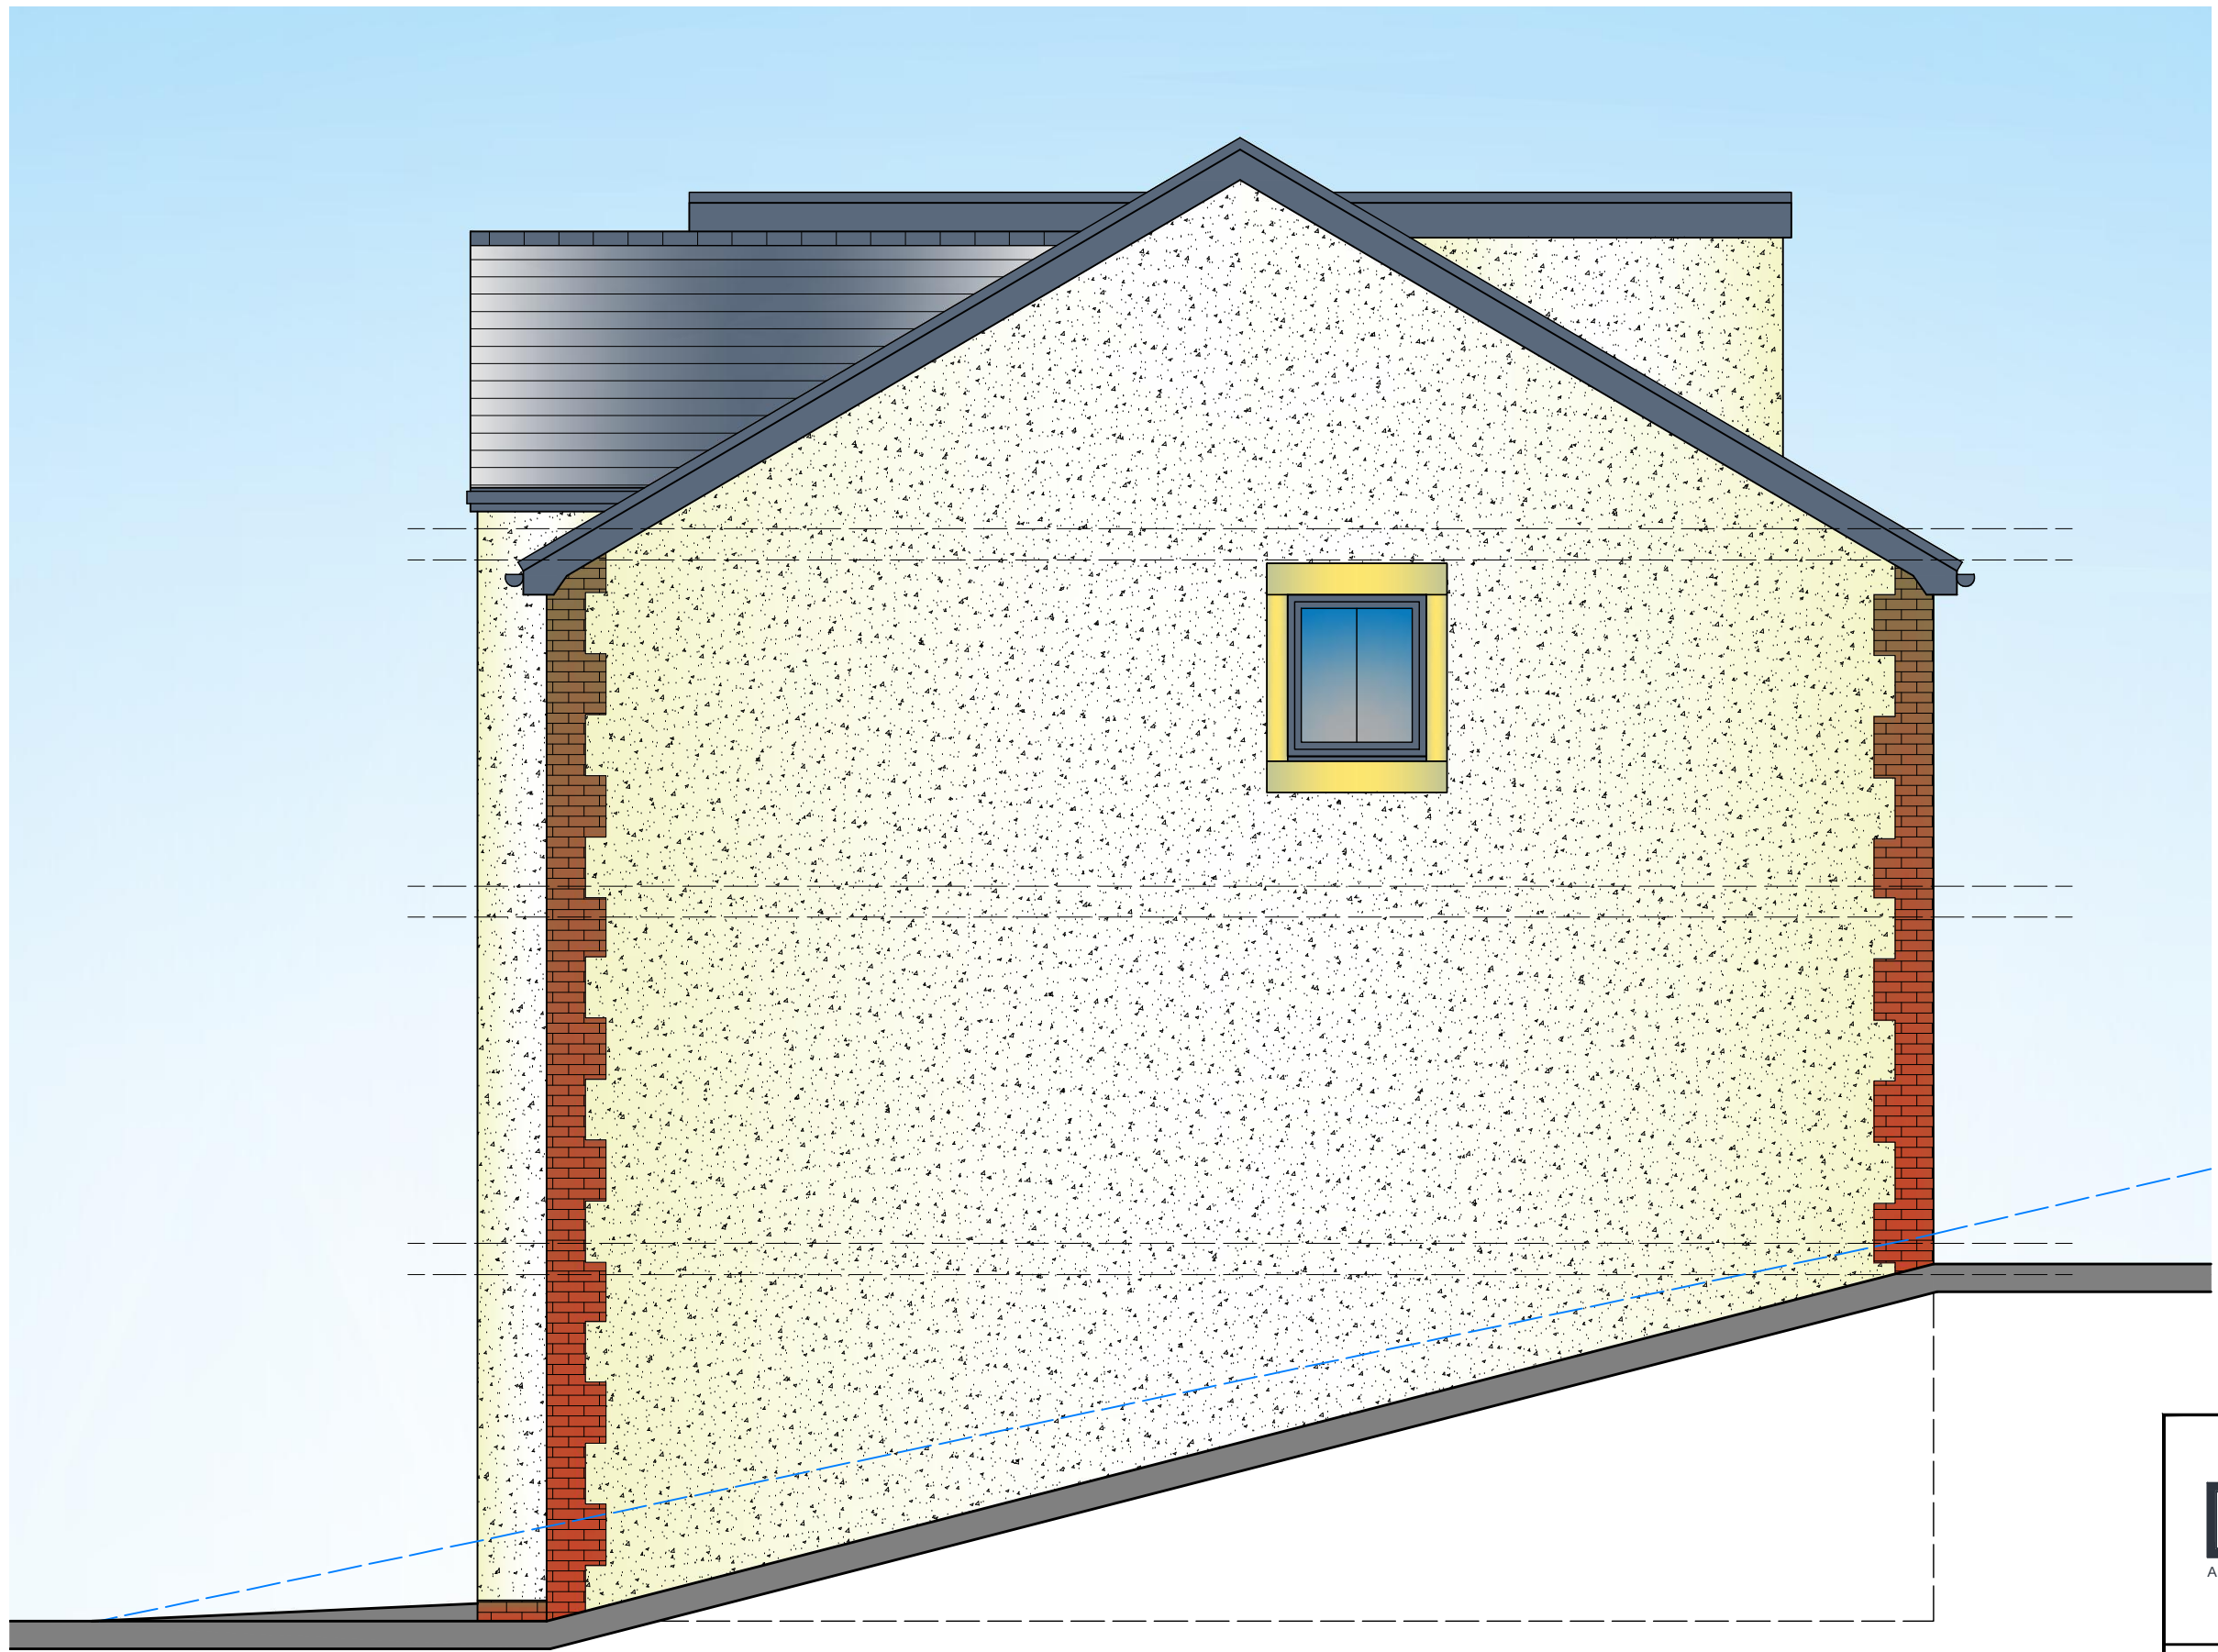

PROPOSED SIDE ELEVATION scale 1:50

 ARCHITECTURAL LTD Mob : 07805560652 e-mail: tdmesign@live.co.uk	
Client: AMMCO DEVELOPMENTS	
Address: LAND AT HILLSIDE, WOOLLEY BRIDGE, HADFIELD, GLOSSOP, SK13 2NX	
Project: REMOVAL OF EXISTING DWELLING WITH A NEW DEVELOPMENT OF 8x NEW DWELLINGS	
Dwg Title: PLANNING: PROPOSED BLOCK A ELEVATIONS	
Date: JANUARY 2023	Scale: 1:50 @A2
Job No: 05.22.580	Dwg No: PL07
Drawn: D.L.	Checked: D.L.