


0 5 10 15 20 25m
Scale 1:500

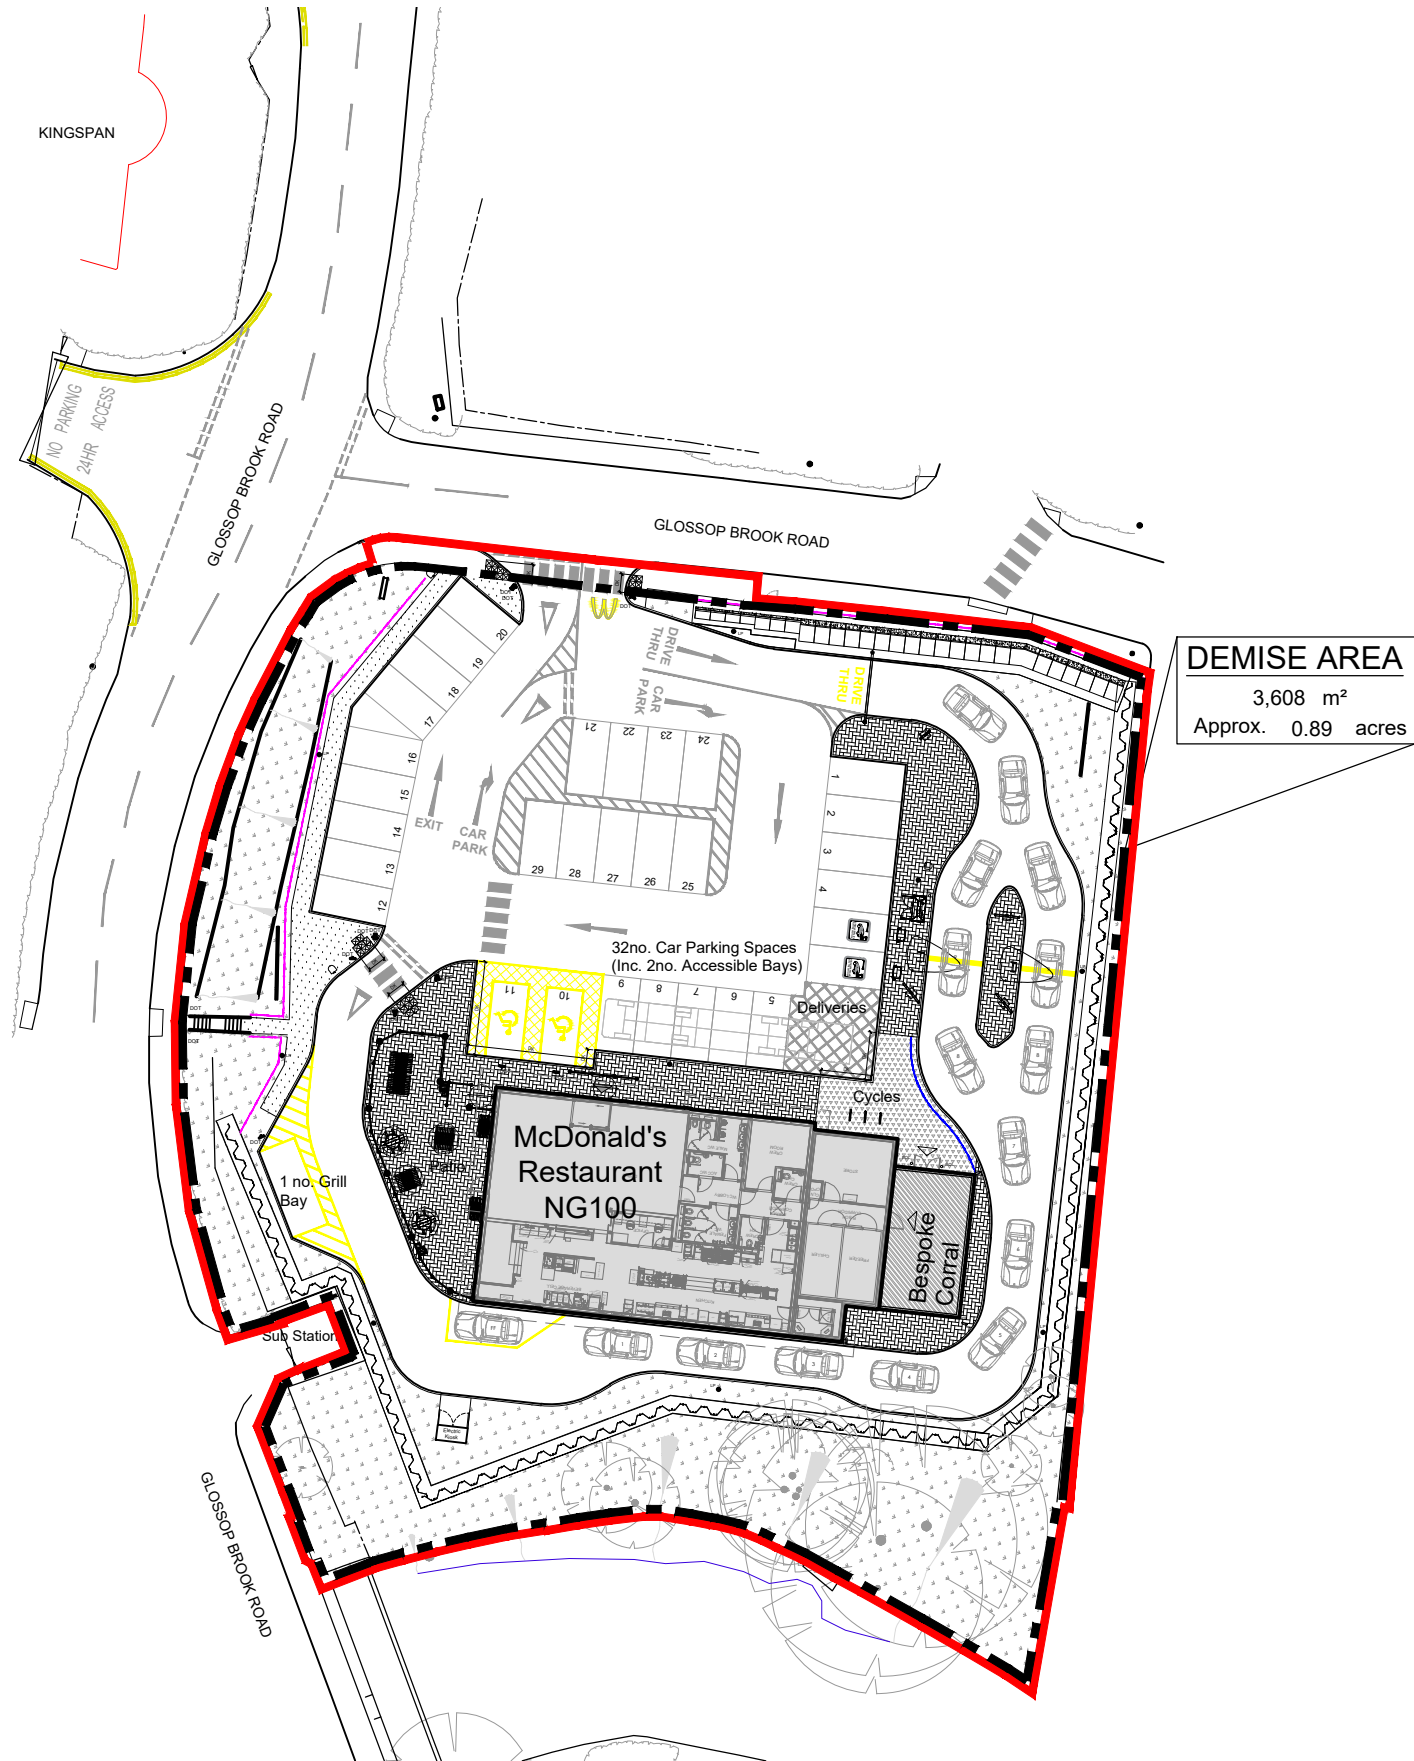

Block Plan

- NOTES
- All dimensions and levels are to be checked on site.
 - Any discrepancies are to be reported to the architect before any work commences.
 - This drawing shall not be reproduced without express written permission from AEW.
 - Title overlay drawings and ownership boundaries are produced using all reasonable endeavours. AEW cannot be responsible for the accuracy or scale discrepancy of base plans supplied to them.
 - All works are to be undertaken in accordance with Building Regulations and the latest British Standards.
 - All proprietary materials and products are to be used strictly in accordance with the manufacturers recommendations.

CDM 2015

Client notified of duties: **At Design Workshops**
Principal Designer: **CSS**

Unless noted below, all known hazards have been highlighted on the drawing.

Drawing Based on:
Glanville's topographical survey.
Drawing: 4210323-4101-GLOSSOP-NB8325 Dated: JUNE 2021

Retaining wall based on Glanville Drawing: 4210323 - 1100 - TS - Proposed Levels WORK IN PROGRESS

Lanscaping Strategy based on Vector Design Landscape Plan, Drawing No. 19113-VL-McD_L01, Rev C, 12/2022

- Extent of McDonald's Demise Indicated:
- Application Boundary Indicated:

Notes:
All drawings to be read in conjunction with all other drawings as noted on issue sheet.

J	31/07/2023	LMD	KD
EVCP bays location updated. Patio seating positions amended			
H	20/02/2023	LMD	TSS
Updated to reflect Glanville's retaining wall			
G	20/01/23	JJ	JJS
EVCP bays updated to suit the latest standard and lamp post positions updated.			
F	28/11/22	LMD	JJS
Totem to south of McDonald's site removed			
E	21/11/22	JJ	JJS
Demise and application boundary updated.			
D	30/05/22	JJ	LB
Proposed site access / egress updated to suit highways comments and AMA tracking			
C	25/03/22	RC	LB
Proposed street lighting kiosk relocated.			
B	14/01/22	JJ	LB
Building updated to suit the latest standard, parking bay number position updated and corral width increased.			
A	01/12/21	JJ	LB
Demise updated, application boundary updated, totem location updated, banner sign removed, parking bay whitelining updated, building updated to suit the latest standard and patio amended to suit.			
-	26/10/21	JJ	LB
Initial Issue			

REV	Date	Drawn by: -	Checked by: -
Status Purpose of Issue			
S2			For Information
drawing stage Planning			
client			
McDonald's Restaurants Ltd			

project	store
The Wren's Nest Glossop Brook Road Glossop	8325
drawing title	
Block Plan	
date 26/10/21 drawn JJ	
scale@A3 1:500	checked LB

PLANNING