
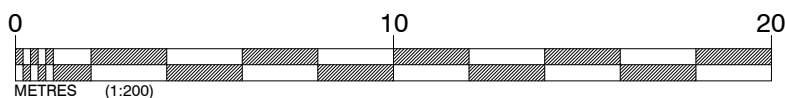
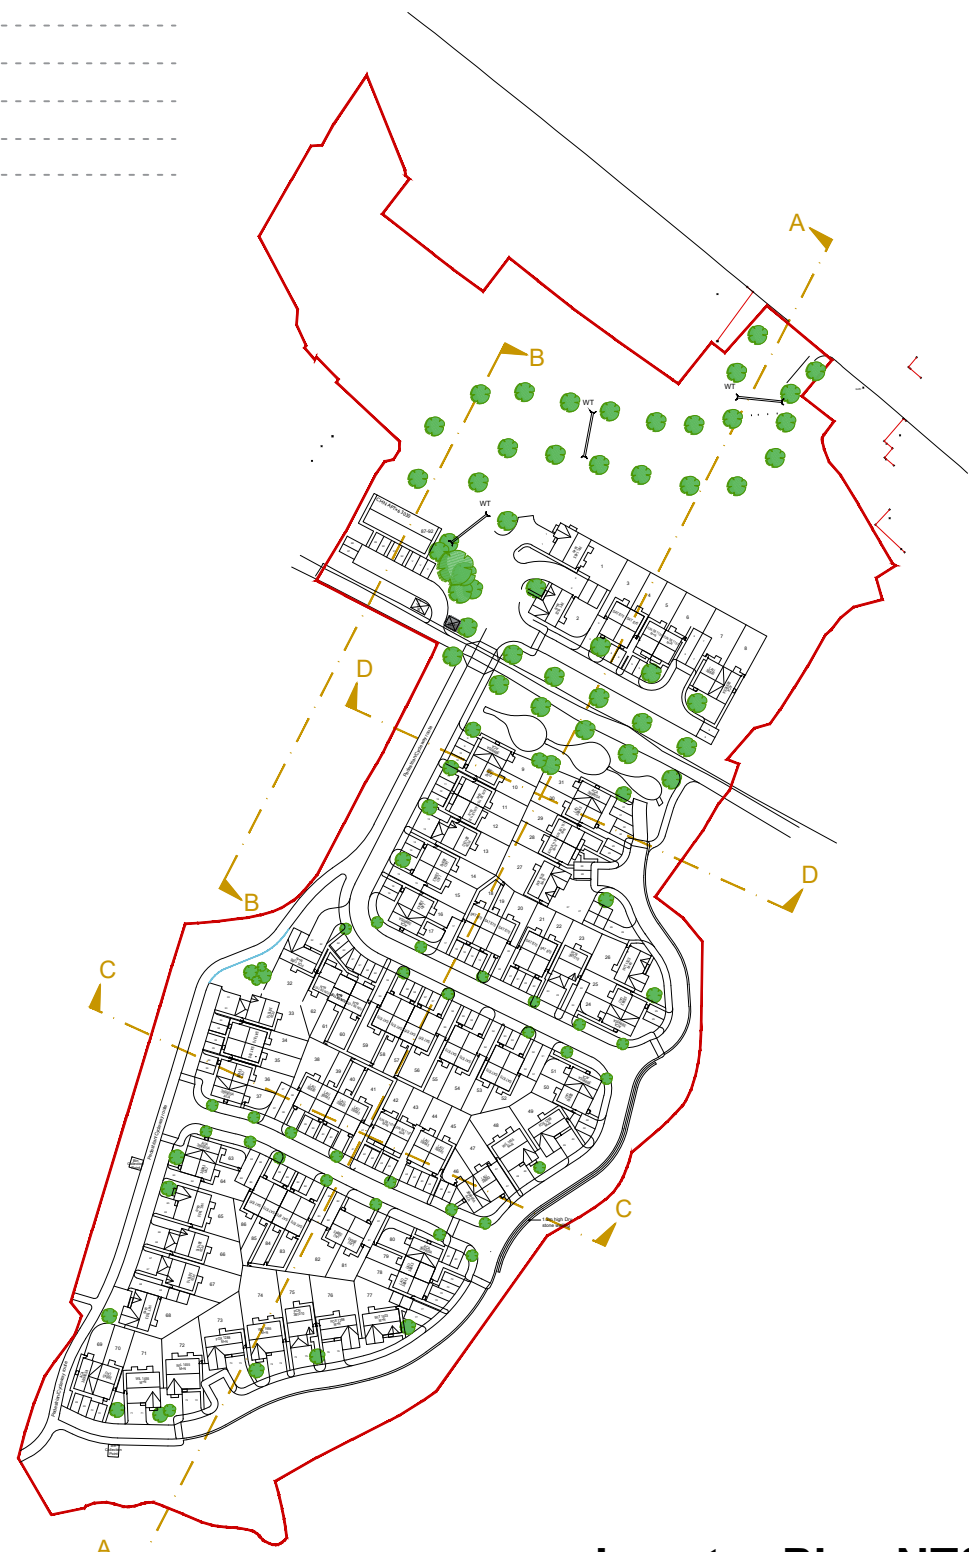
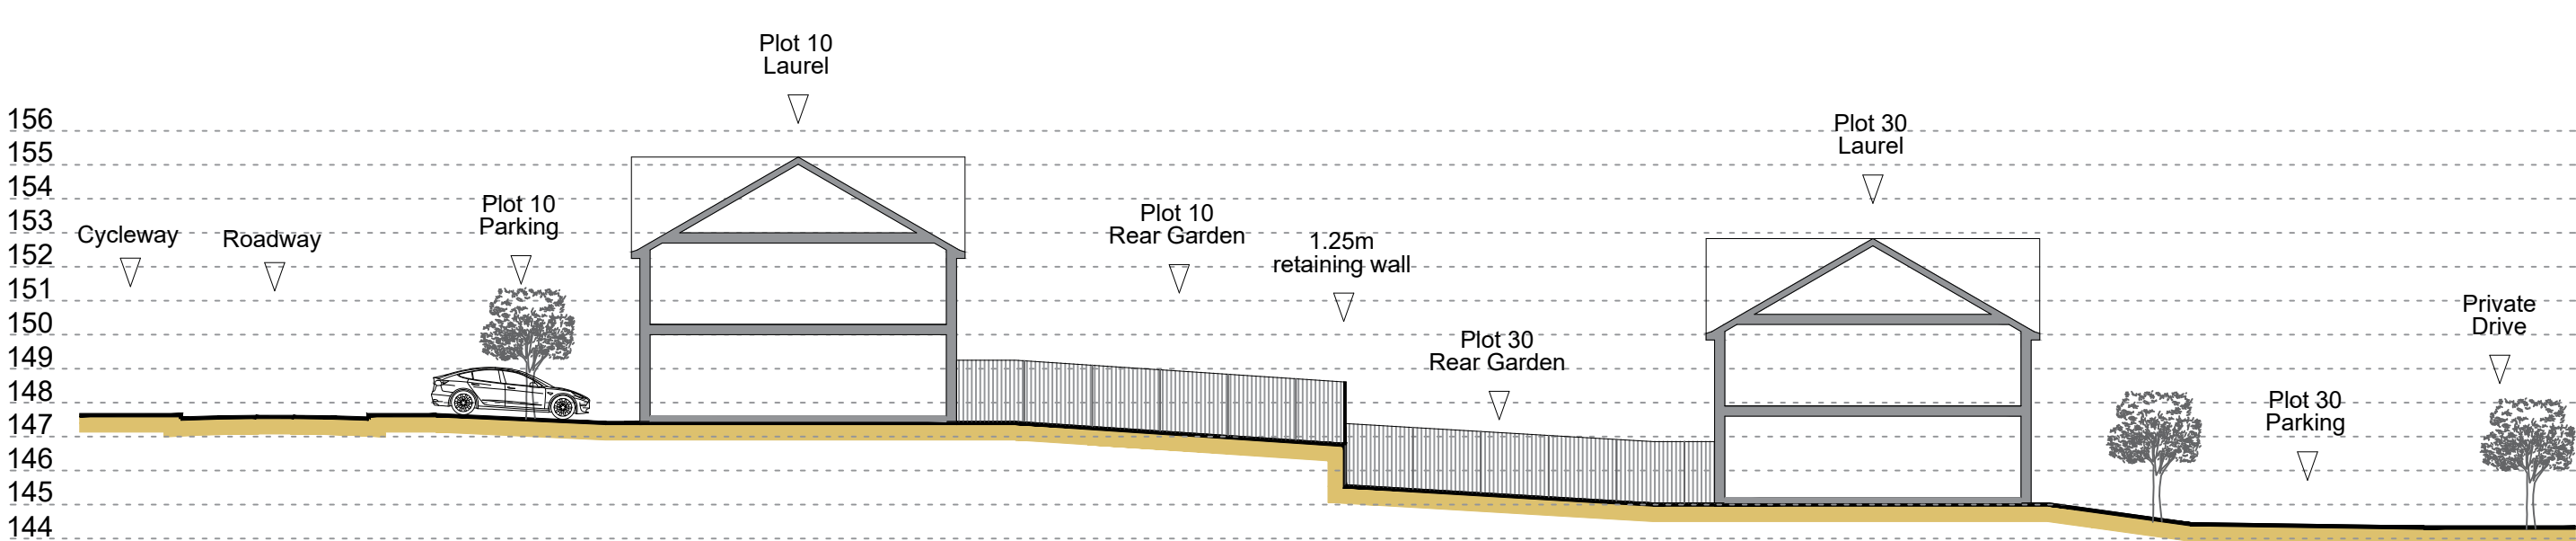
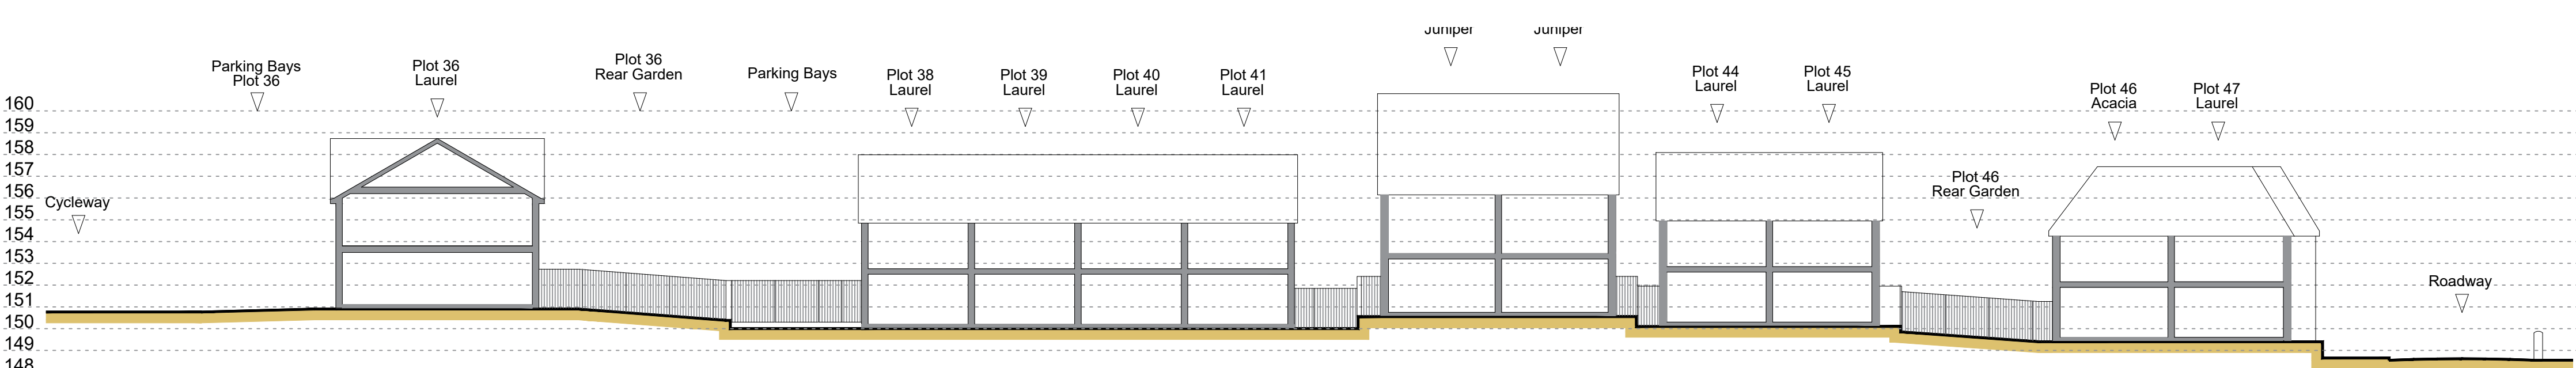
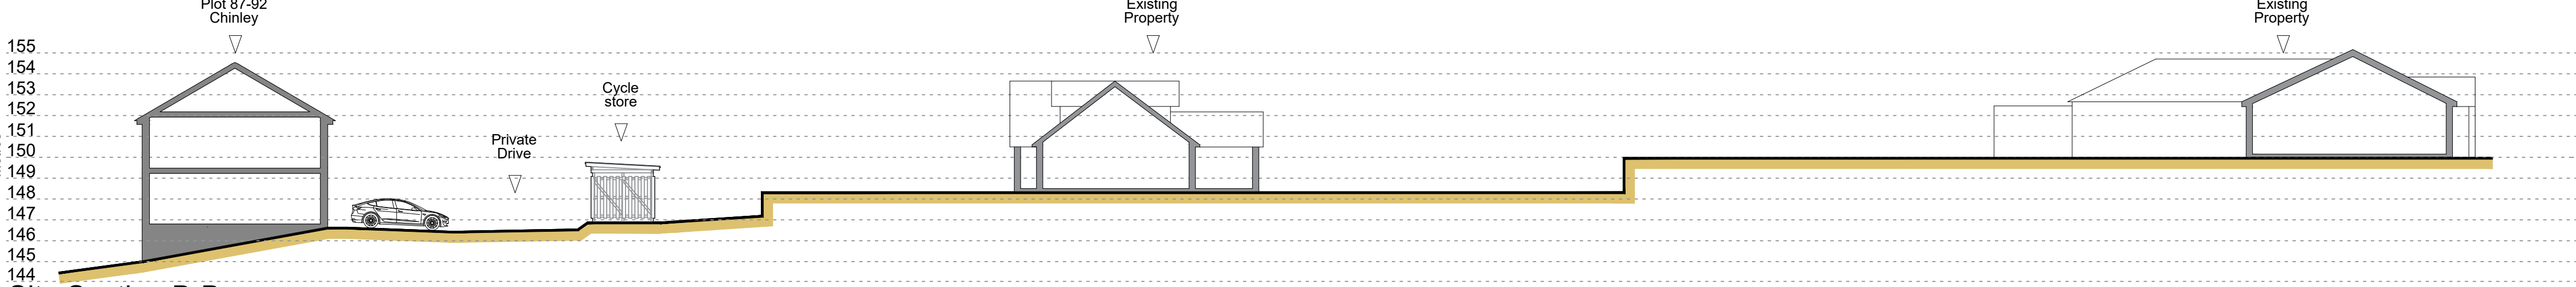
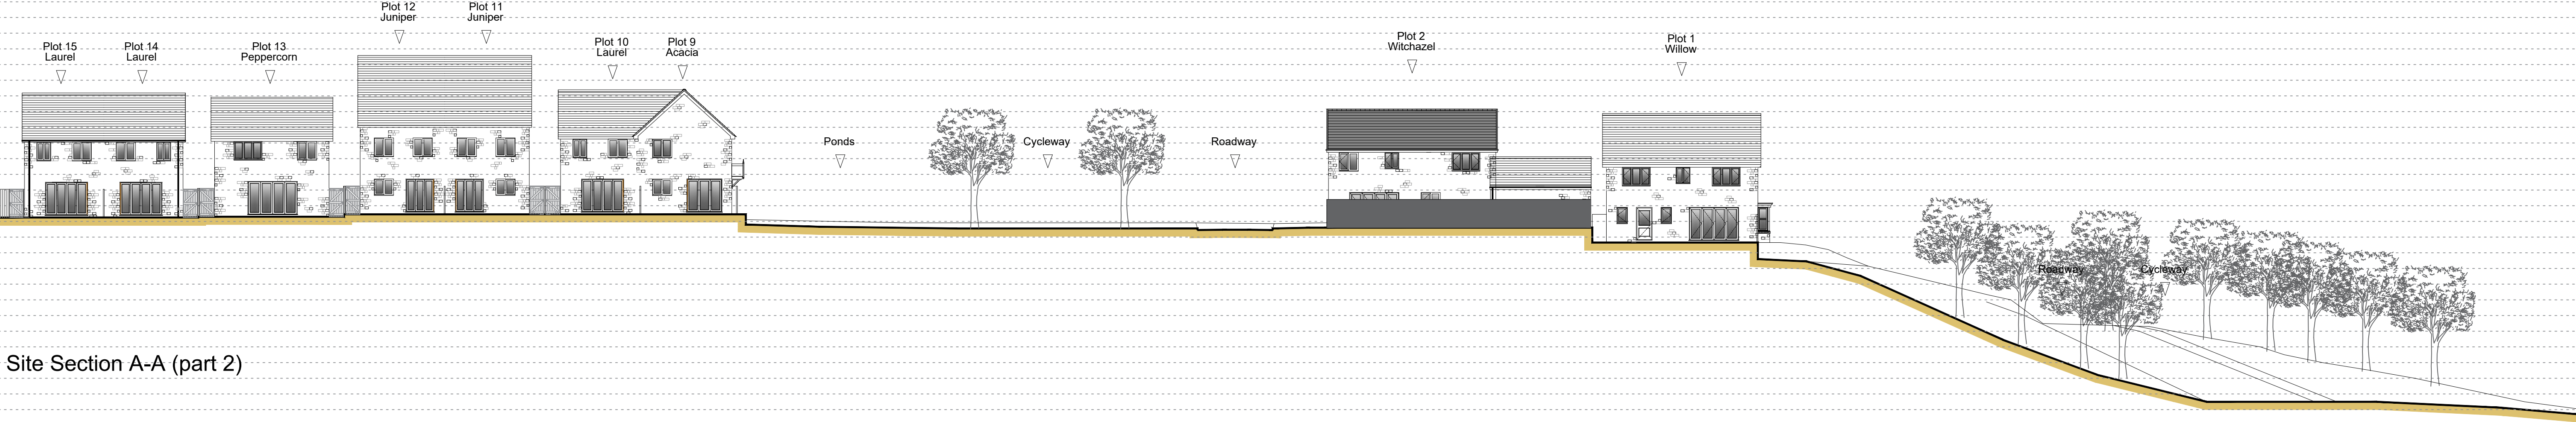
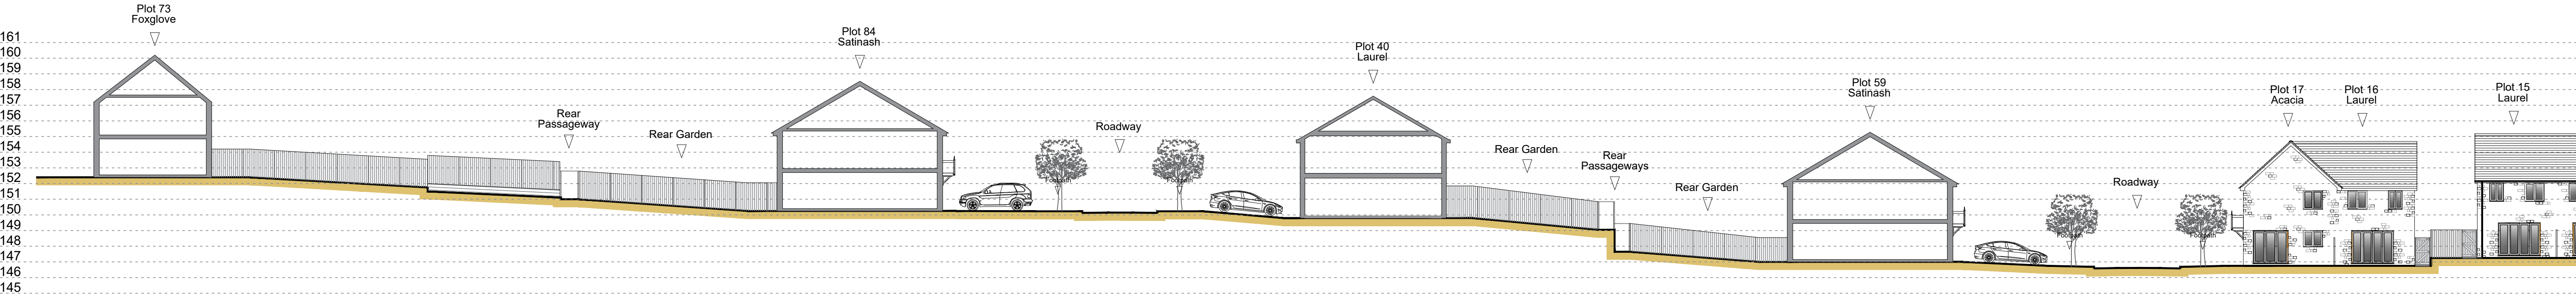


IMPORTANT NOTE:
COPYRIGHT OF THIS DRAWING BELONGS SOLELY TO BALDWIN
DESIGN CONSULTANCY LTD.

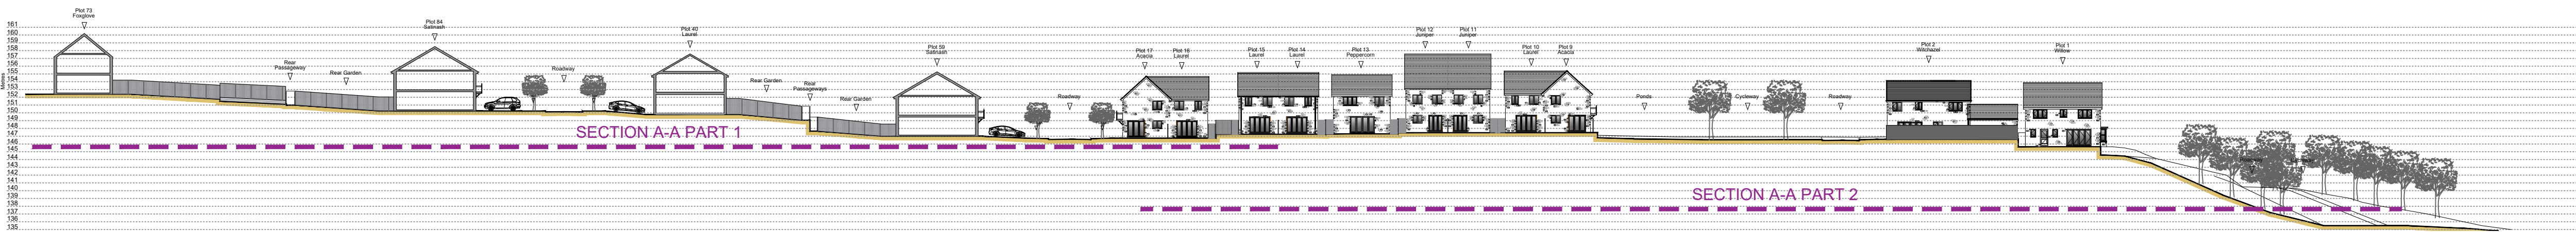

Revision:	By:	Date:
Rev A	House type updated	MB 23.03.2
Rev B	Chinley bin store moved	MB 30.03.2
Rev C	Site updated	SQ 07.08.2

Client:	
---------	--

Project Title:	Proposed Development
----------------	----------------------

Address:	Dinting Vale, Glossop
----------	-----------------------

Drawing Title:	Proposed Site Sections
----------------	------------------------

33 a d w 14 Marina Walk, Pennington Tel: 01925 747615	Drawing No:			
	WH/DVG/SS/01			
	Dwn: AB	Ckd: ST	Date: 17/03/2023	
	Scale: 1:200	Paper Size: A1	Rev: C	