



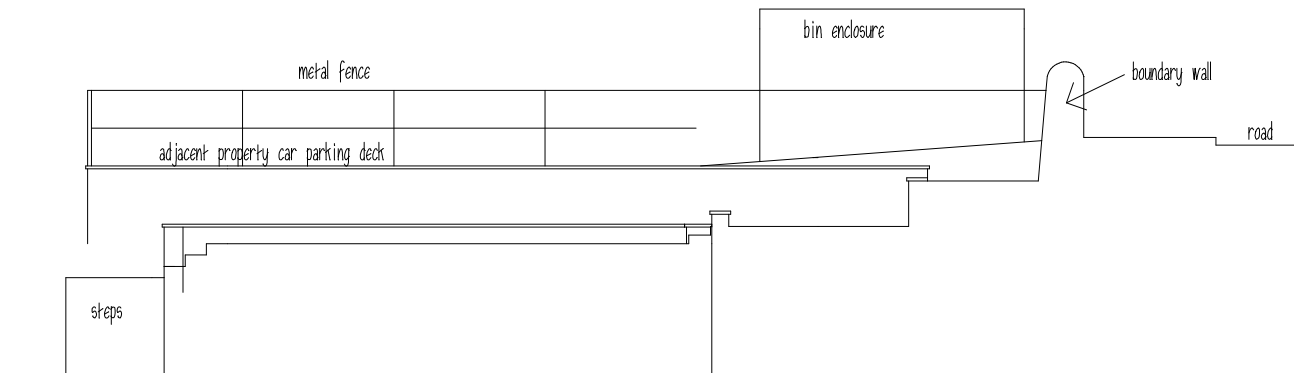

Elevation E

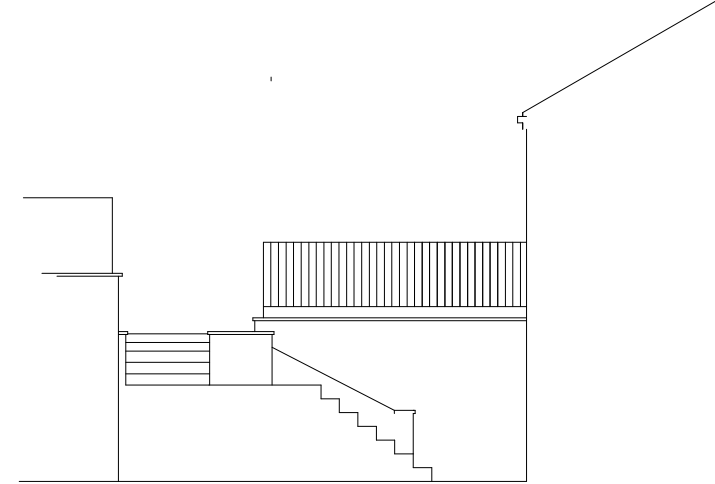


Elevation D



Elevation A

Scale Bar: metres.

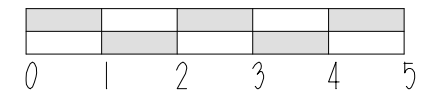

Client:

Mr. R. Claridge.
16B Broad Walk, Buxton.

Project:

Proposed construction of 2 No off road vehicle parking areas for 3 No. vehicles and two new vehicle crossovers off Hartington Road.

Title:

Existing Elevations

Scale: 1:100 A4 sheet.

Drawn: M.H.

Date:
March 2023

Drawing no.:
C. 03. 03.