

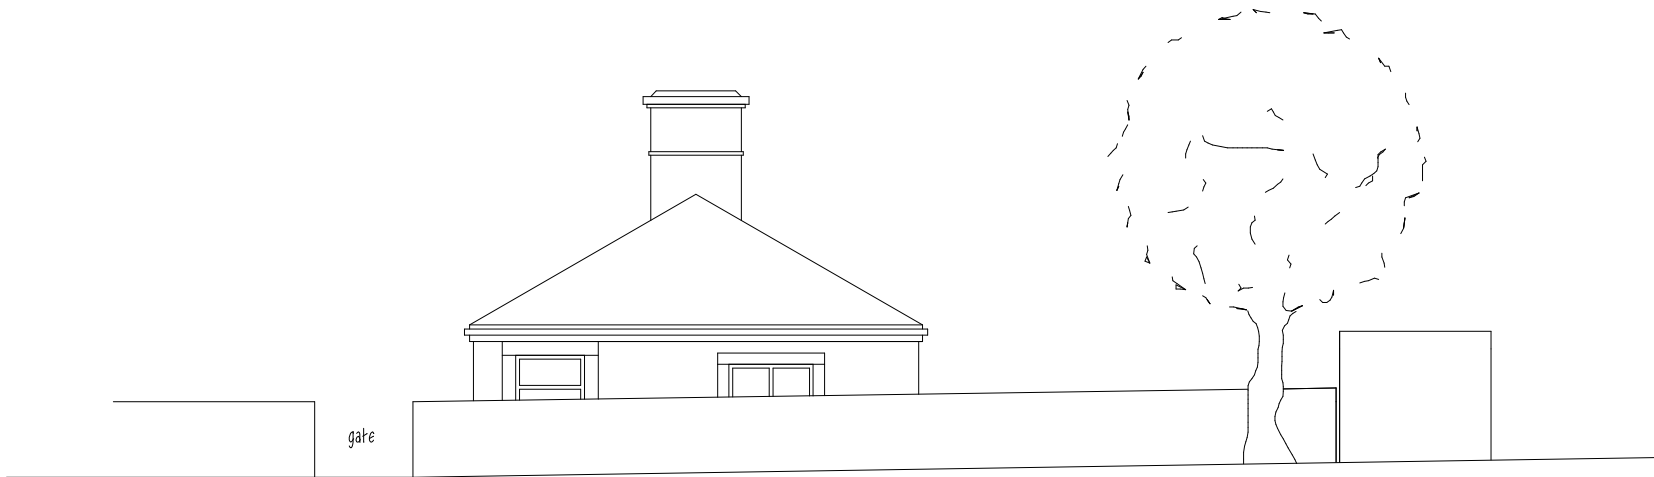


Scale Bar: metres.

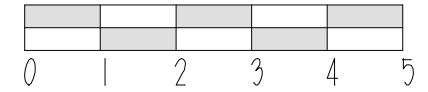

Existing Elevation to Hartington Road.

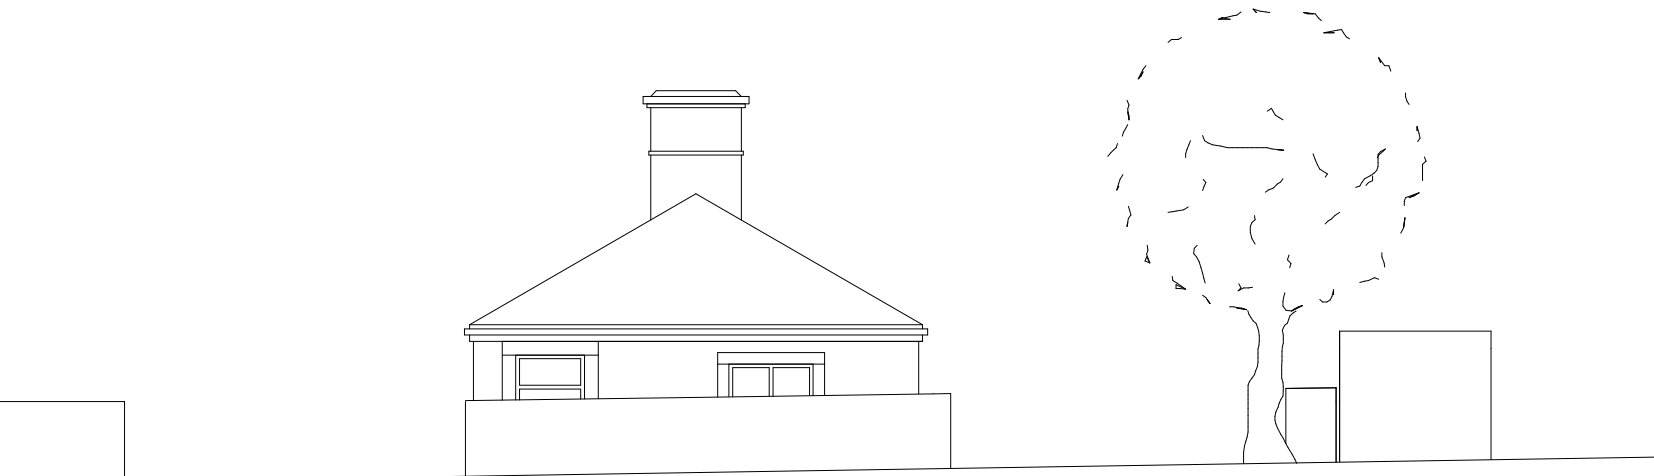

new opening in boundary wall with
new dropped kerb crossover

new opening in boundary wall with
new dropped kerb crossover

Proposed Elevation to Hartington Road.

REVISIONS:
A. 13/04/23. General amendments.

Client:

Mr. R. Claridge.
16B Broad Walk, Buxton.

Project:

Proposed construction of 2 No off road vehicle parking
areas for 3 No. vehicles and two new vehicle crossovers
off Hartington Road.

Title:

Existing and Proposed Street Elevation.

Scale: 1:100 A4 sheet. **Drawn:** M.H.

Date: March 2023 **Drawing no.:**
C. 03. 04. A.