




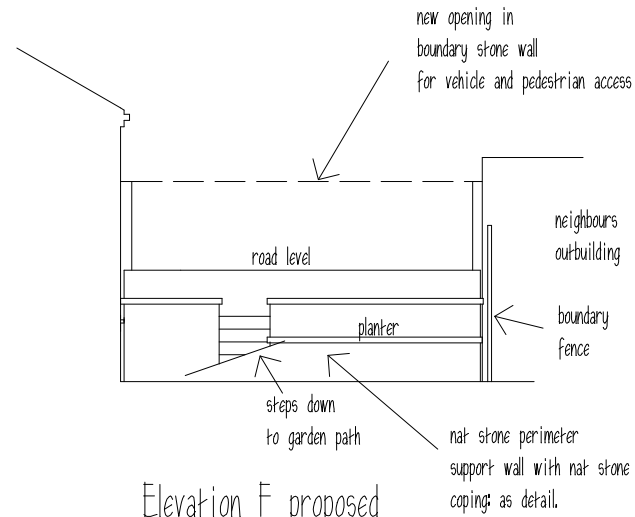

Elevation F proposed

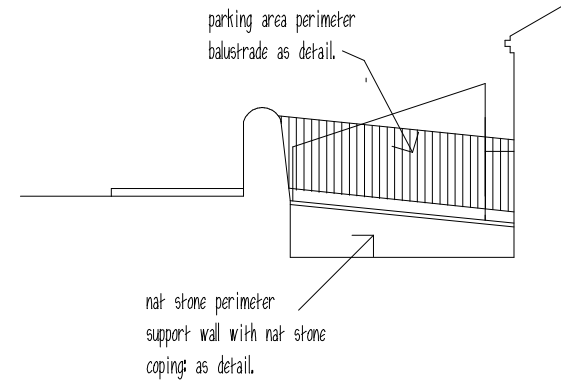


Elevation B proposed

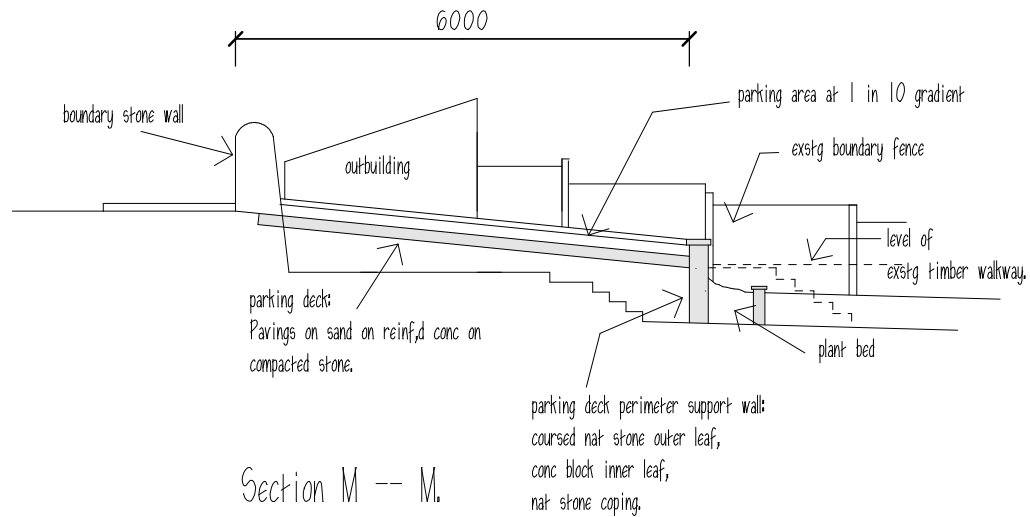

Section M -- M.

Scale Bar: metres.

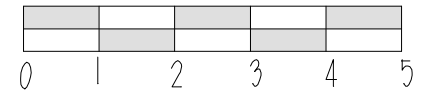

Client:

Mr. R. Claridge.
16B Broad Walk, Buxton.

Project:

Proposed construction of 2 No off road vehicle parking areas for 3 No. vehicles and two new vehicle crossovers off Hartington Road.

Title:

Proposed Elevations and section of parking area.

Scale: 1:100 A4 sheet.

Drawn: M.H.

Date:
March 2023

Drawing no.:
C. 03. 06. A.

REVISIONS:

A. 12/04/23 general amendments.