





Section through parking area Z -- Z. proposed.

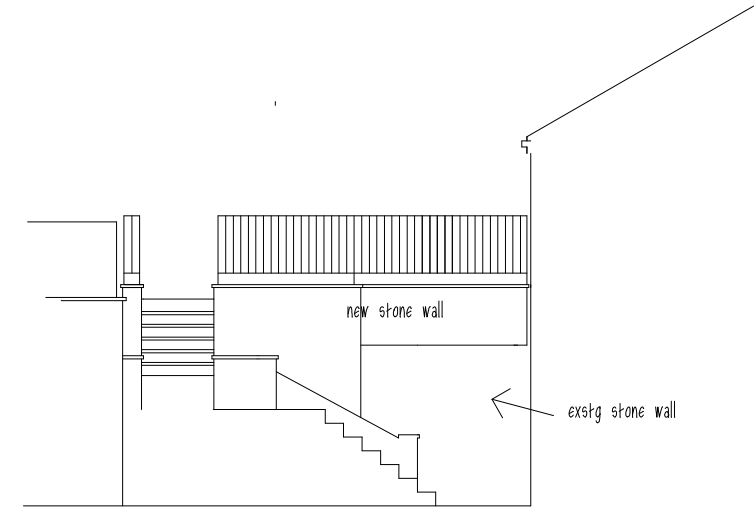


Elevation A. proposed.

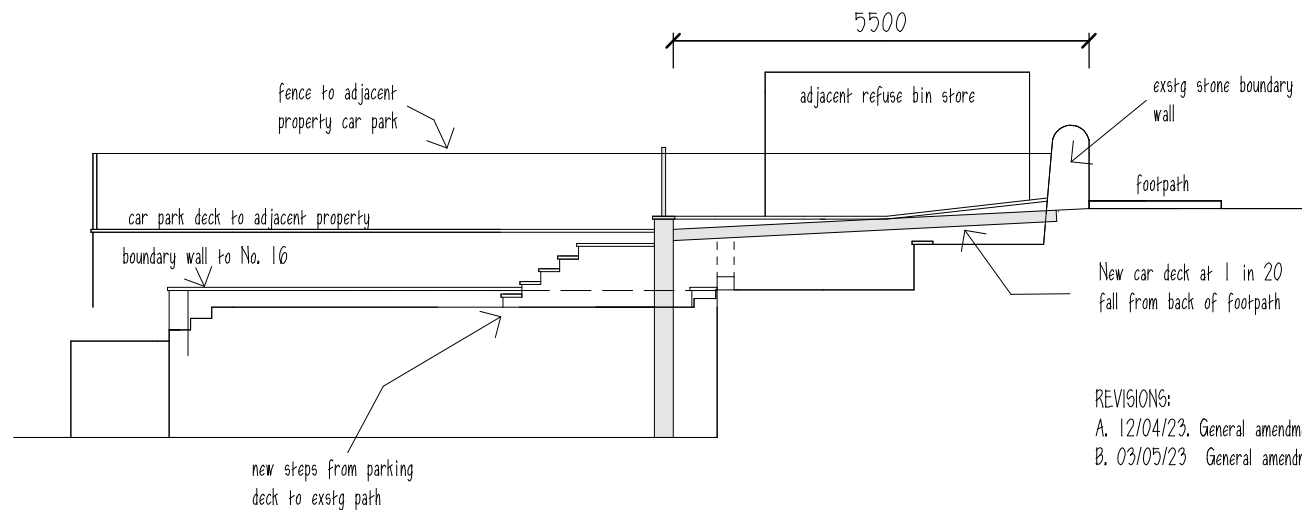

Section through parking deck Y -- Y. proposed

Scale Bar: metres.

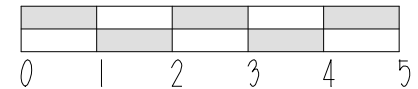

Client:

Mr. R. Claridge.
16B Broad Walk, Buxton.

Project:

Proposed construction of 2 No off road vehicle parking areas for 3 No. vehicles and two new vehicle crossovers off Hartington Road.

Title:

Proposed sections through parking deck.

Scale: 1:100 A4 sheet.

Drawn: M.H.

Date:
March 2023

Drawing no.:
C. 03. 07. B.