


Scale Bar: metres.

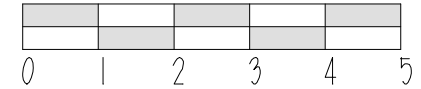


REVISIONS:

- A. 05/04/23: Refuse bin areas incorporated. Scheme reduced to 3 No car parking spaces
- B. 11/04/23 Dotted line added to delineate posn of exstg dwarf wall to single parking space.
- C. 12/04/23 general amendments.
- D. 03/05/23 general amendments.
- E. 19/07/23 prop dropped kerbs shown.

CONSTRUCTION MATERIALS:

Perimeter Support stonework: Exstg coursed stone to be re used.
 Existing stone coping to be re used and any new to match exstg.
 Parking area surface finish: Marshalls Gray Keyblok 60.
 Guard railings: Black painted mild steel - adapt and re use exstg where possible.

⊠ electric car charge point (one to each car space)

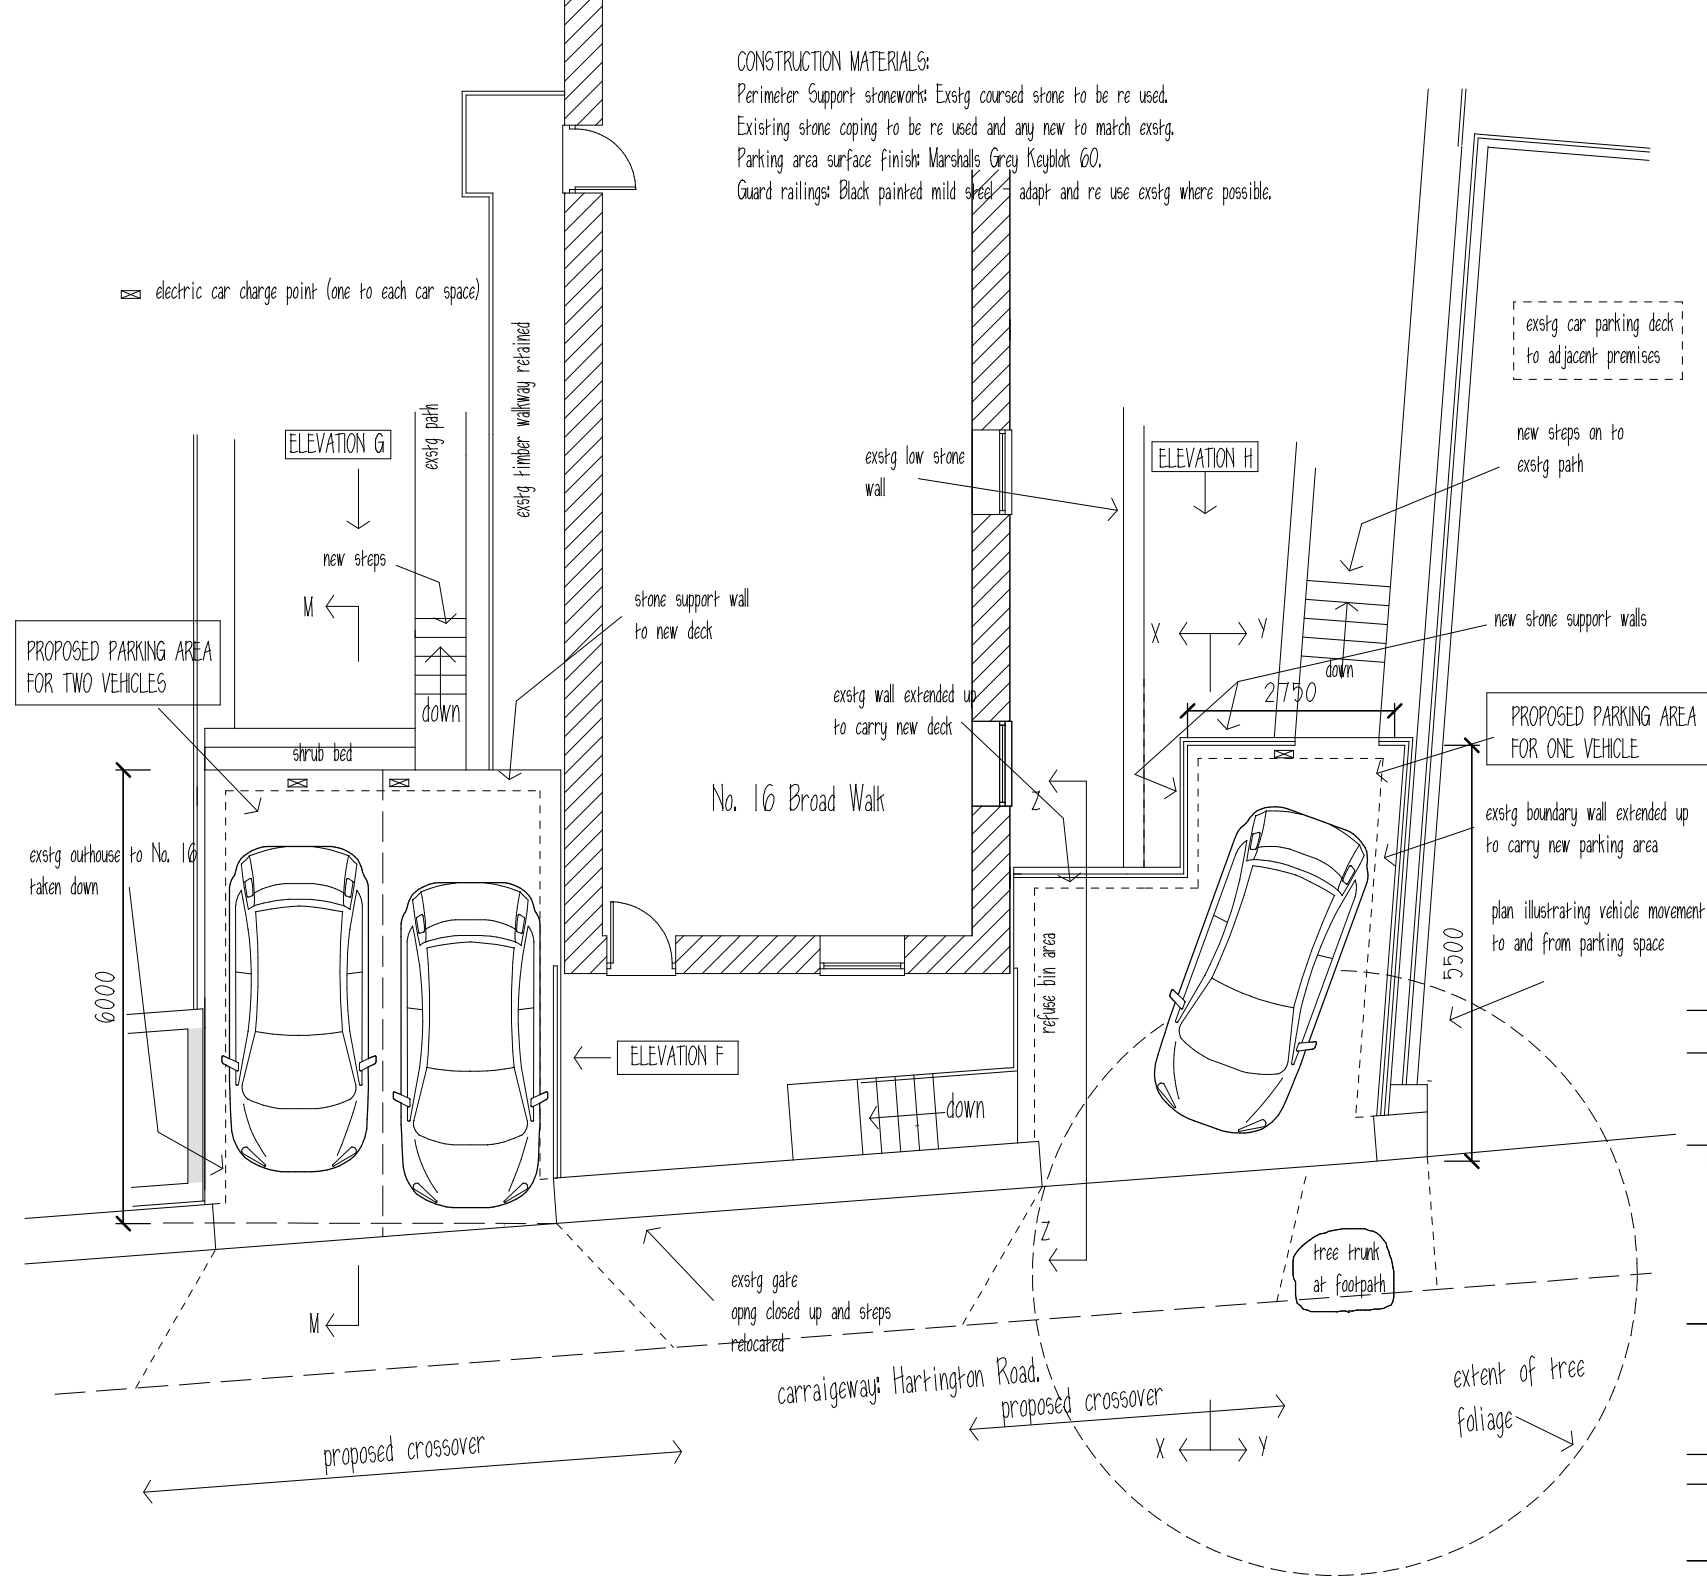

Client:

Mr. R. Claridge,
 16C Broad Walk, Buxton.

Project:

Proposed construction of off road vehicle parking area at rear of premises off Hartington Road.

Title:

Proposed Plan showing cars positioning.

Scale: 1:100 A4 sheet.

Drawn: M.H.

Date: March 2023

Drawing no.:
 C. 03. 10. E.