



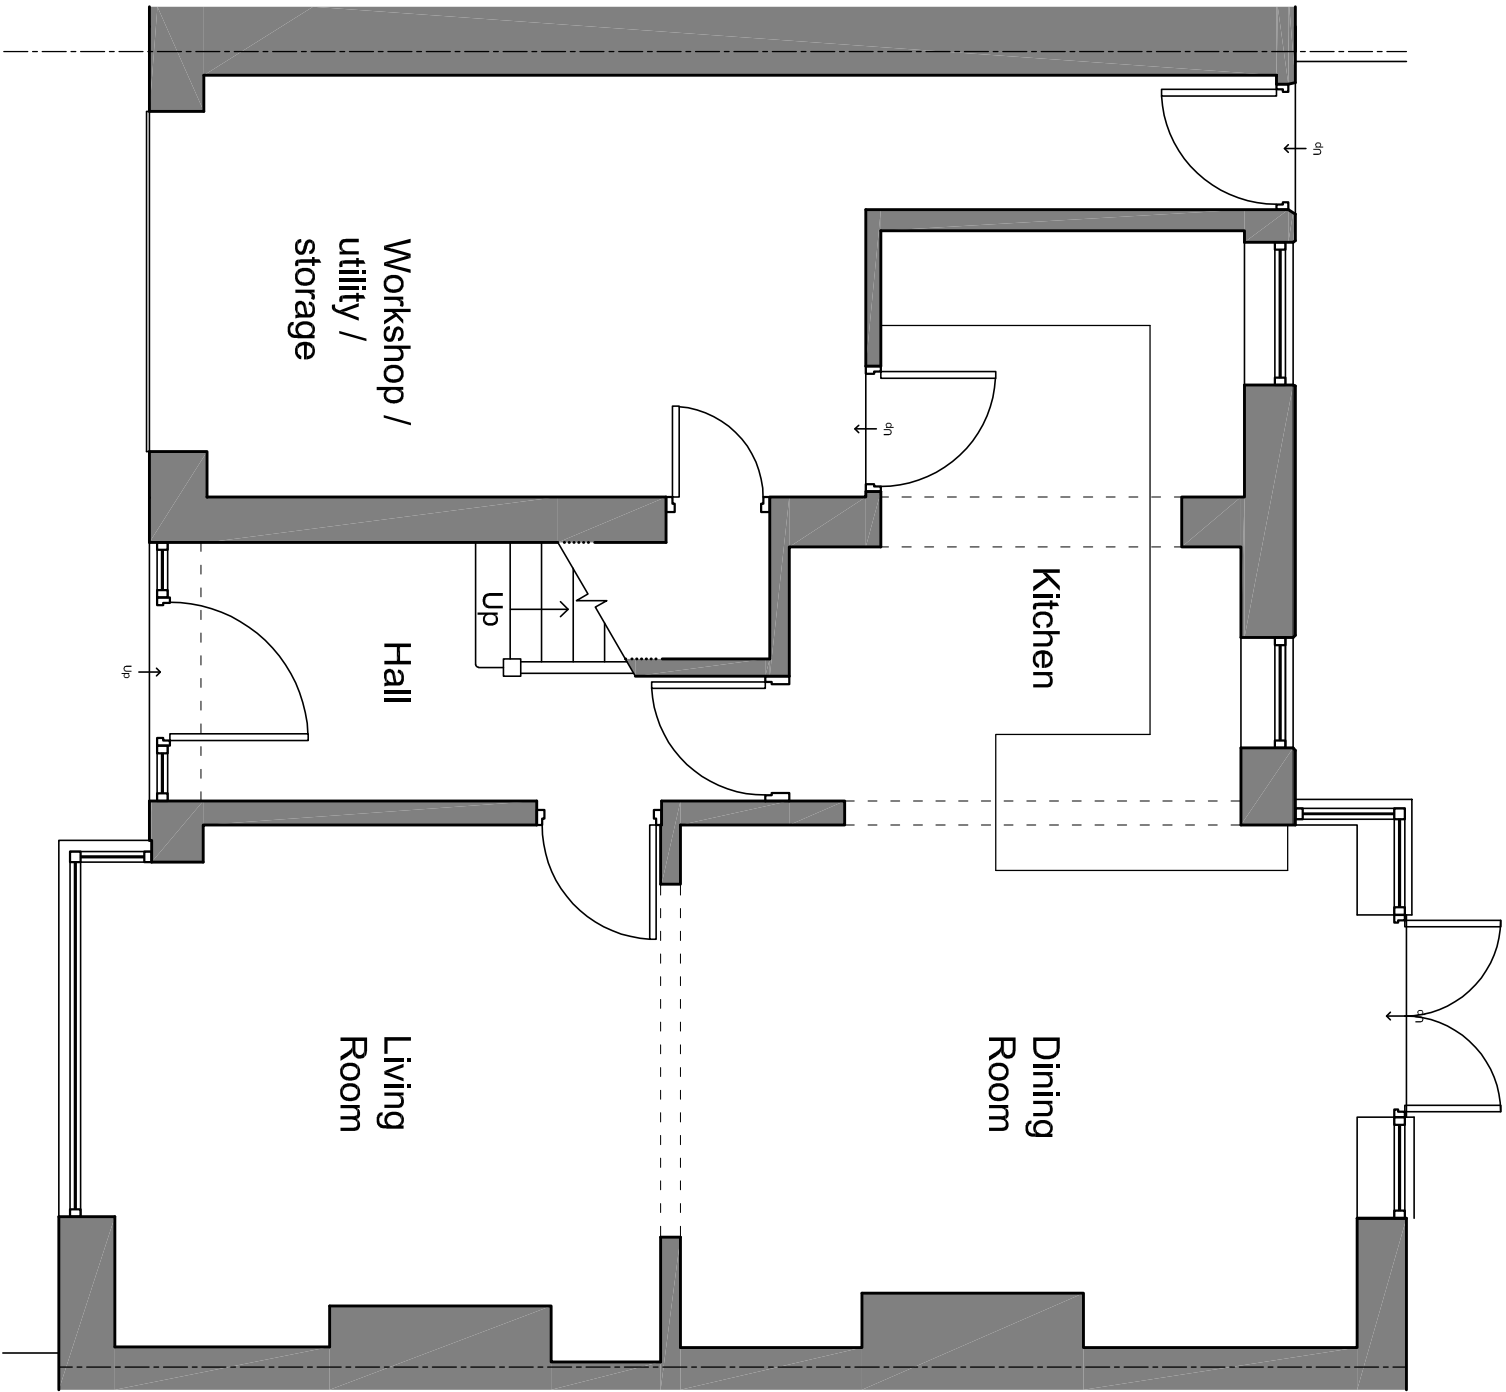

Ground Floor

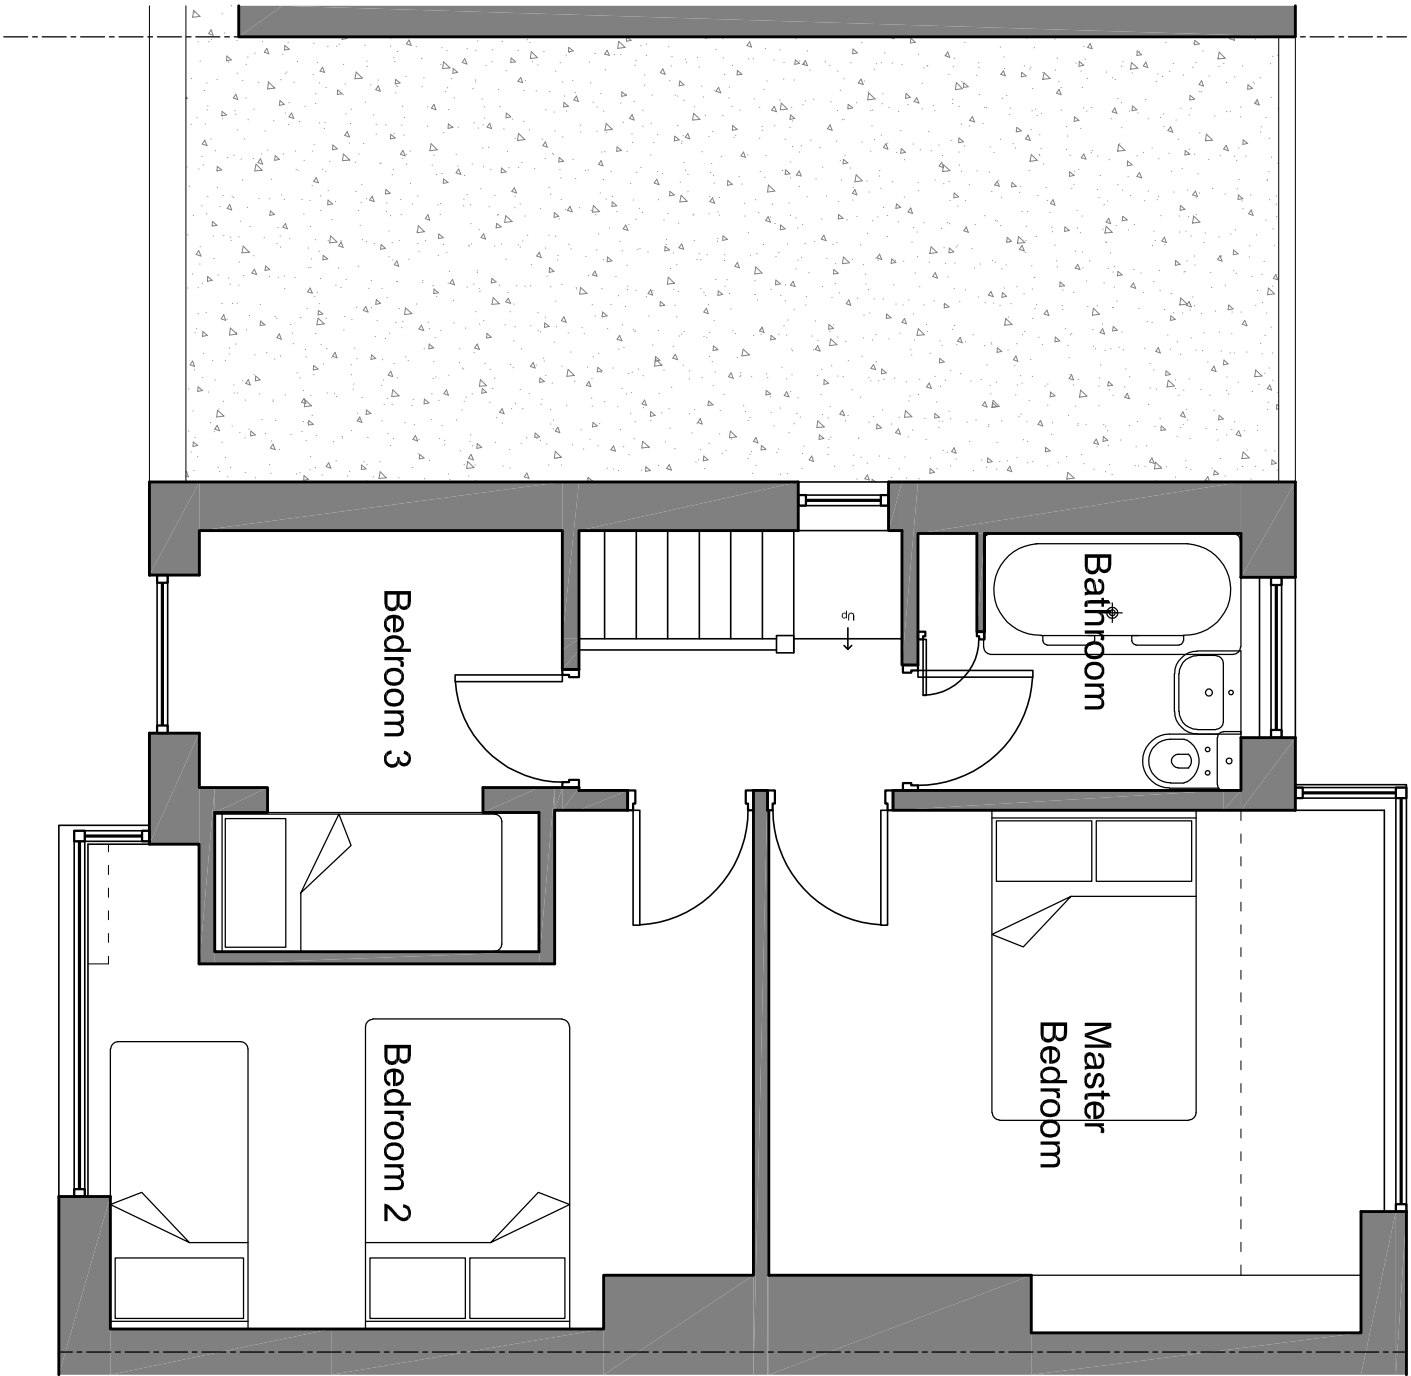

First Floor



HIGH PEAK ARCHITECTS LTD

2nd Floor, Wharf House, Wharf Road, Witley Bridge, High Peak, Derby's SK23 7AD
Tel: 01663 719717 Web: www.highpeakarch.co.uk Email: hpa@highpeakarch.co.uk

First Floor Extension

30 Old Macclesfield Rd, Buxton

Existing Plans

1848.PL03

SCALE 1:50



CLIENTS/CONTRACTORS ARE ADVISED TO CLARIFY
DIMENSIONS PRIOR TO SETTING OUT AND NOT TO
SCALE OFF THE DRAWING

Scale: 1:50 @ A3

Date: December 2022

Rev: