




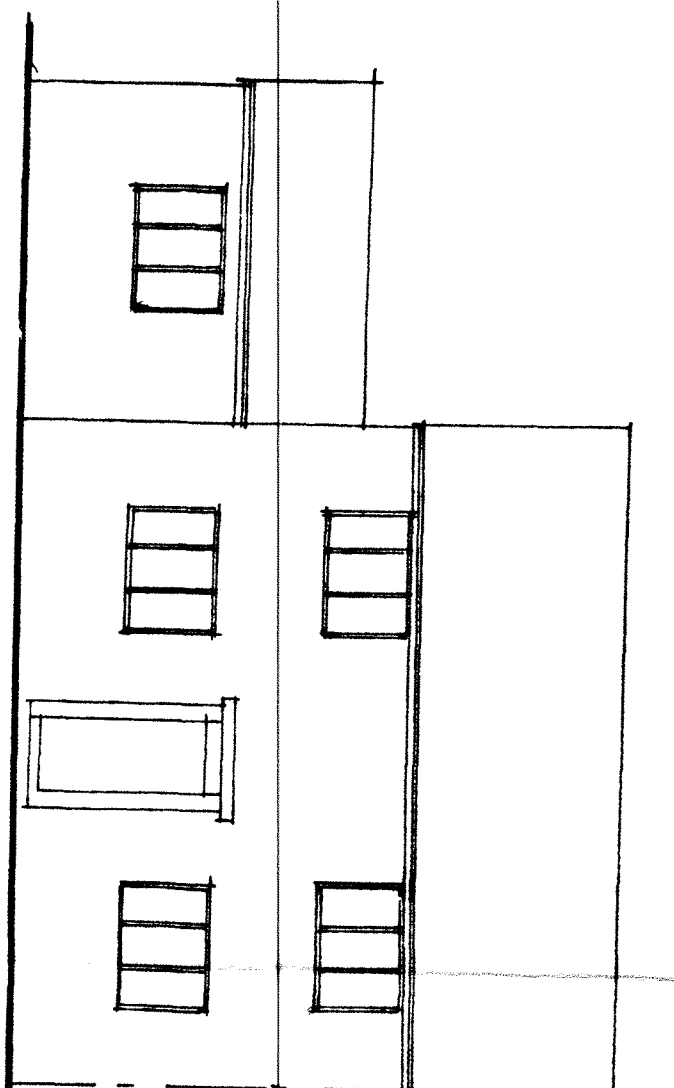


existing front elevation

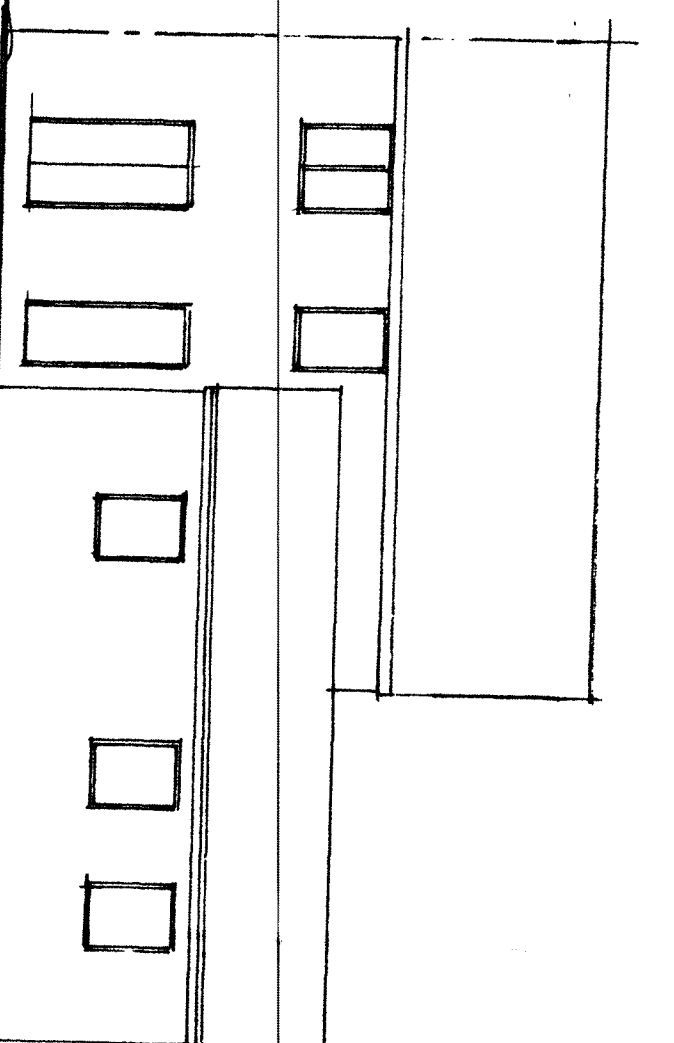


existing rear elevation

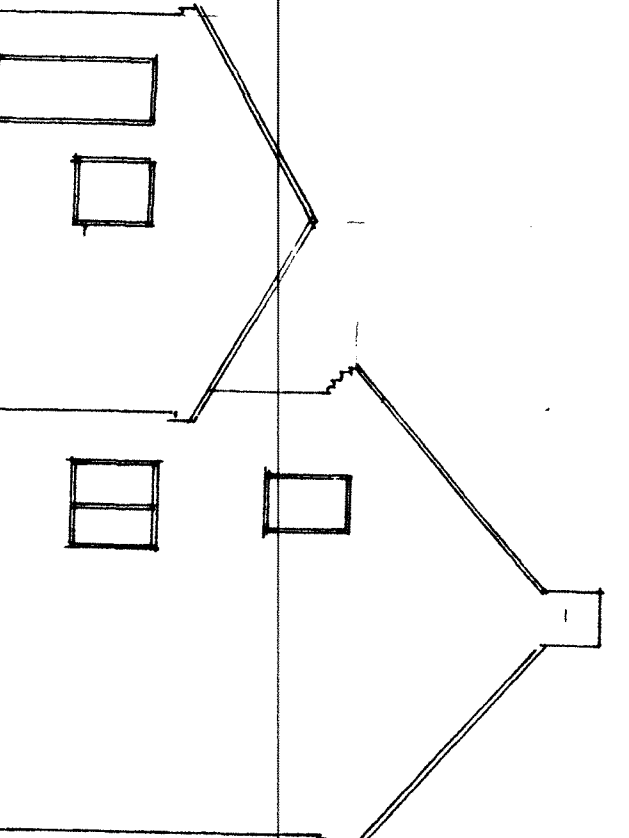


existing side elevation

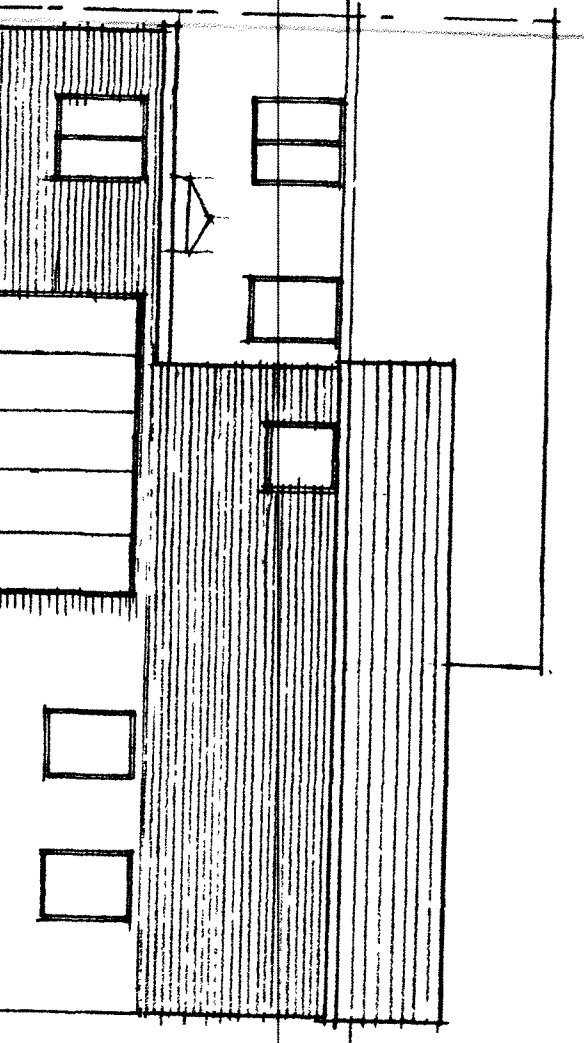


proposed rear elevation

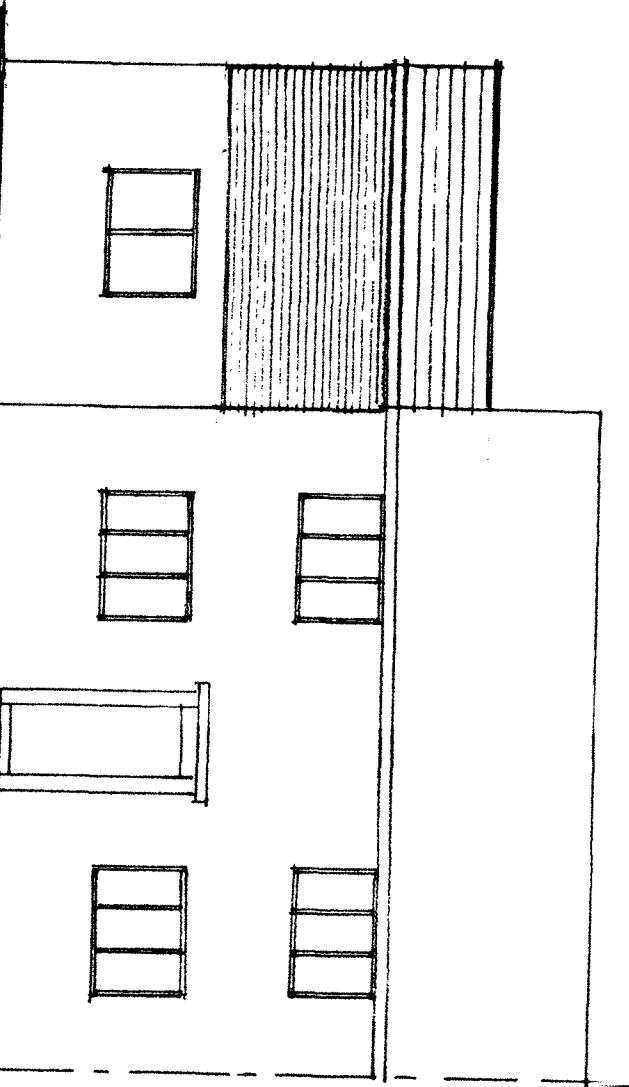


proposed front elevation

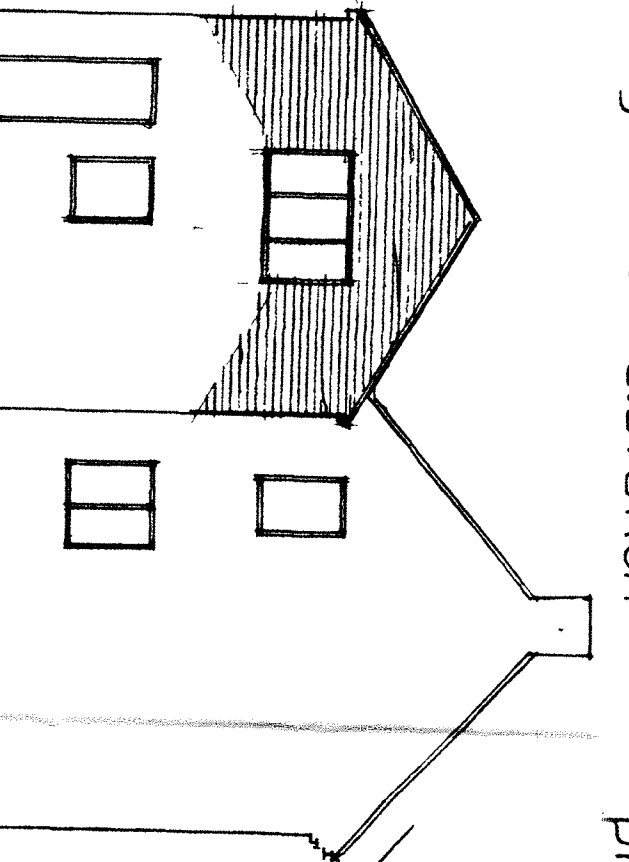


proposed side elevation

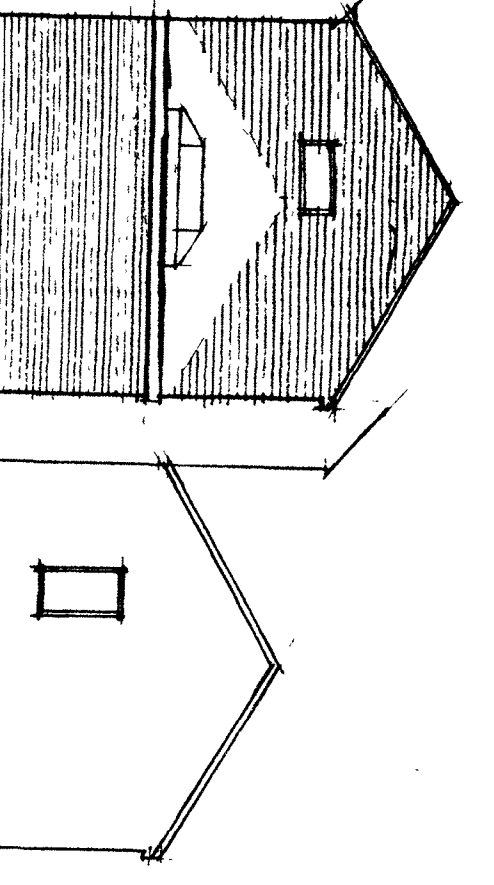


proposed & ex. side elevations

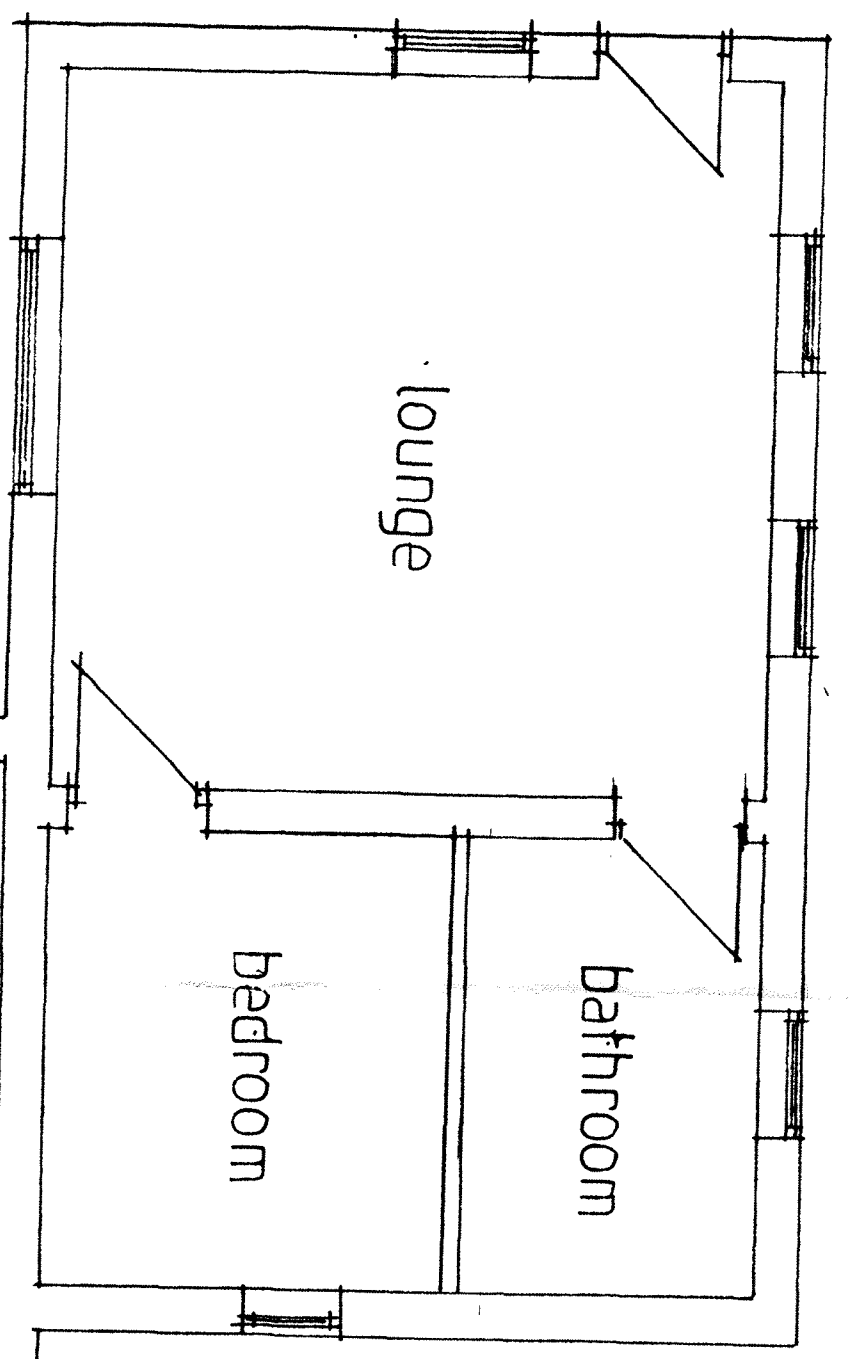

existing g. f. plan

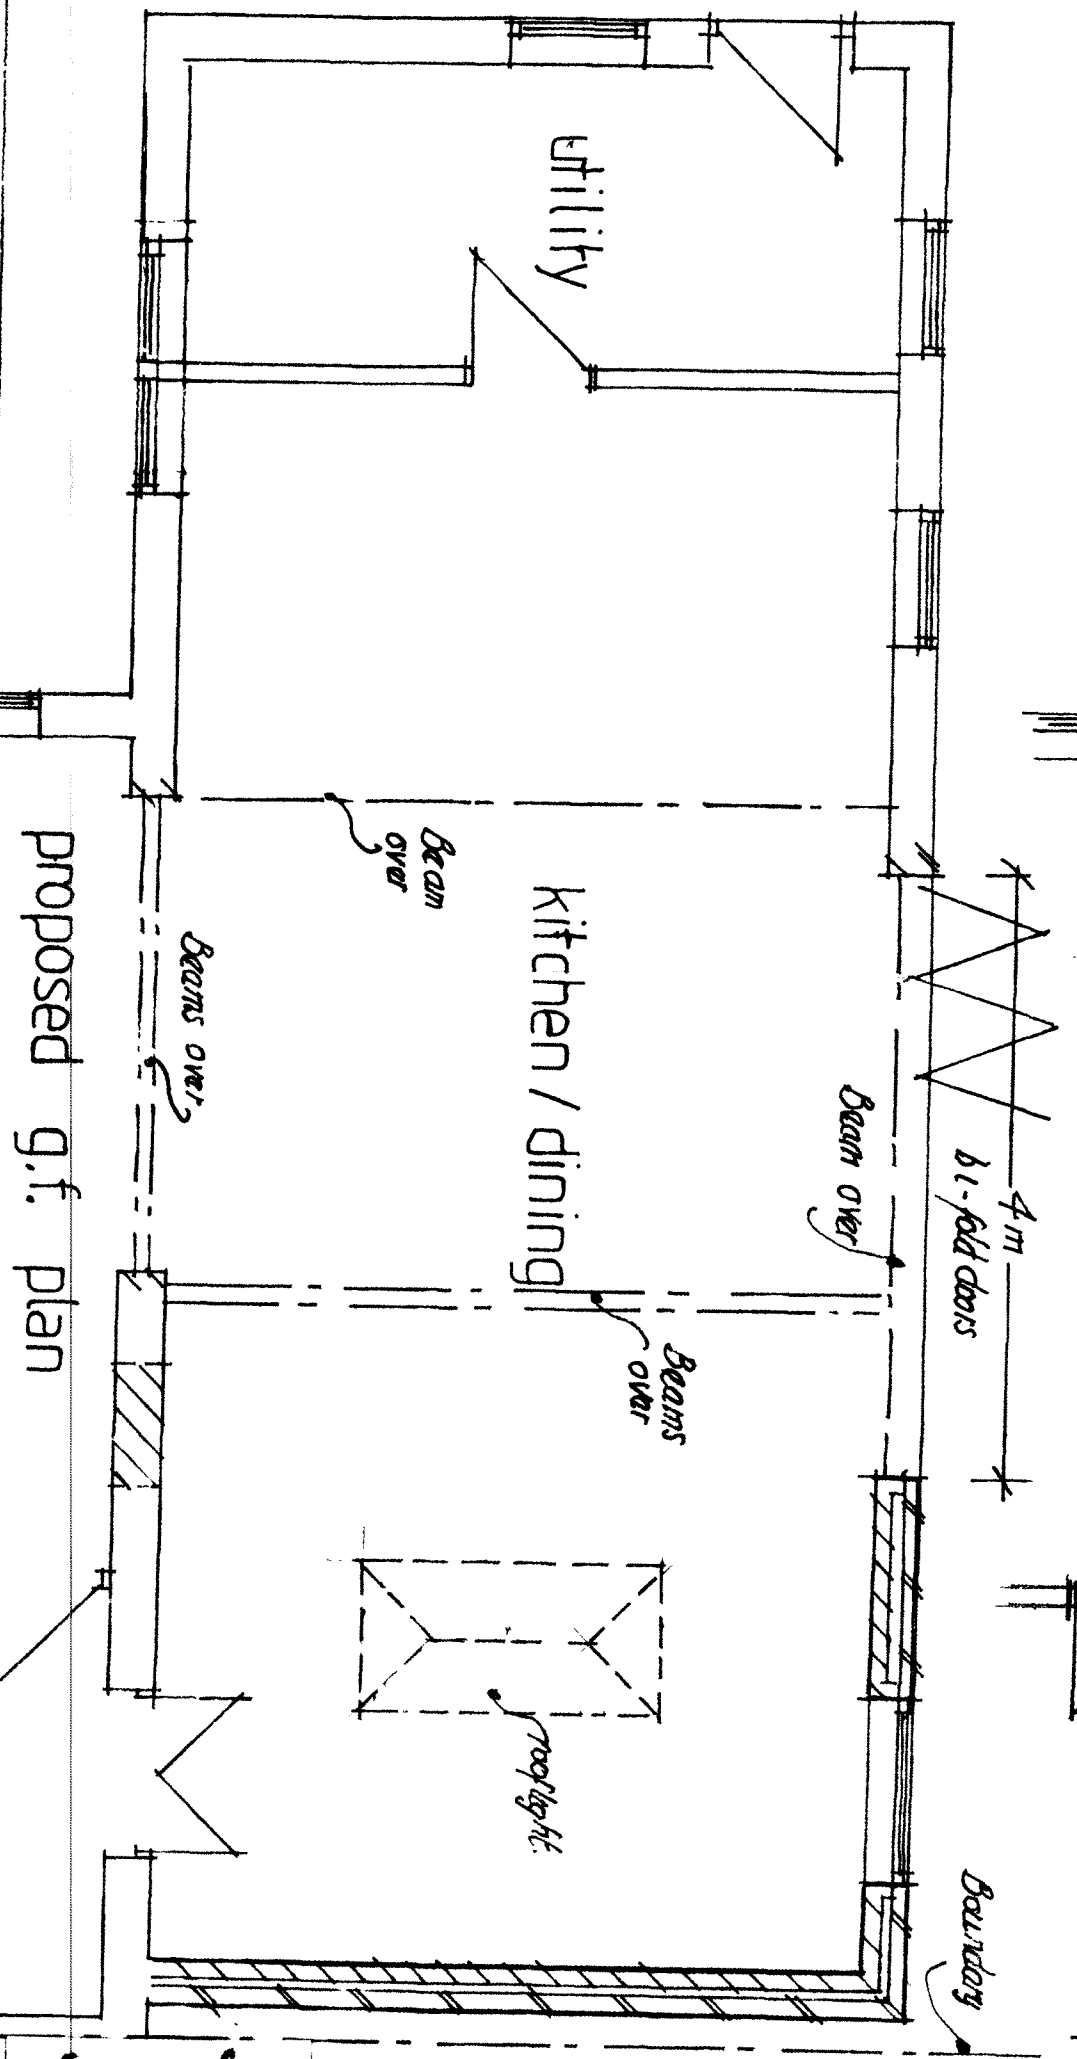

proposed g. f. plan

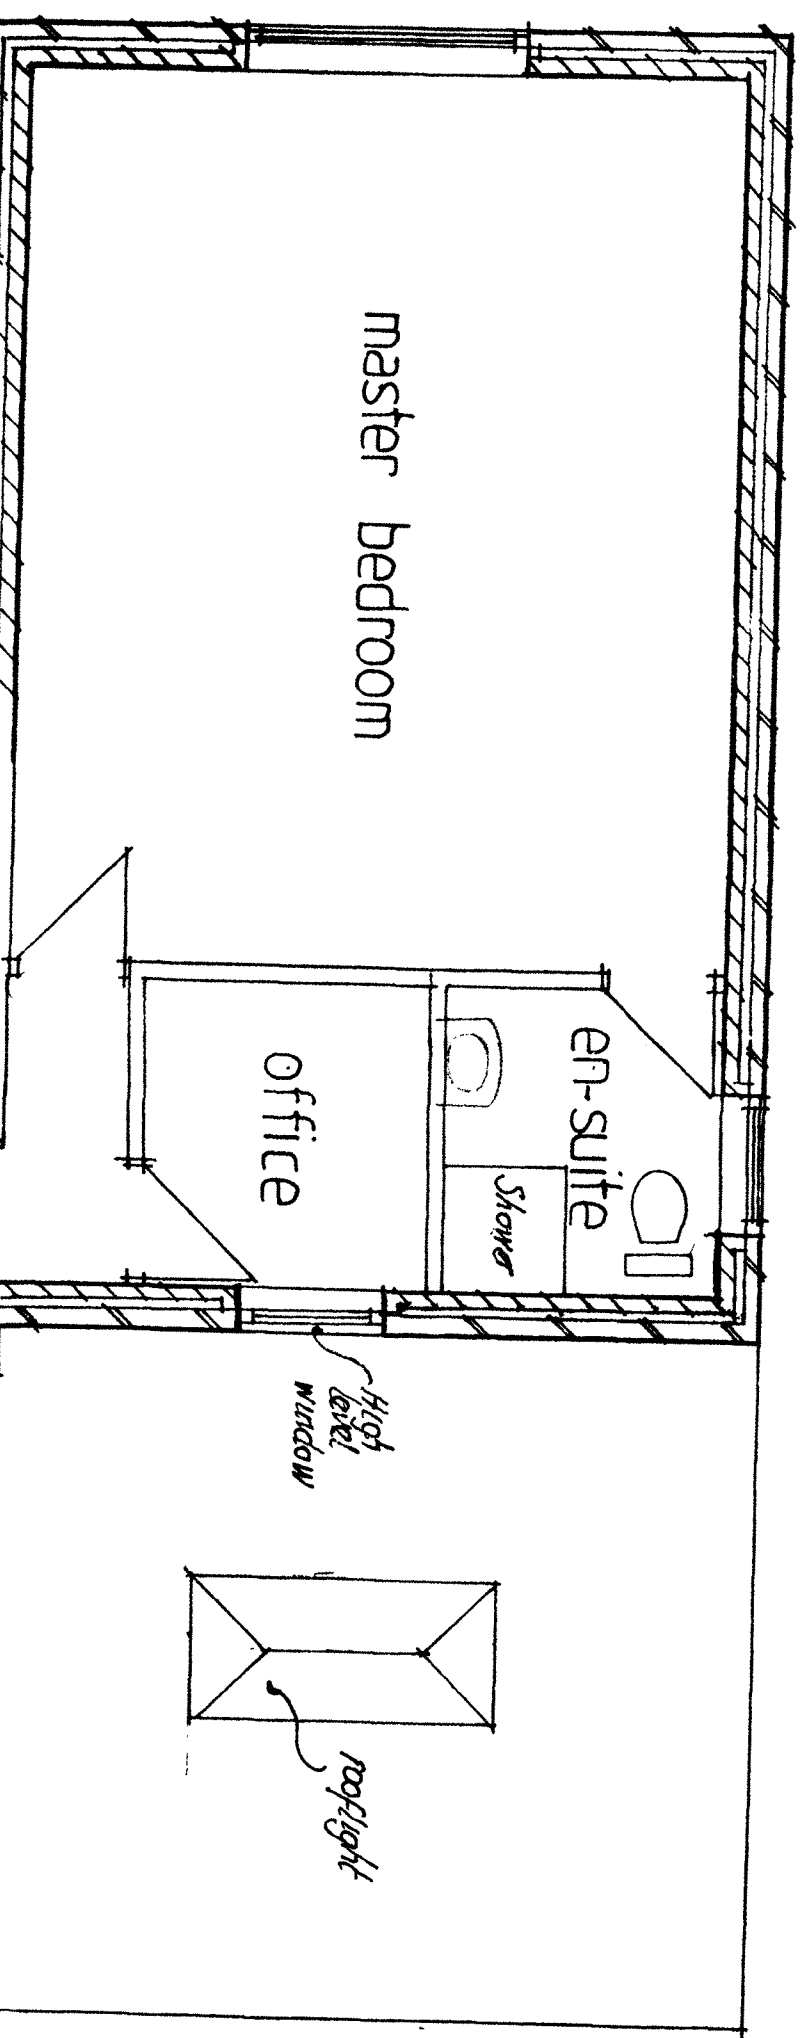

proposed f. f. plan

scales:- 1:50, 1:100

Scale:- 1:50

Scale:- 1:100

PROPOSED EXTENSIONS AT NO.144 SHEFFIELD ROAD GLOSSOP