


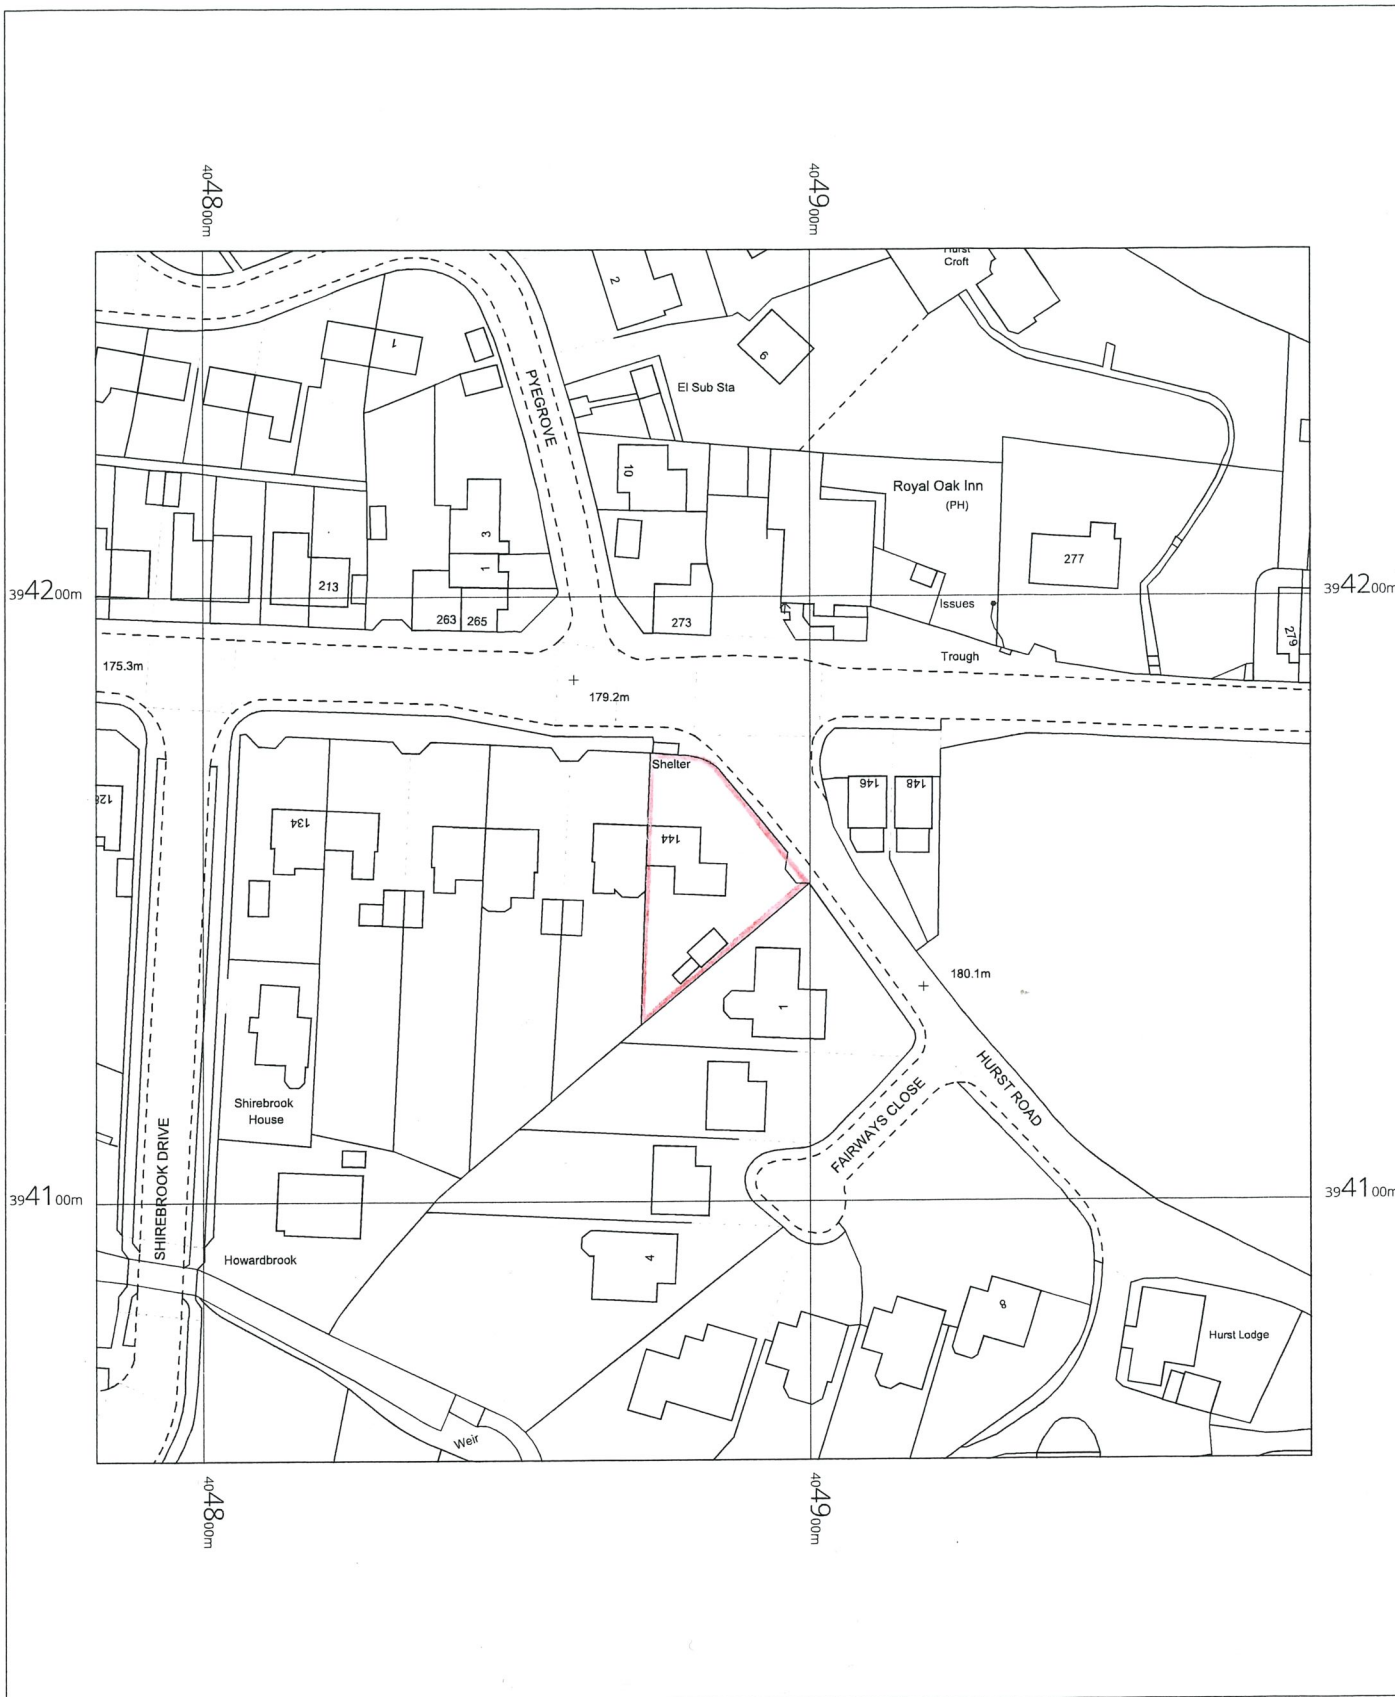


144 Sheffield Road,  
Glossop,  
Derbyshire,  
SK13 8QU

OS MasterMap 1250/2500/10000 scale  
Wednesday, May 17, 2023, ID: BW1-01104069  
[www.blackwellmapping.co.uk](http://www.blackwellmapping.co.uk)

1:1250 scale print at A4, Centre: 404882 E, 394157 N

©Crown Copyright Ordnance Survey. Licence no. 100041041

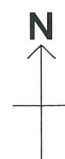

**BLACKWELL'S**  
[www.blackwellmapping.co.uk](http://www.blackwellmapping.co.uk)

TEL: 0114 268 7658  
[maps.sheffield@blackwell.co.uk](mailto:maps.sheffield@blackwell.co.uk)