

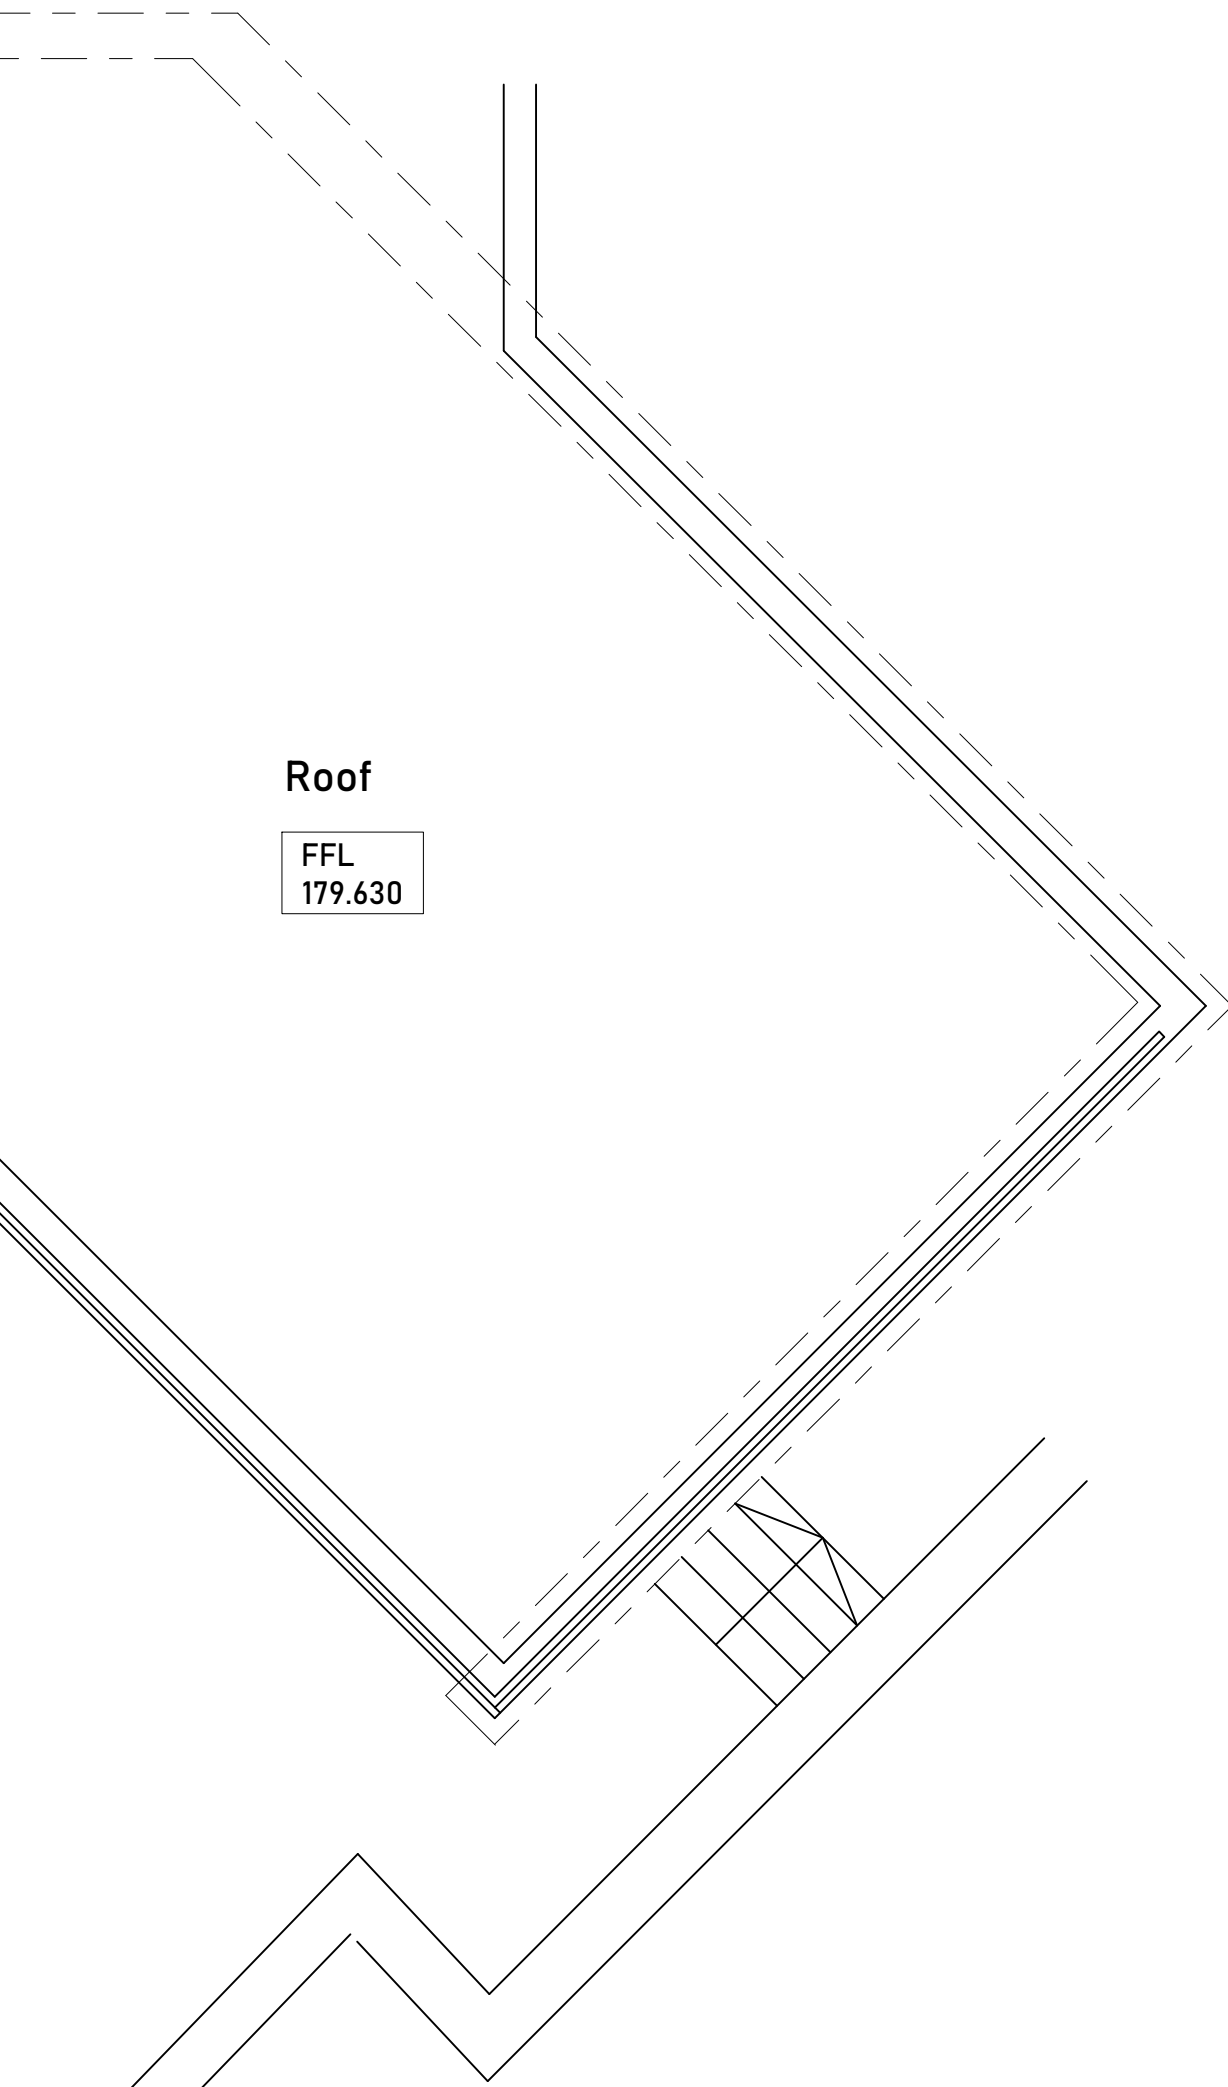


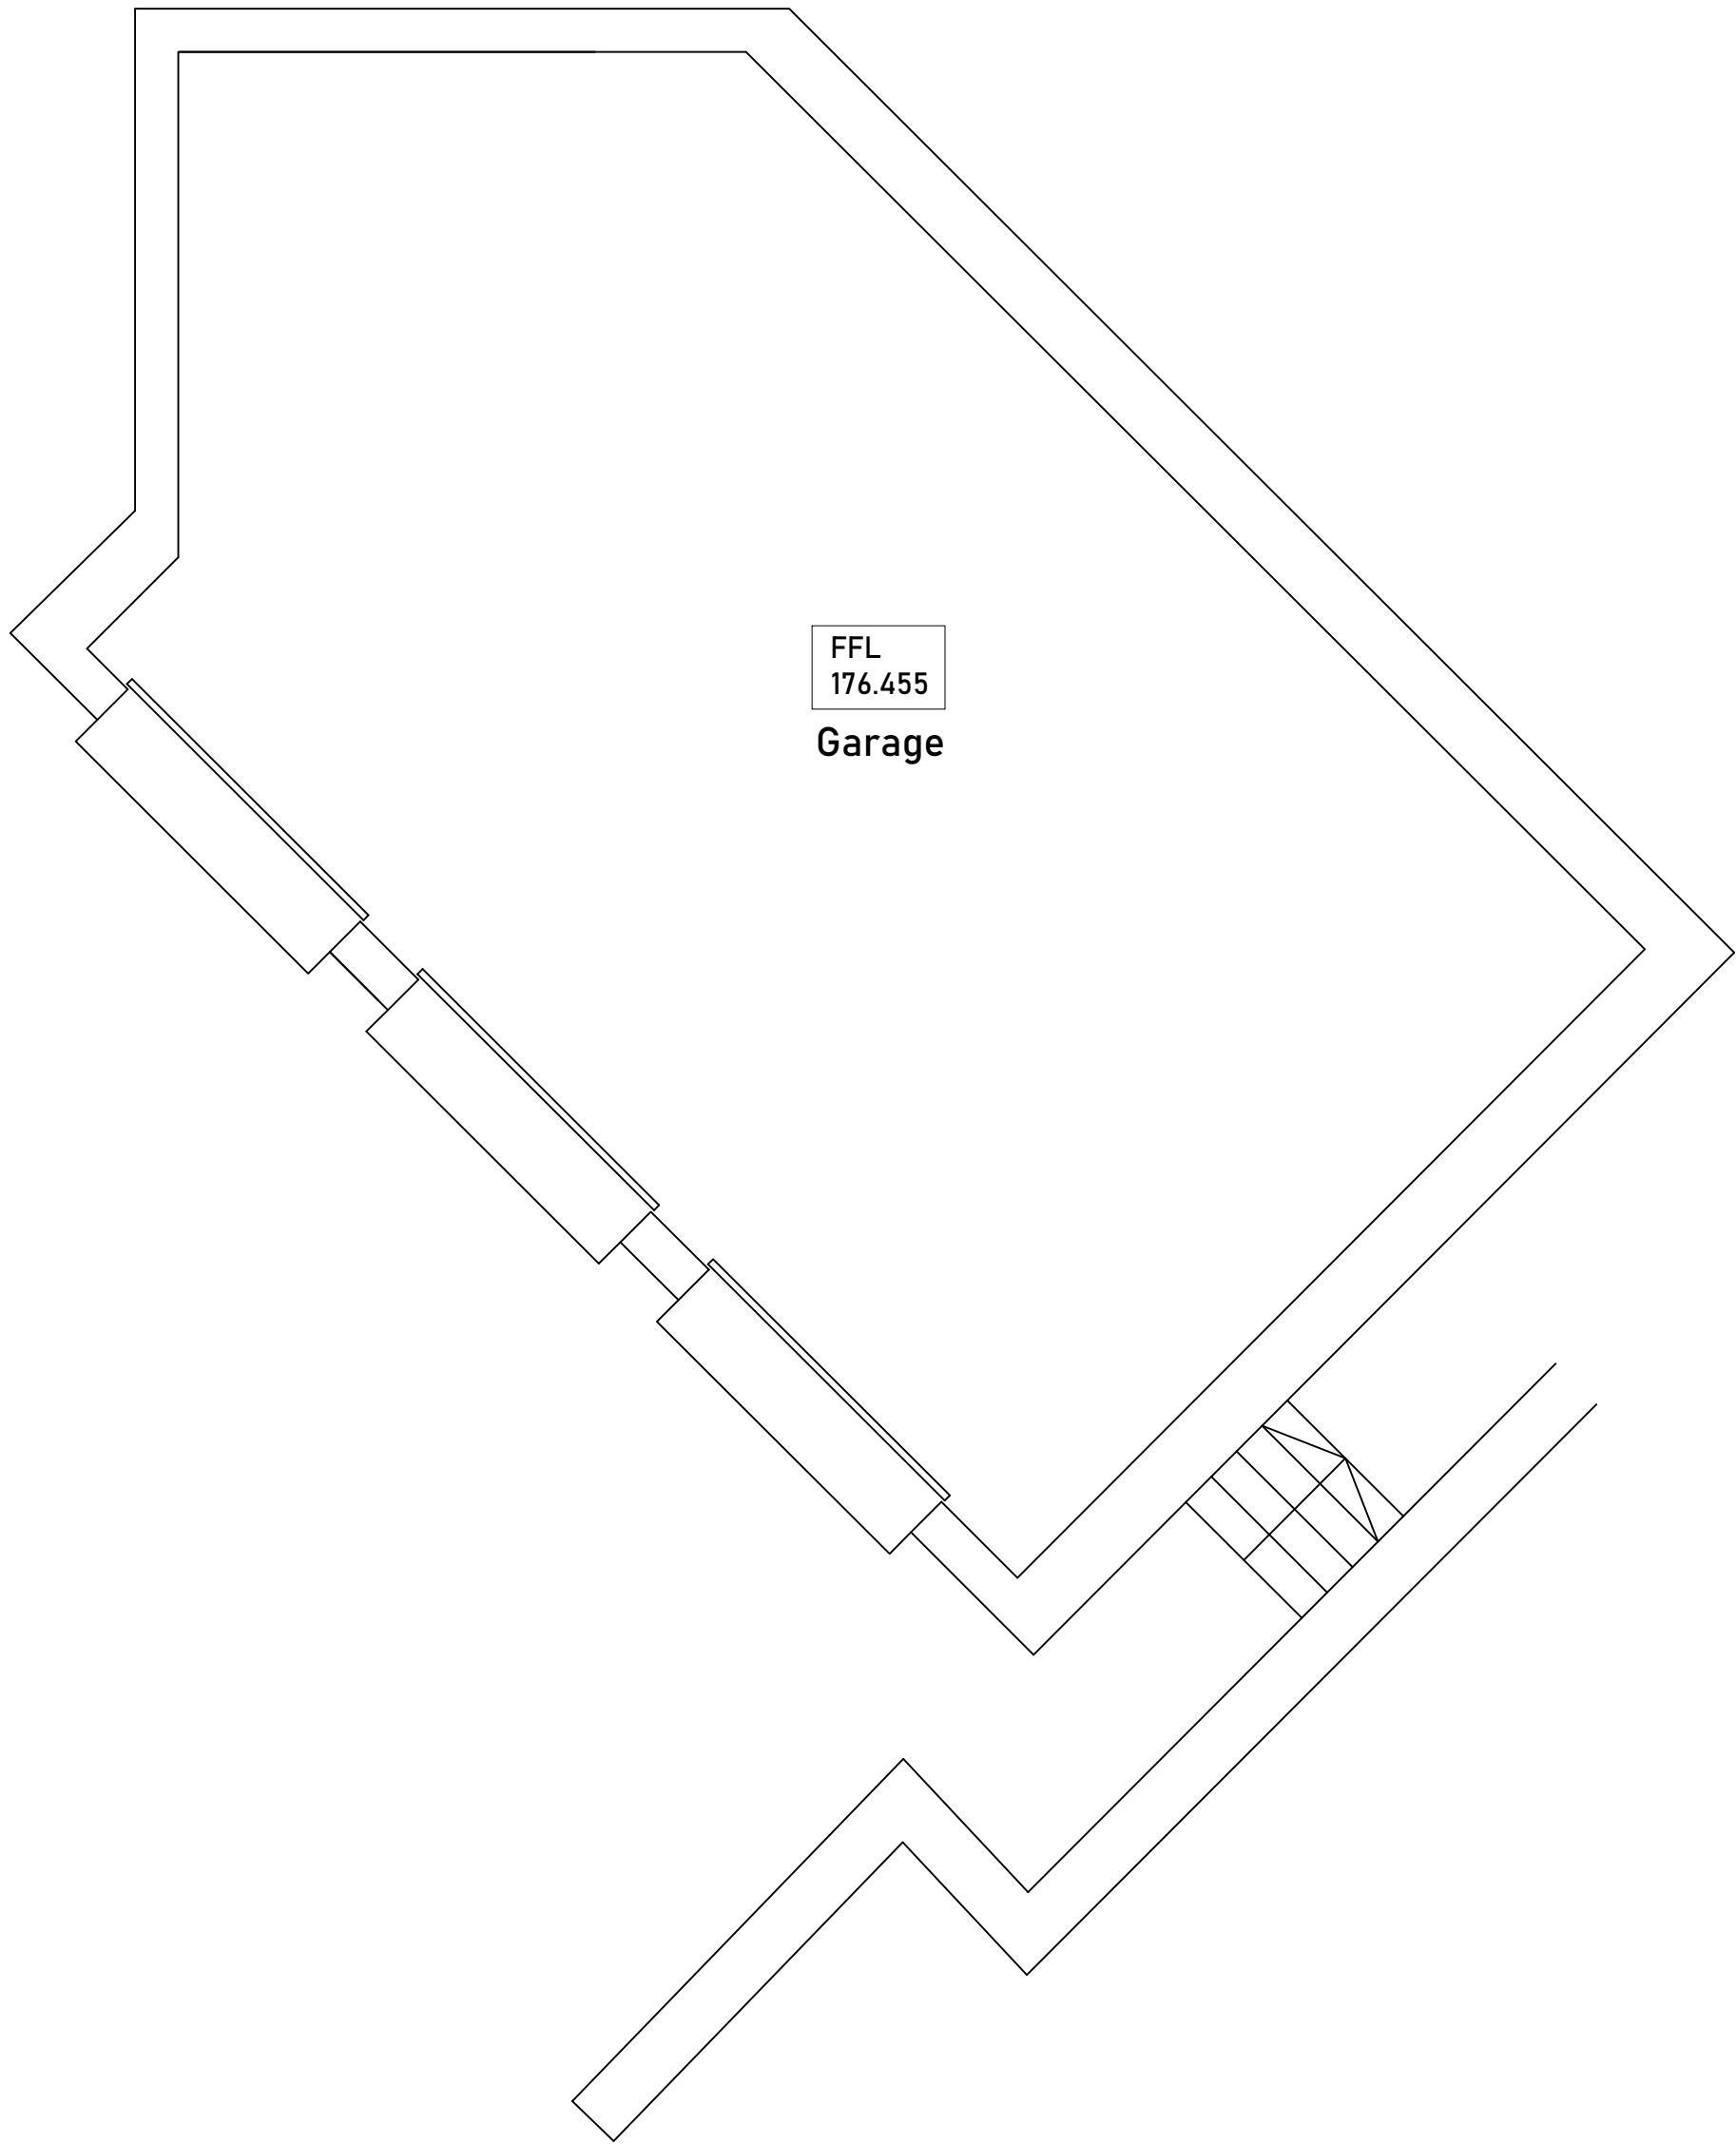

This drawing or any part thereof may not be copied, disseminated, transmitted or disclosed to any third party or
used for any purpose without prior written consent of the author.
Contractors are advised to check dimensions with the Architect before setting out on site.
This drawing must be read in conjunction with all other drawings forming a complete set of contract documents.
Contractor to check and report any discrepancies within this drawing to the client. All rights reserved.

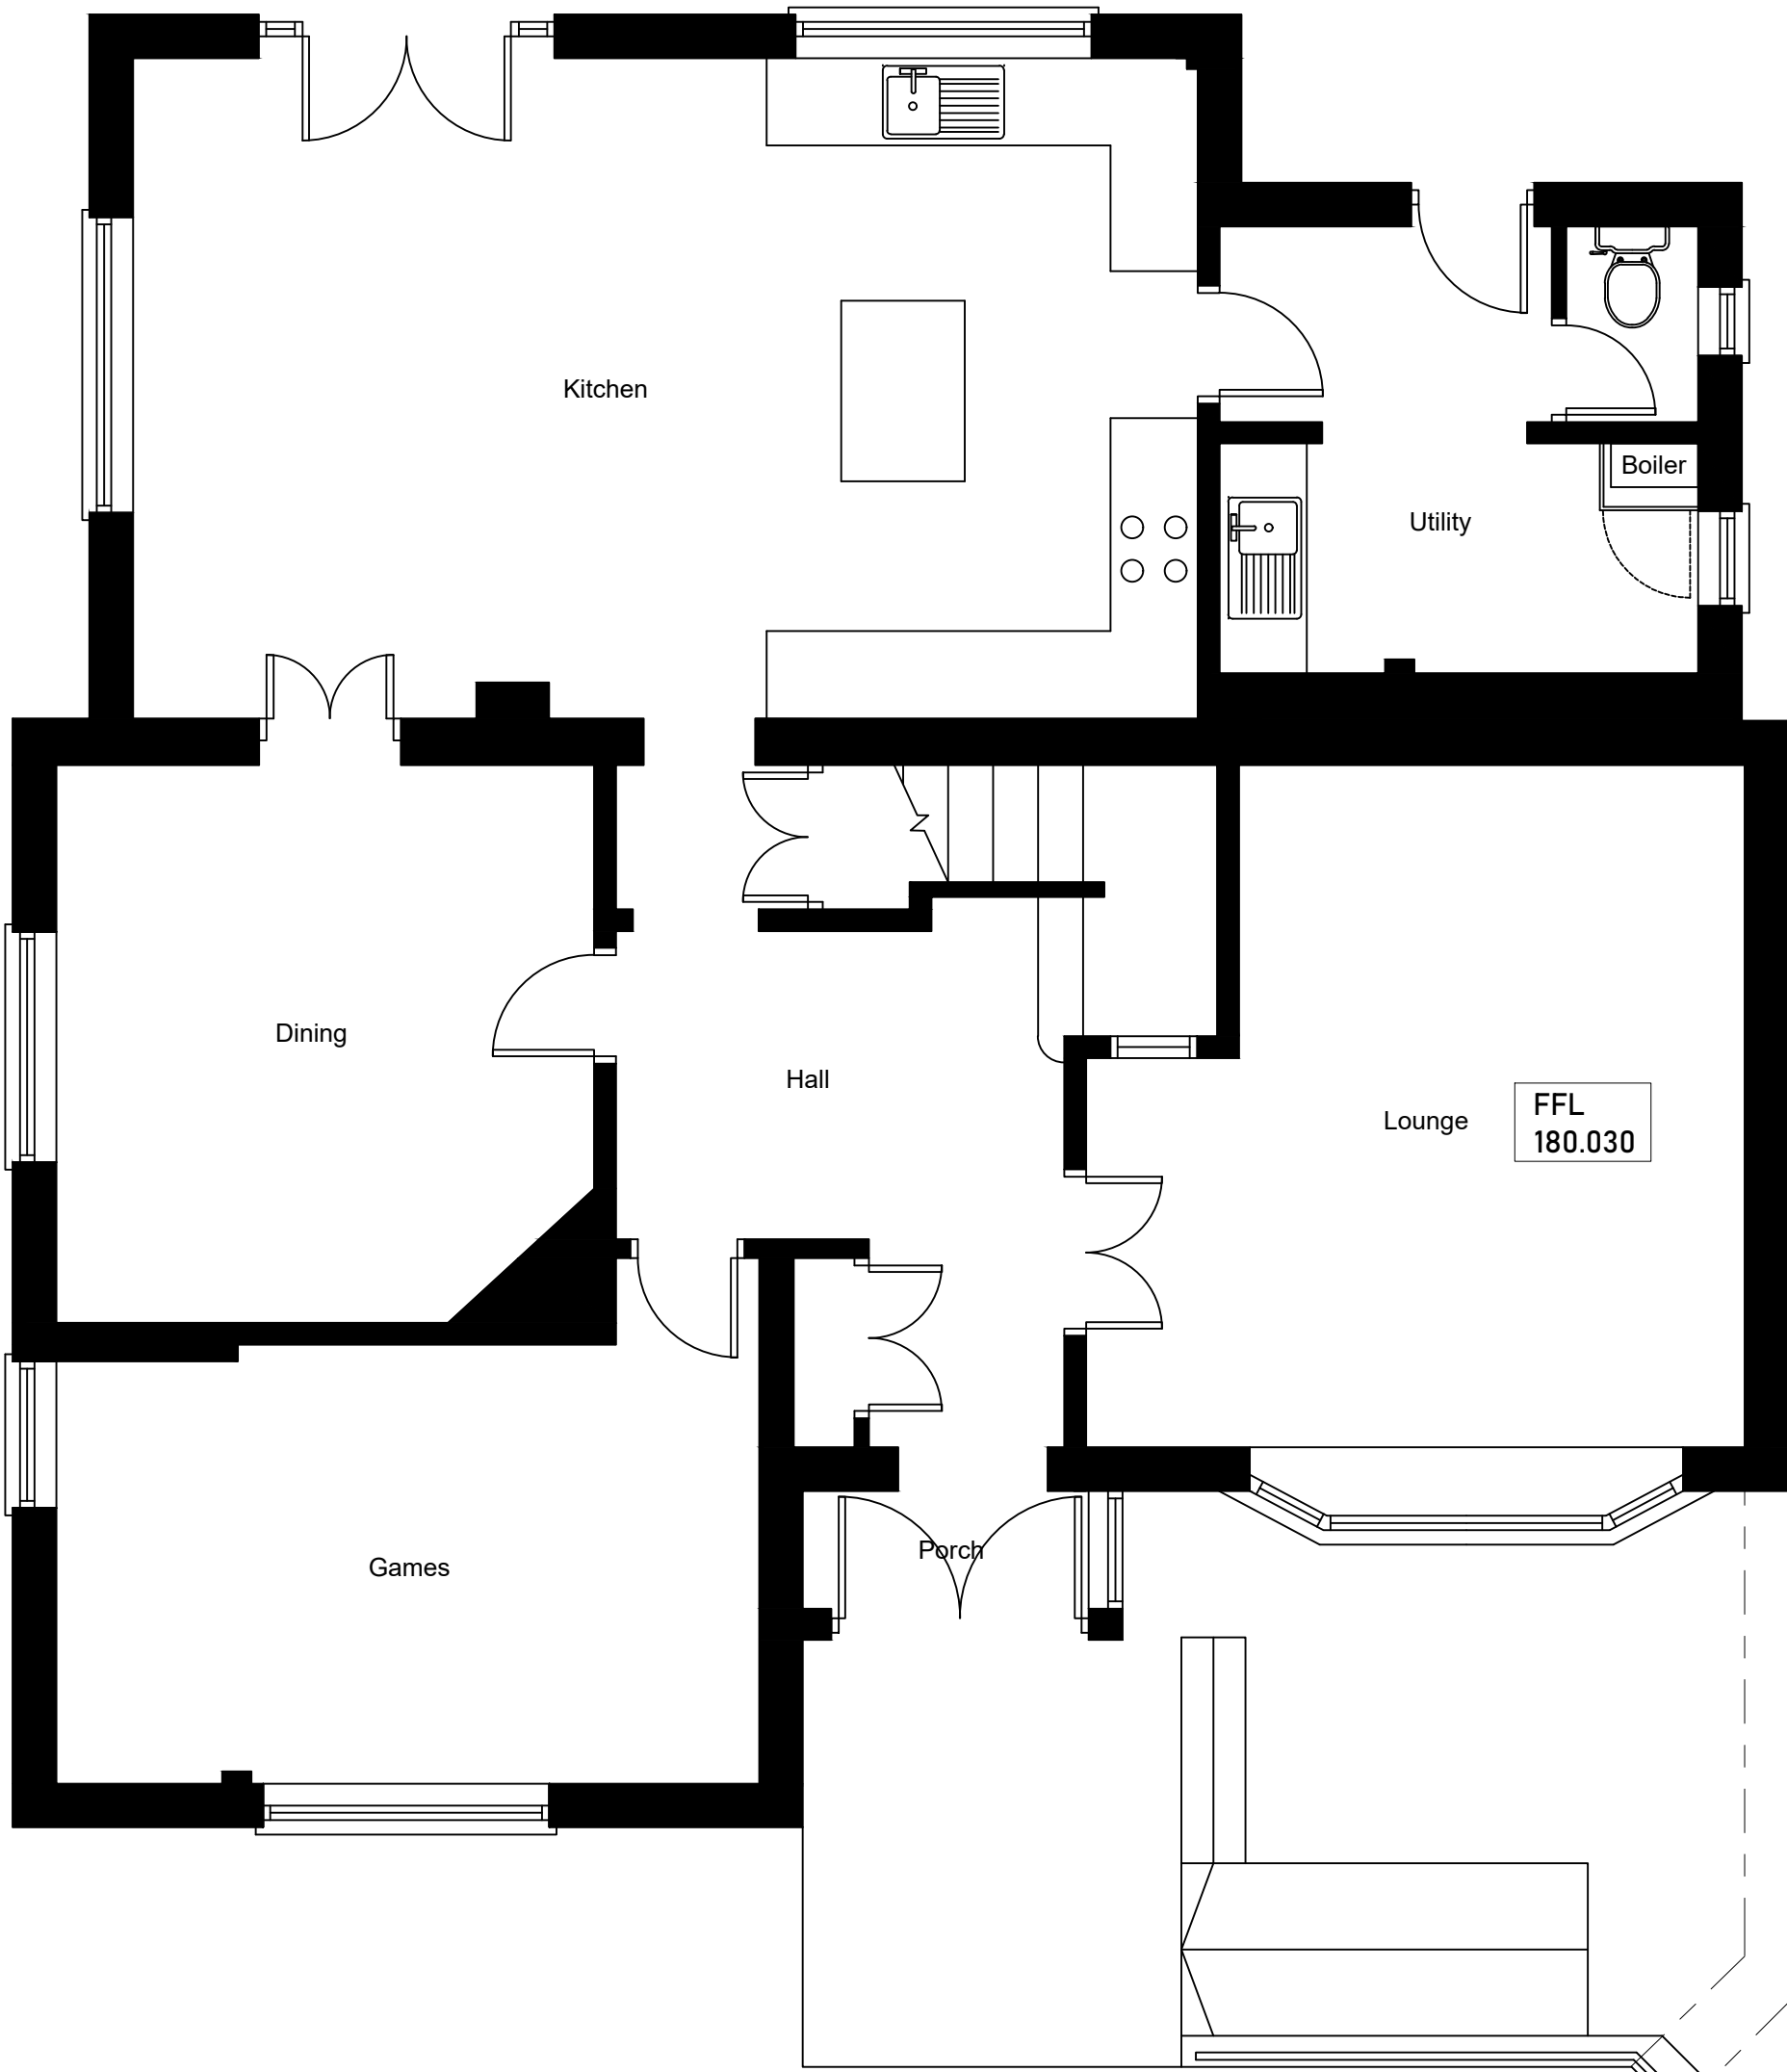

PROPOSED GARAGE PLAN

1:50

PROPOSED GROUND FLOOR GENERAL ARRANGEMENT PLAN

1:50

P2	Store Omitted	28/07/23
P1	Planning Issue.	25/03/22
Rev	Description	Date
STATUS		PURPOSE OF ISSUE
S1	Planning	
PROJECT		
1 Royle Avenue, Glossop		
TITLE		
Proposed Garage & Store Plan		
CLIENT		
Mr & Mrs C. Jackson		
DRAWN BY	CHECKED BY	DATE
		25/03/22
SCALE	PROJECT NUMBER	
1:50 @ A1	002	
DRAWING NUMBER		REV
002-DR-0008		P2