
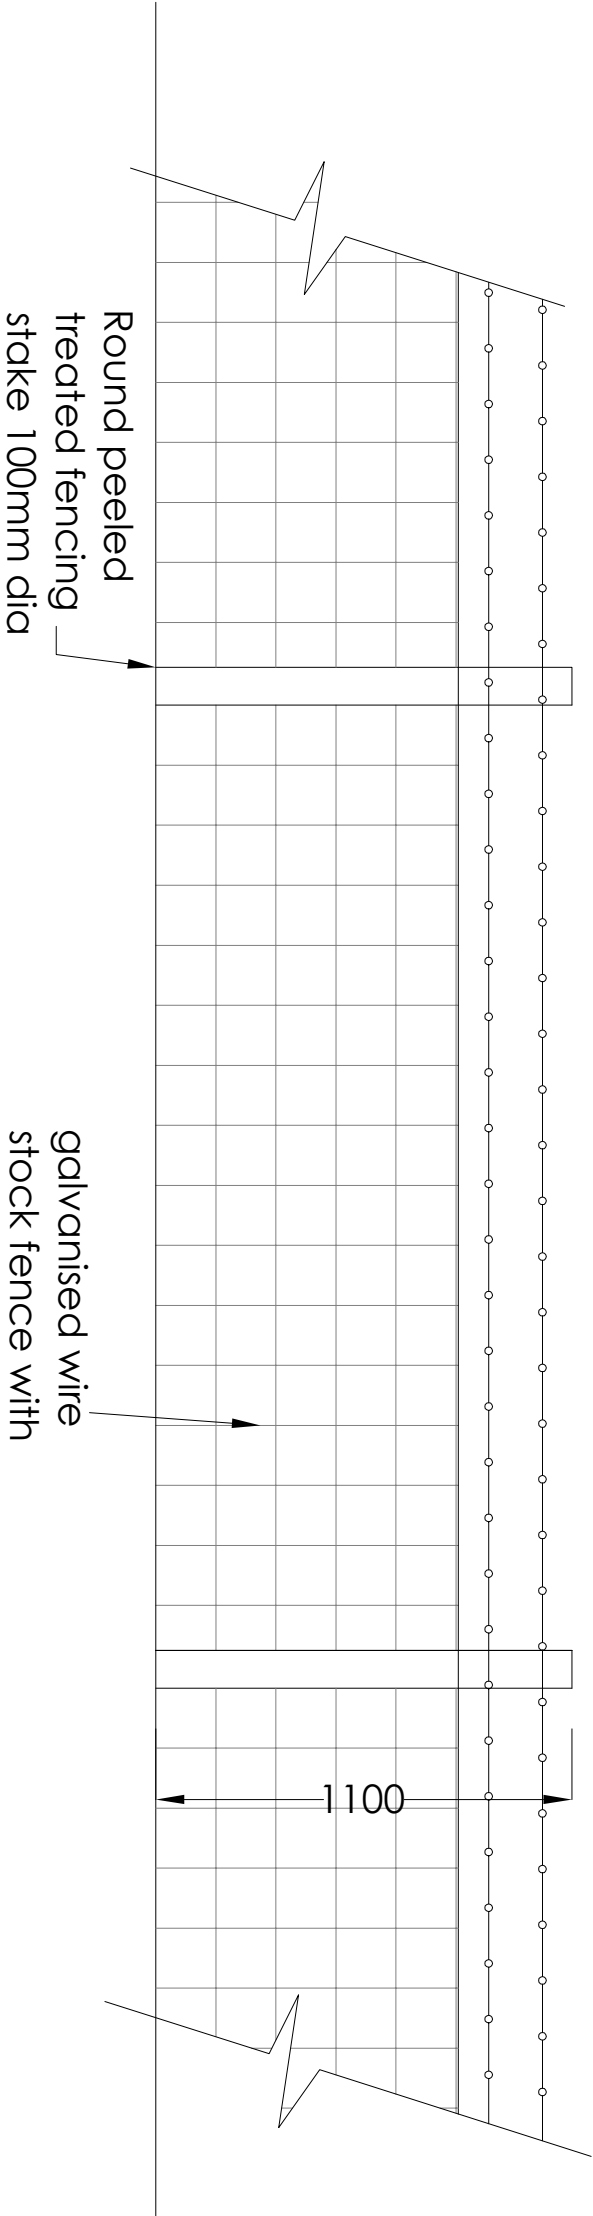


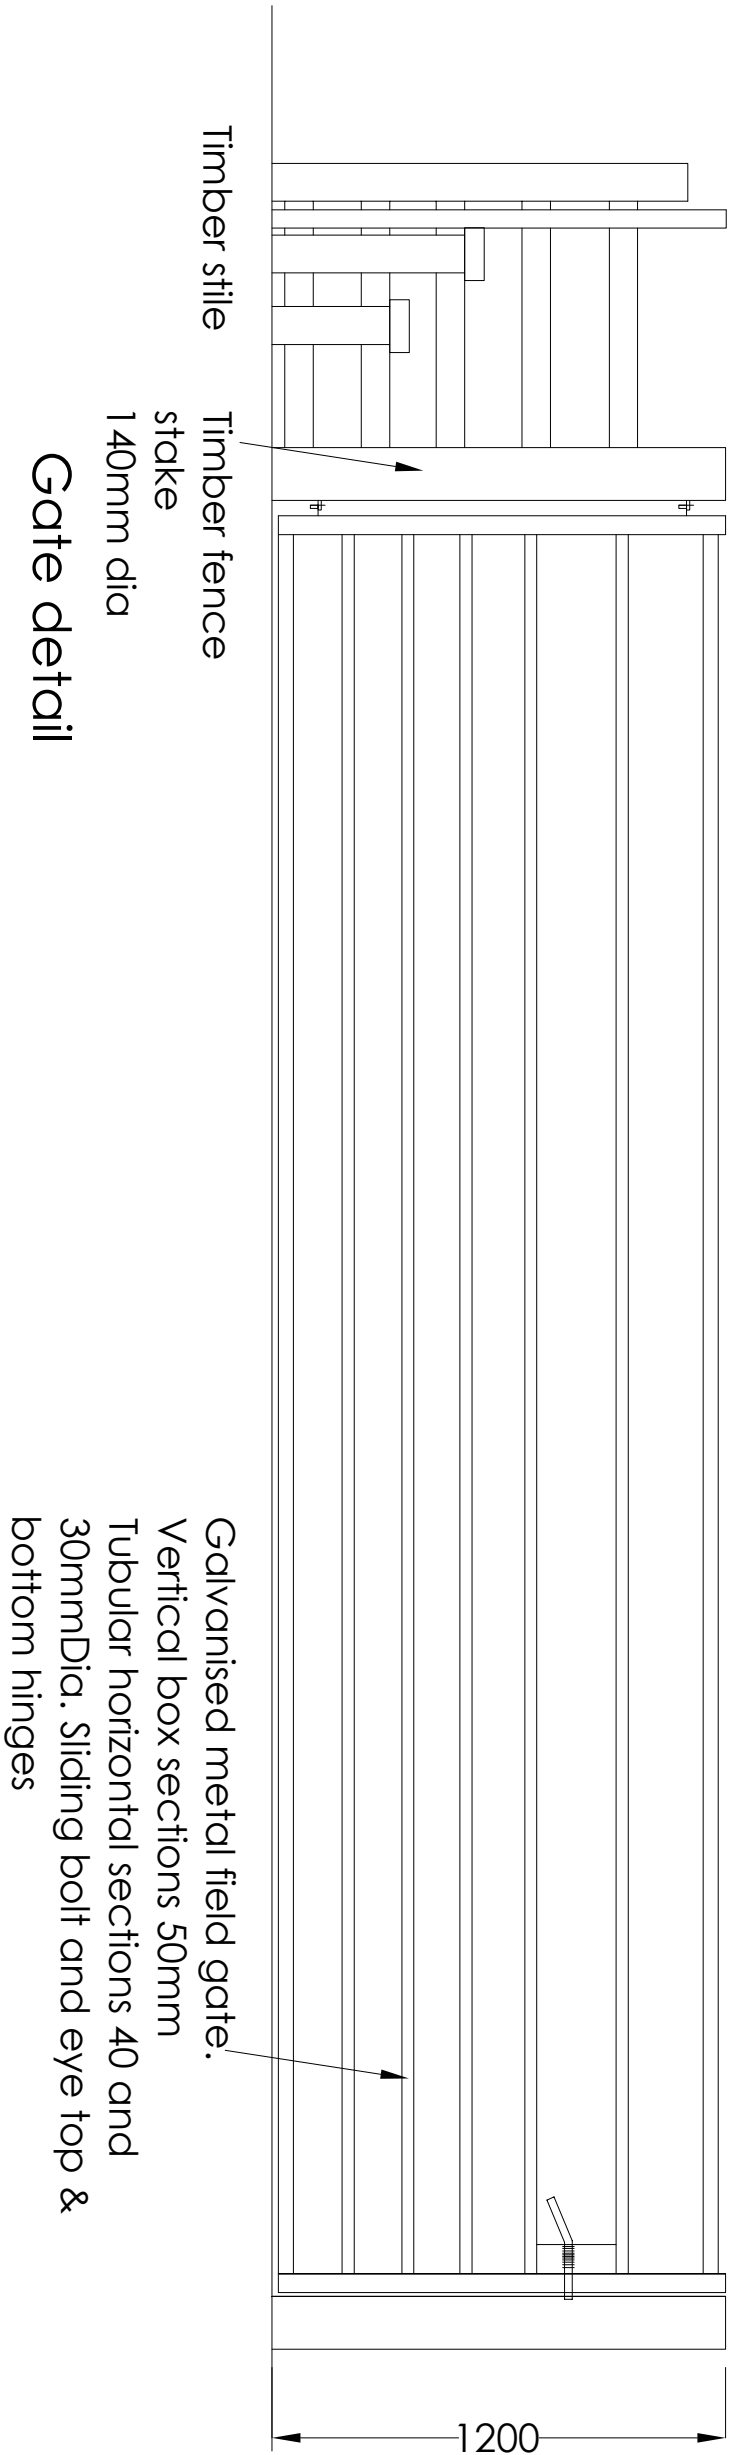

Typical post and wire
fencing detail

REVISIONS			
DRAWN	FW	SCALE	AREA
DATE	July 23	1:20@A3	SQ.M. SQ.Ft.
PROJECT Storage Area for Motorhomes			
CLIENT Mr and Mrs N Mycock & Mrs J Golden			
TITLE Existing fencing and gate details			
Wylie Architecture Residential Architecture Design and Planning 07875551825 www.wyliearchitecture.co.uk			
DRAWING NUMBER 03.01		REV -	