


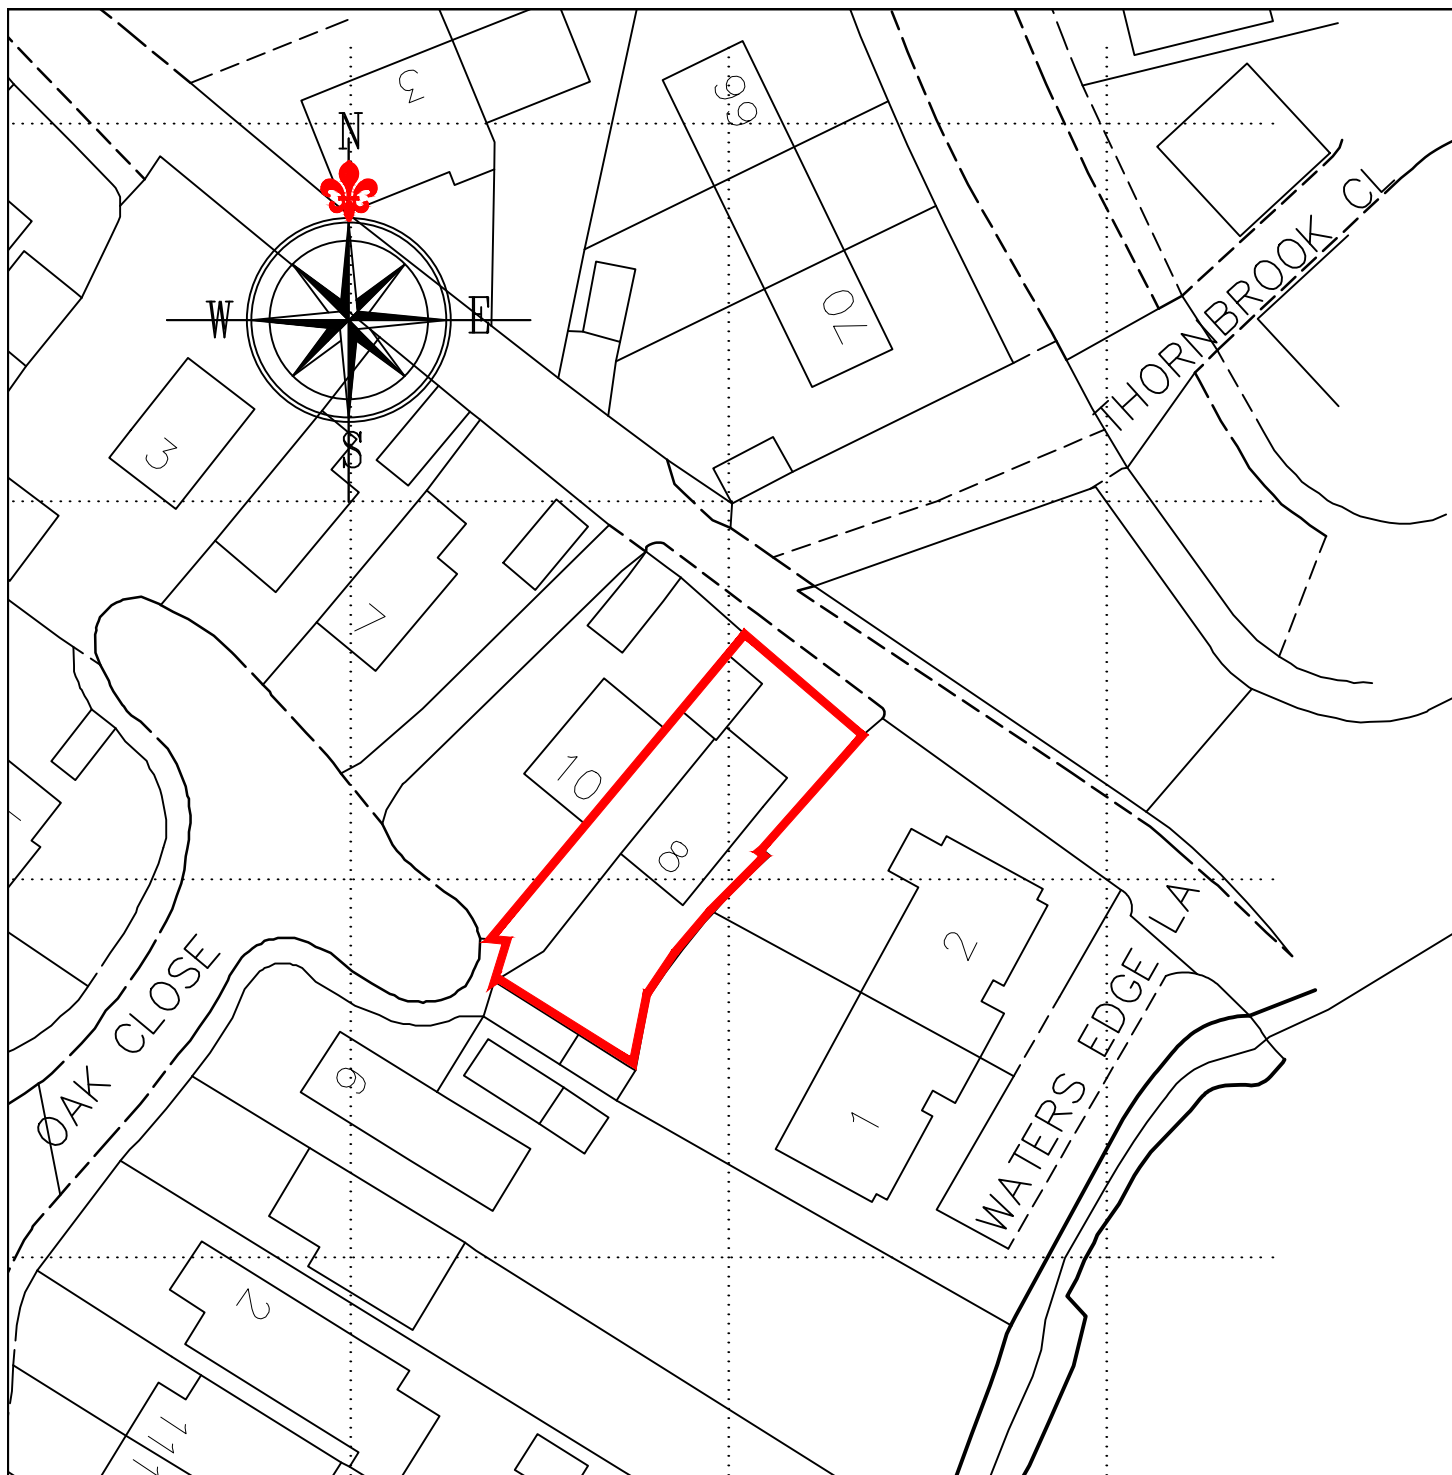

CARTWRIGHT

ARCHITECTURAL & PLANNING SERVICES



Sunnyside, Hollinwood, Whixall, Shropshire, SY13 2NL
 Telephone and Fax No. 01948 880123 or 07917672498
 E-mail - robert.cartwright6@btinternet.com

CLIENT

Mrs Julie Moss

CONTRACT

8 Oak Close,
 Chapel-en-Le-Frith. SK23 0NF

DWG TITLE:

Block Plan

SCALE: 1:500th

DATE: July 2023

DWG No.

BP 1