

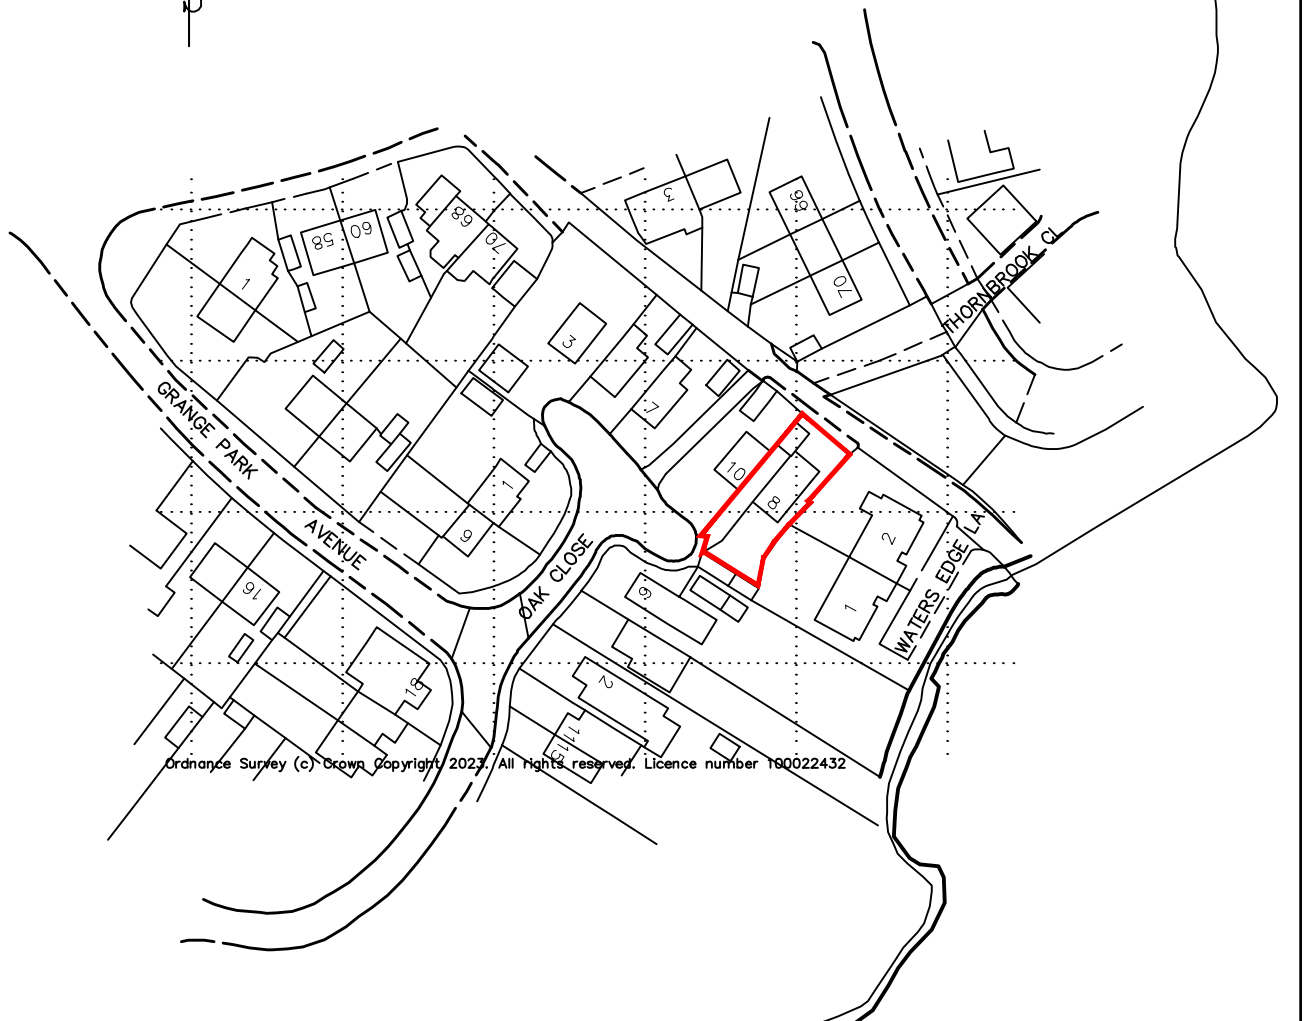


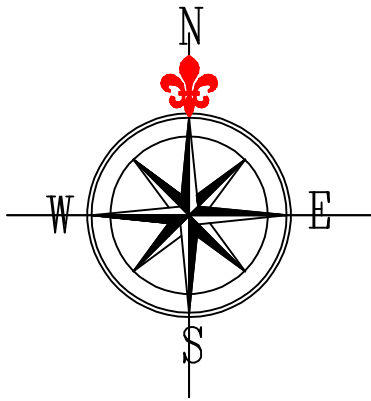

CARTWRIGHT

ARCHITECTURAL & PLANNING SERVICES

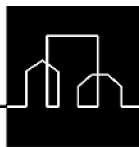

Sunnyside, Hollinwood, Whixall, Shropshire, SY13 2NL
Telephone and Fax No. 01948 880123 or 07917672498
E-mail – robert.cartwright6@btinternet.com

CLIENT

Mrs Julie Moss

CONTRACT

8 Oak Close,
Chapel-en-Le-Frith. SK23 0NF

DWG TITLE:

Location Plan

SCALE: 1:1250th

DATE: July 2023

DWG No.

LP 1