


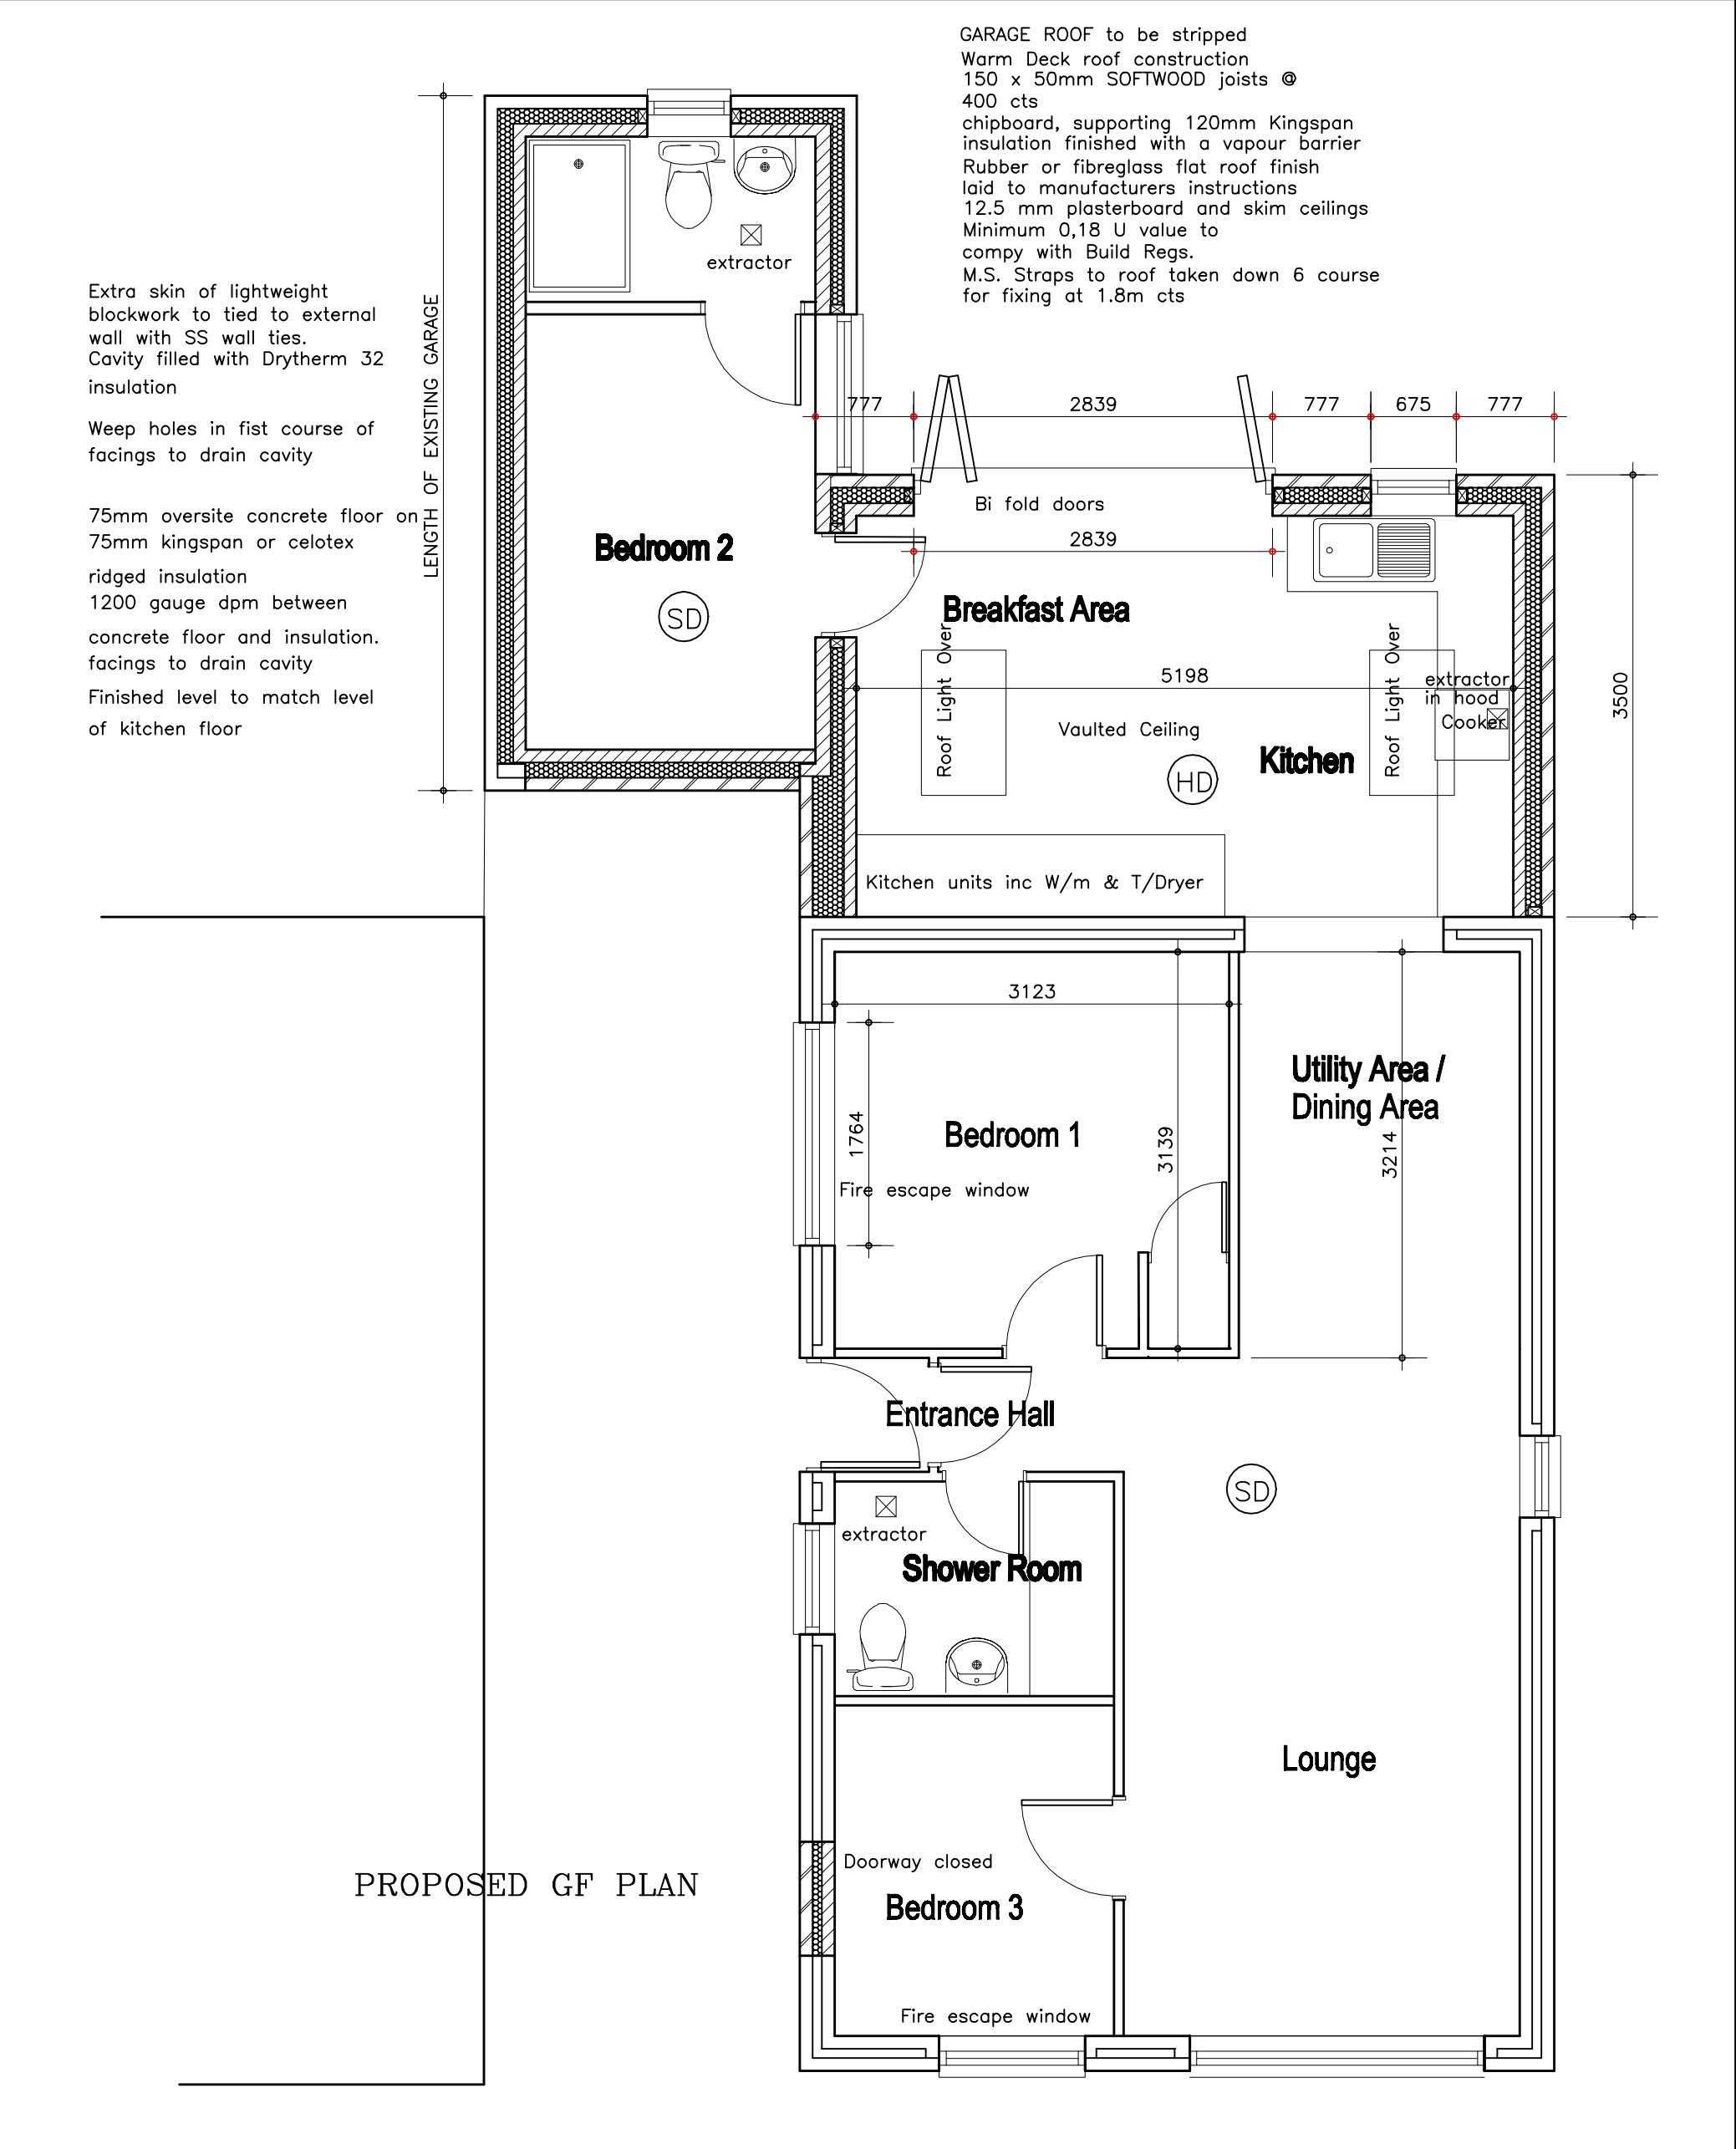

CARTWRIGHT ARCHITECTURAL & PLANNING SERVICES Sunnyside, Hollinwood, Whixall, Shropshire, SY13 2NL Telephone and Fax No. 01948 880123 or 07917672498 E-mail – robert.cartwright6@btinternet.com	CLIENT Mrs Julie Moss CONTRACT 8 Oak Close, Chapel-en-Le-Frith. SK23 0NF	DWG TITLE: Proposed GF Plan	
		SCALE: 1:50 DATE: March 2023	DWG No. WD 1