




Proposed Side Elevation

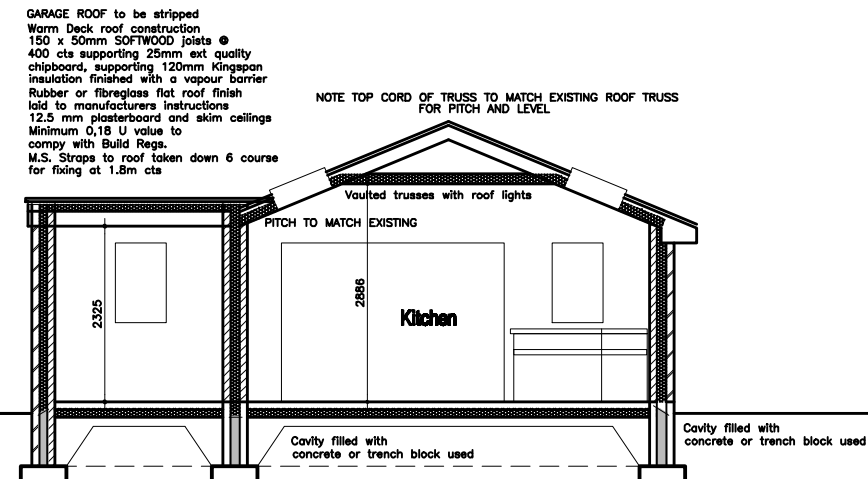


Proposed Section

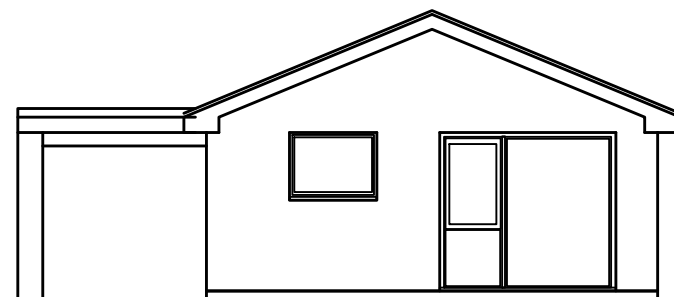

Proposed Front

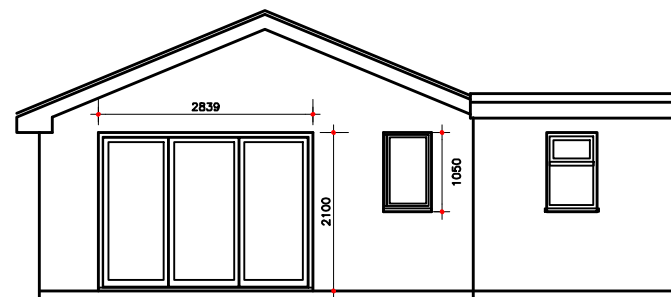

Proposed Rear

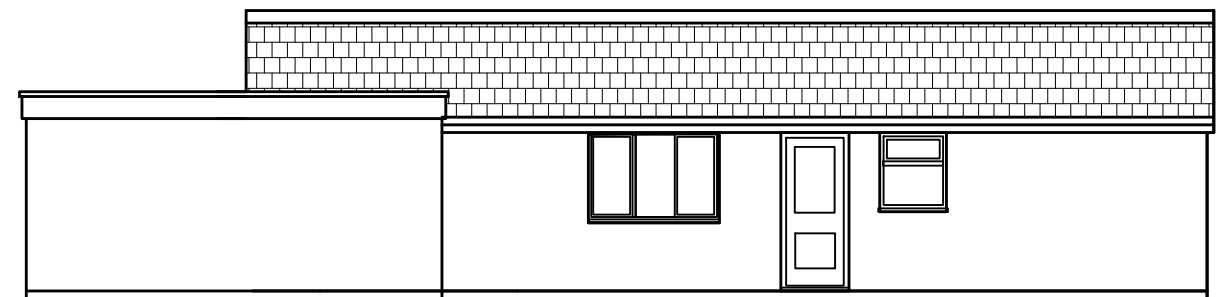

Proposed Side Elevation



Sunnyside, Hollinwood, Whixall, Shropshire, SY13 2NL
Telephone and Fax No. 01948 880123 or 07917672498
E-mail - robert.cartwright6@btinternet.com

CLIENT
Mrs Julie Moss

CONTRACT
8 Oak Close,
Chapel-en-Le-Frith. SK23 0NF

DWG TITLE:
Proposed Elevations

SCALE: 1:50
DATE: March 2023

DWG No.
WD2