


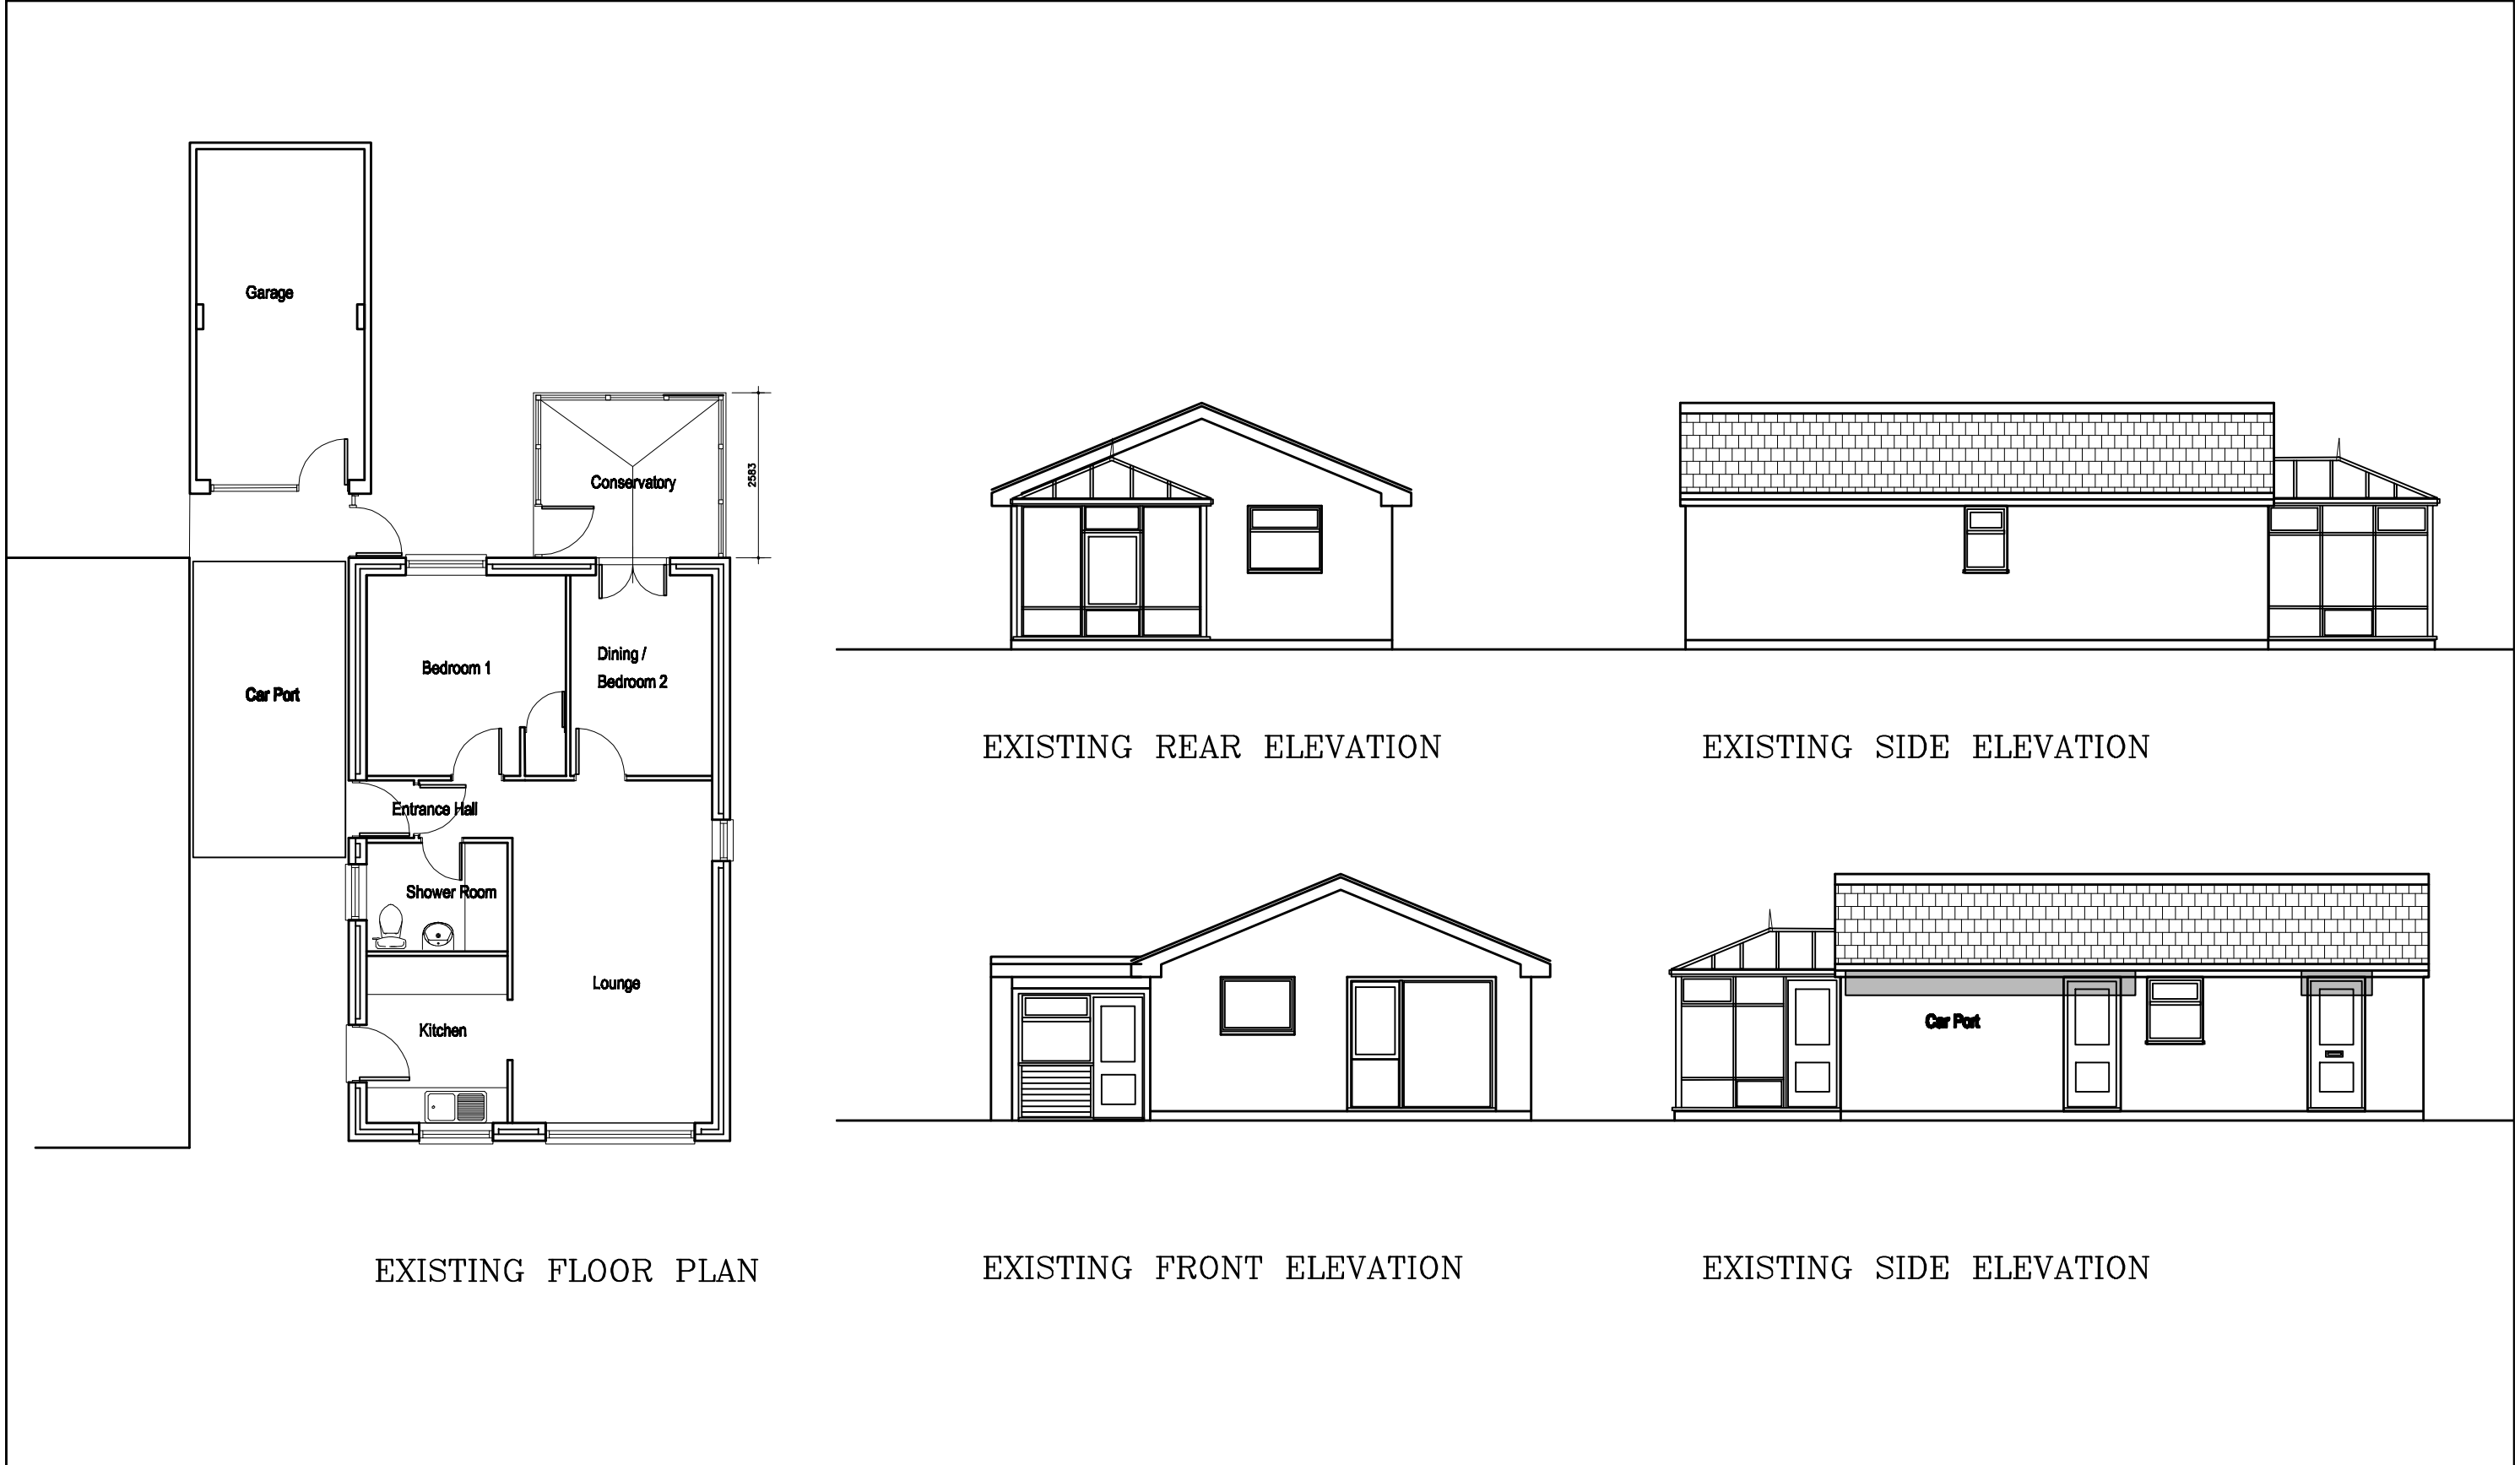

CARTWRIGHT ARCHITECTURAL & PLANNING SERVICES Sunnyside, Hollinwood, Whixall, Shropshire, SY13 2NL Telephone and Fax No. 01948 880123 or 07917672498 E-mail - robert.cartwright6@btinternet.com	CLIENT Mrs Julie Moss		DWG TITLE: SURVEY OF EXISTING BUNGALOW	
	CONTRACT 8 Oak Close, Chapel-en-Le-Frith. SK23 0NF		SCALE: 1:100 DATE: May 2023	DWG No. Sur 1