



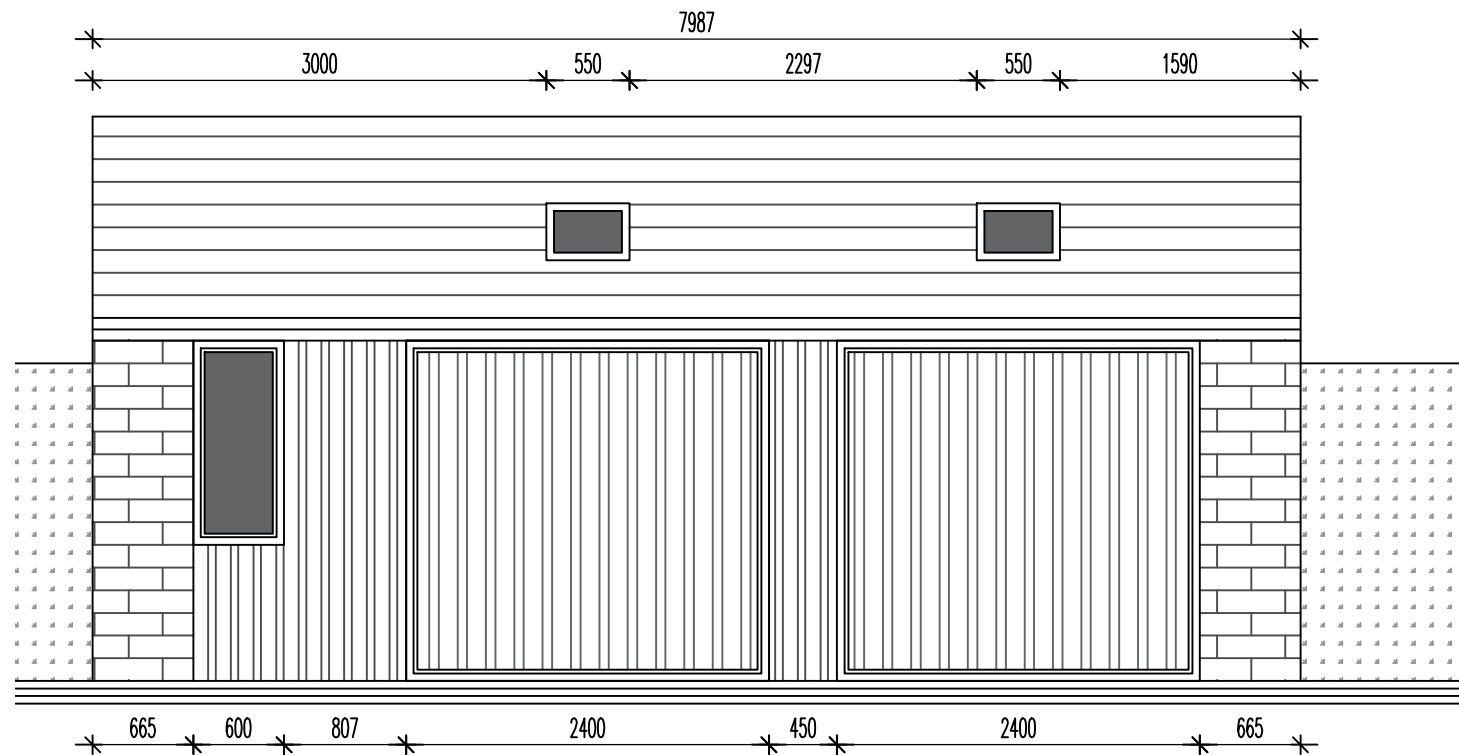


GARAGE TO BE CONSTRUCTED AS A CAVITY CONSTRUCTION WITH 100 OUTER RECON TO MATCH MAIN HOUSE. 100 CAVITY (100 FULL FILL KINGSPAN INSULATION IS SO DESIRED BY CLIENT) 100 INTERNAL 7N SEMI DENSE THERMAL BLOCK. BASE TO BE REINFORCED RAFTER SLAB TO DPM, AT 150mm DEEP INCREASED TO TOE.


ROOF STRUCTURE OVER TO BE TRUSSED RAFTERS AT 450ctrs ALLOW FOR ALL RELEVANT STRAPPING THERETO) AT PITCH OF 22.5deg WITH BREATHABLE MEMBRANE OVER TO SLATE ROOF COVERINGS. ALLOW FOR PLASTIC SOFFIT/VERGES AND GUTTERING THERETO.

ALLOW FOR REAR TO BE RETAINED TO BANKED WALL TO FIELD BEHIND.

ALLOW FOR ALL RELATED JOINERY/GARAGE DOORS ETC TO CLIENT REQUIREMENTS.

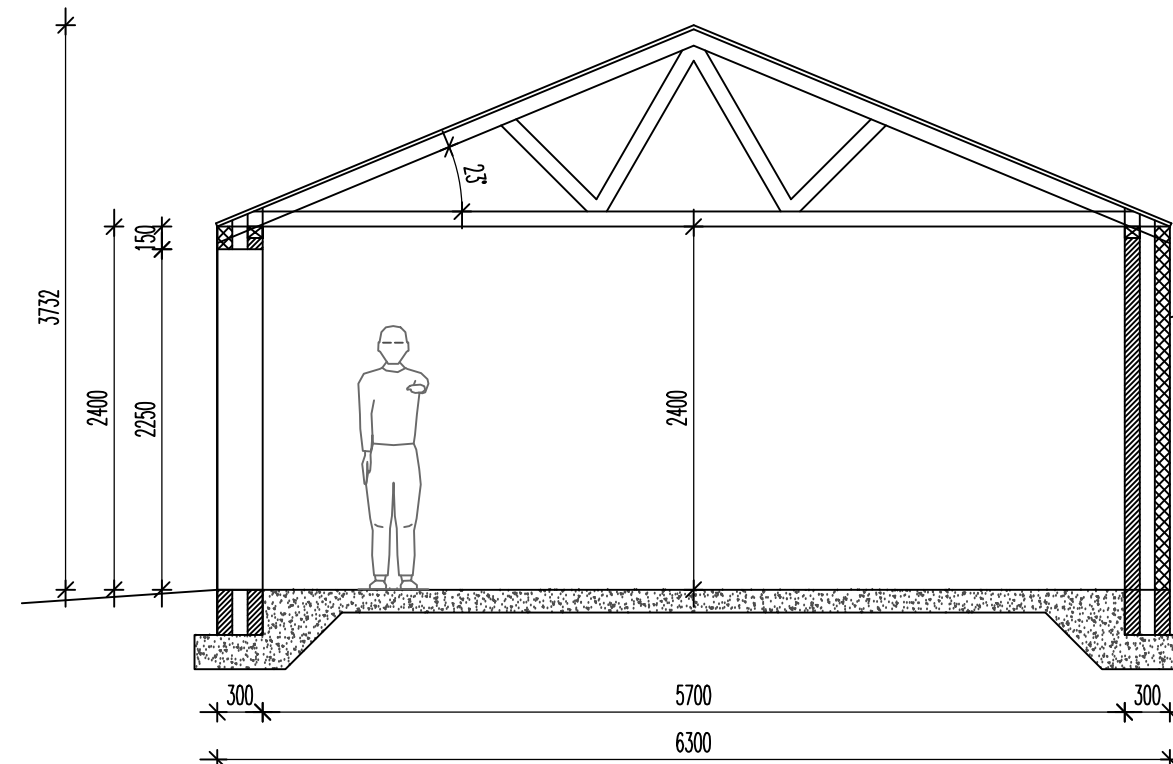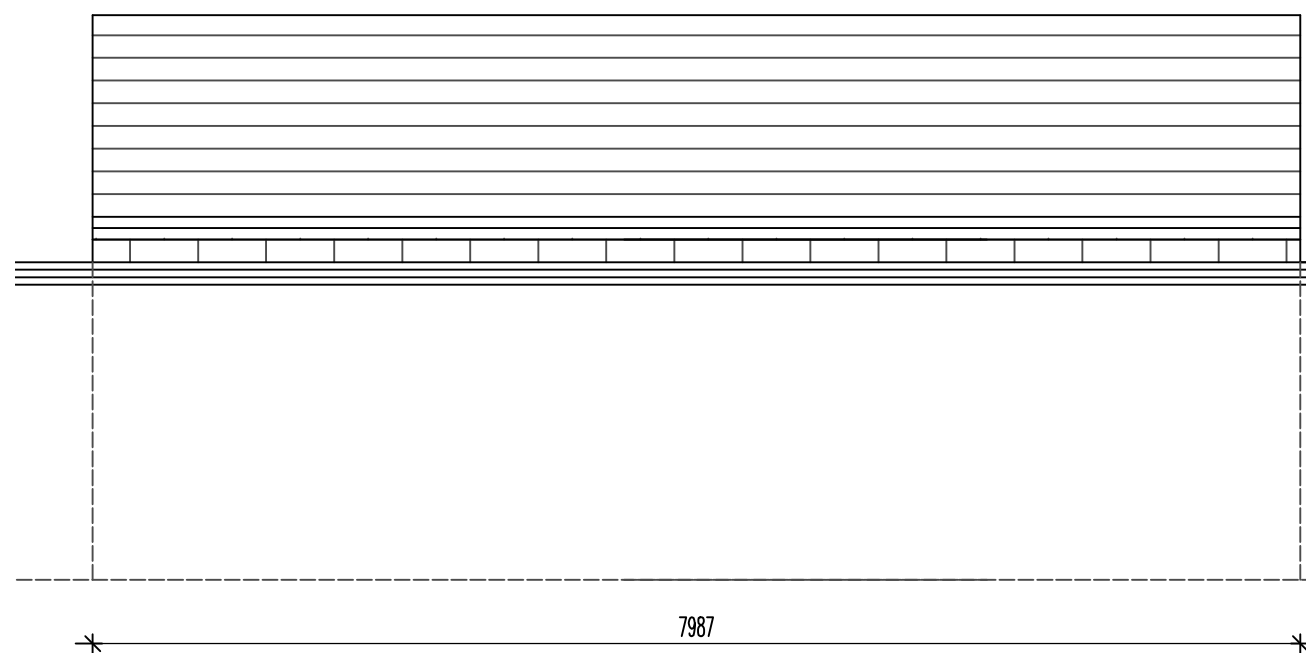

0M 1M 2M 3M

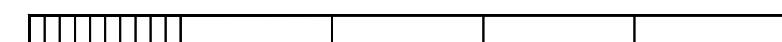

GARAGE - FRONT/REAR/SECTION AS PROPOSED 1:50

37A LEEK ROAD, BUXTON

DWG: PROPOSED
37A LEEK ROAD
BUXTON

REVISIONS:

1:50	CHECKED:
DATE: MAY'23	DRAWN:

©THIS DRAWING AND THE BUILDING WORKS DEPICTED ARE THE COPYRIGHT OF A.J.S ARCHITECTURE AND MAY NOT BE REPRODUCED OR AMENDED EXCEPT BY WRITTEN PERMISSION. NO LIABILITY WILL BE ACCEPTED FOR AMENDMENTS MADE BY OTHER PERSONS.

A.J.S ARCHITECTURE

32 carr road.
buxton.
derbyshire.
sk17 6wf.

h: 01298 26062
m: 07794 400237

GARAGE 02

37A LEEK ROAD