


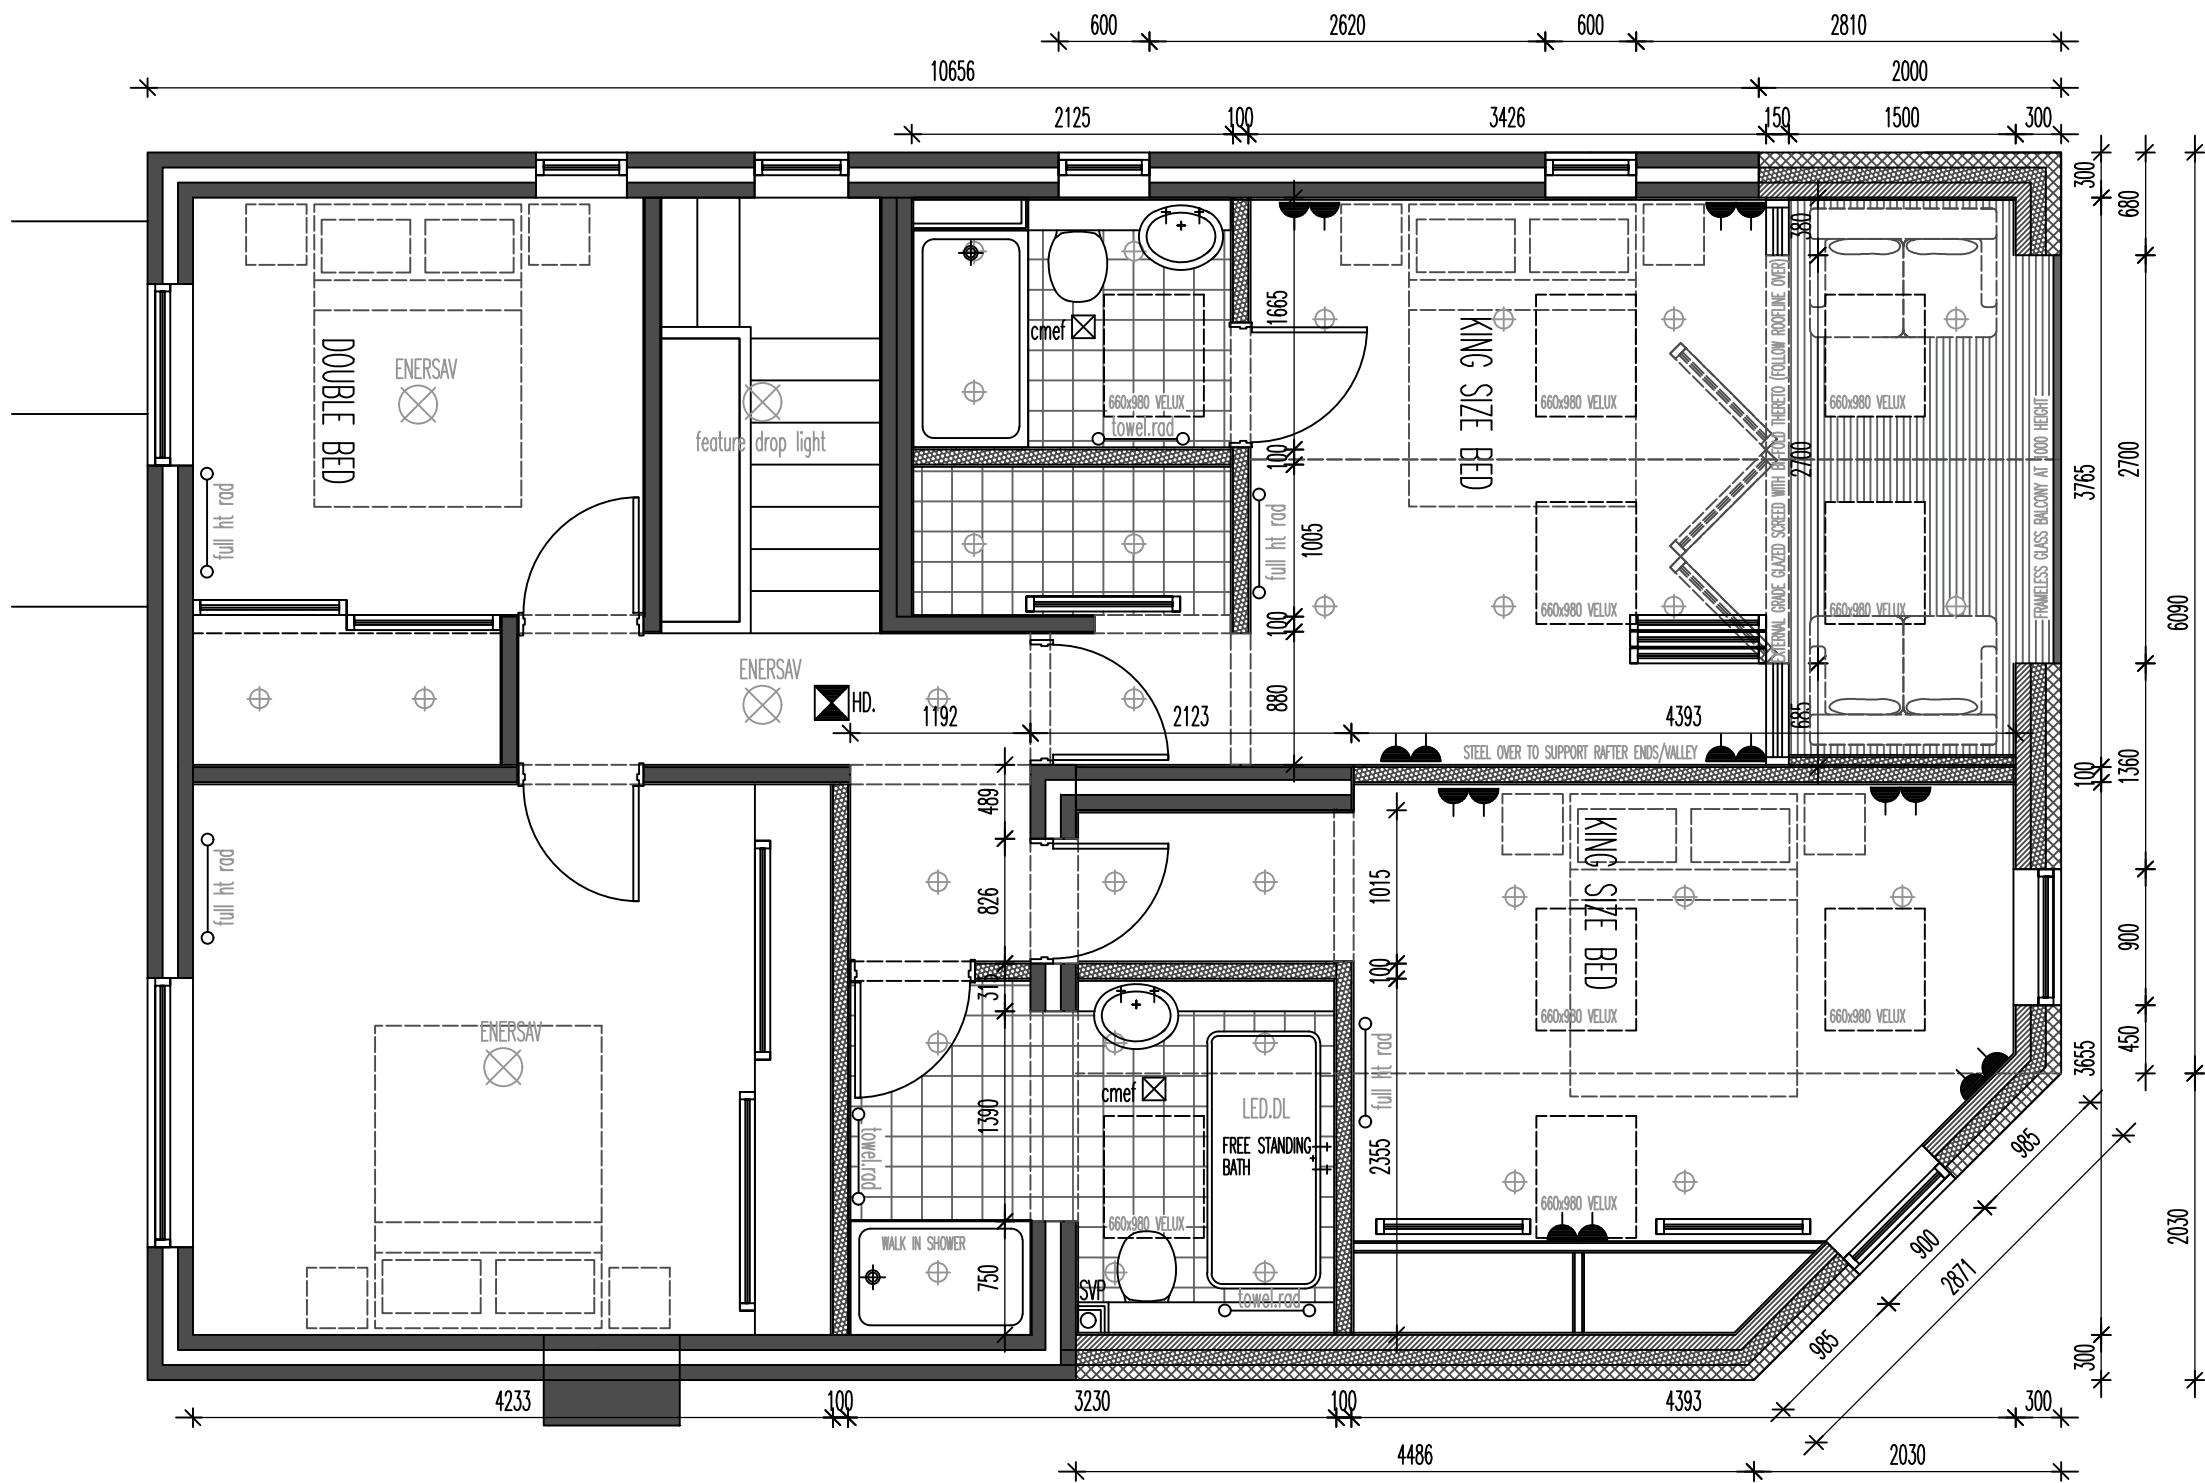

0M 1M 2M 3M

FIRST FLOOR AS PROPOSED 1:50

37A LEEK ROAD, BUXTON

DWG: PROPOSED  
37A LEEK ROAD  
BUXTON

|              |          |
|--------------|----------|
| 1:50         | CHECKED: |
| DATE: MAY'23 | DRAWN:   |

©THIS DRAWING AND THE BUILDING WORKS DEPICTED ARE THE COPYRIGHT OF AJS ARCHITECTURE AND MAY NOT BE REPRODUCED OR AMENDED EXCEPT BY WRITTEN PERMISSION. NO LIABILITY WILL BE ACCEPTED FOR AMENDMENTS MADE BY OTHER PERSONS.

A.J.S ARCHITECTURE

32 carr road.  
buxton.  
derbyshire.  
sk17 6wf.

h: 01298 26062  
m: 07794 400237

PROPOSED 02

37A LEEK ROAD