


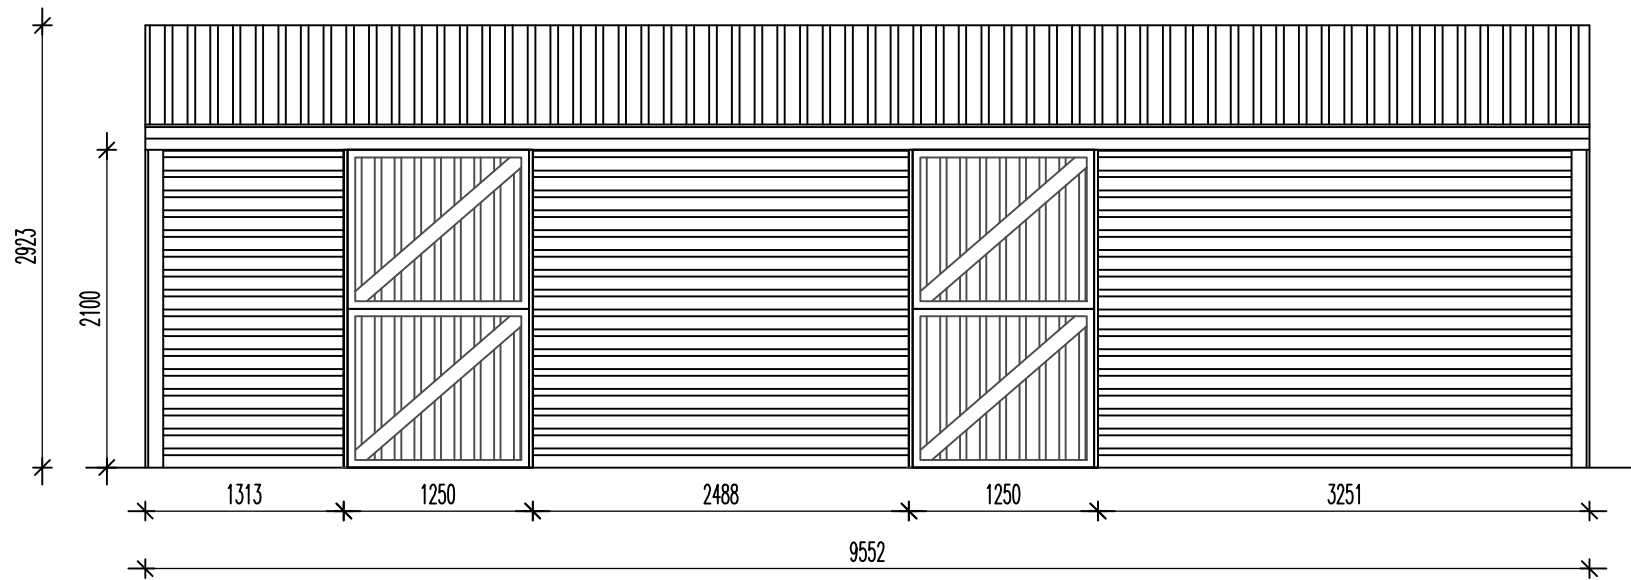

SPECIFICATION:

16MM (5/8") 5TH-GRADE
SCANDINAVIAN REDWOOD
FRAMING: 3*2 CLS
ROOF PERLINGS: 4*2 TANILISED
ROOF MATERIAL: GALVANISED GREEN
BOX PROFILE STEEL ROOF.
OVERHANG: 3FT UNDERSLATTED
EAVES: AS INDICATED
RIDGE: AS INDICATED
GUTTERING: FRONT
METAL CHEW STRIPS: ALL EDGES
OPENINGS: 8FT
ANTI-ROT GUARANTEE: 15YRS
FLOOR: MIN 150 CONG

0M 1M 2M 3M

STABLES - FRONT/REAR/SIDE AS PROPOSED 1:50
37A LEEK ROAD, BUXTON

DWG: PROPOSED
37A LEEK ROAD
BUXTON

REVISIONS:

1:50	CHECKED:
DATE: MAY'23	DRAWN:

©THIS DRAWING AND THE BUILDING WORKS DEPICTED ARE THE COPYRIGHT OF AJS ARCHITECTURE AND MAY NOT BE REPRODUCED OR AMENDED EXCEPT BY WRITTEN PERMISSION. NO LIABILITY WILL BE ACCEPTED FOR AMENDMENTS MADE BY OTHER PERSONS.

A.J.S ARCHITECTURE

32 carr road.
buxton.
derbyshire.
sk17 6wf.

h: 01298 26062
m: 07794 400237

PROPOSED 02

37A LEEK ROAD

