


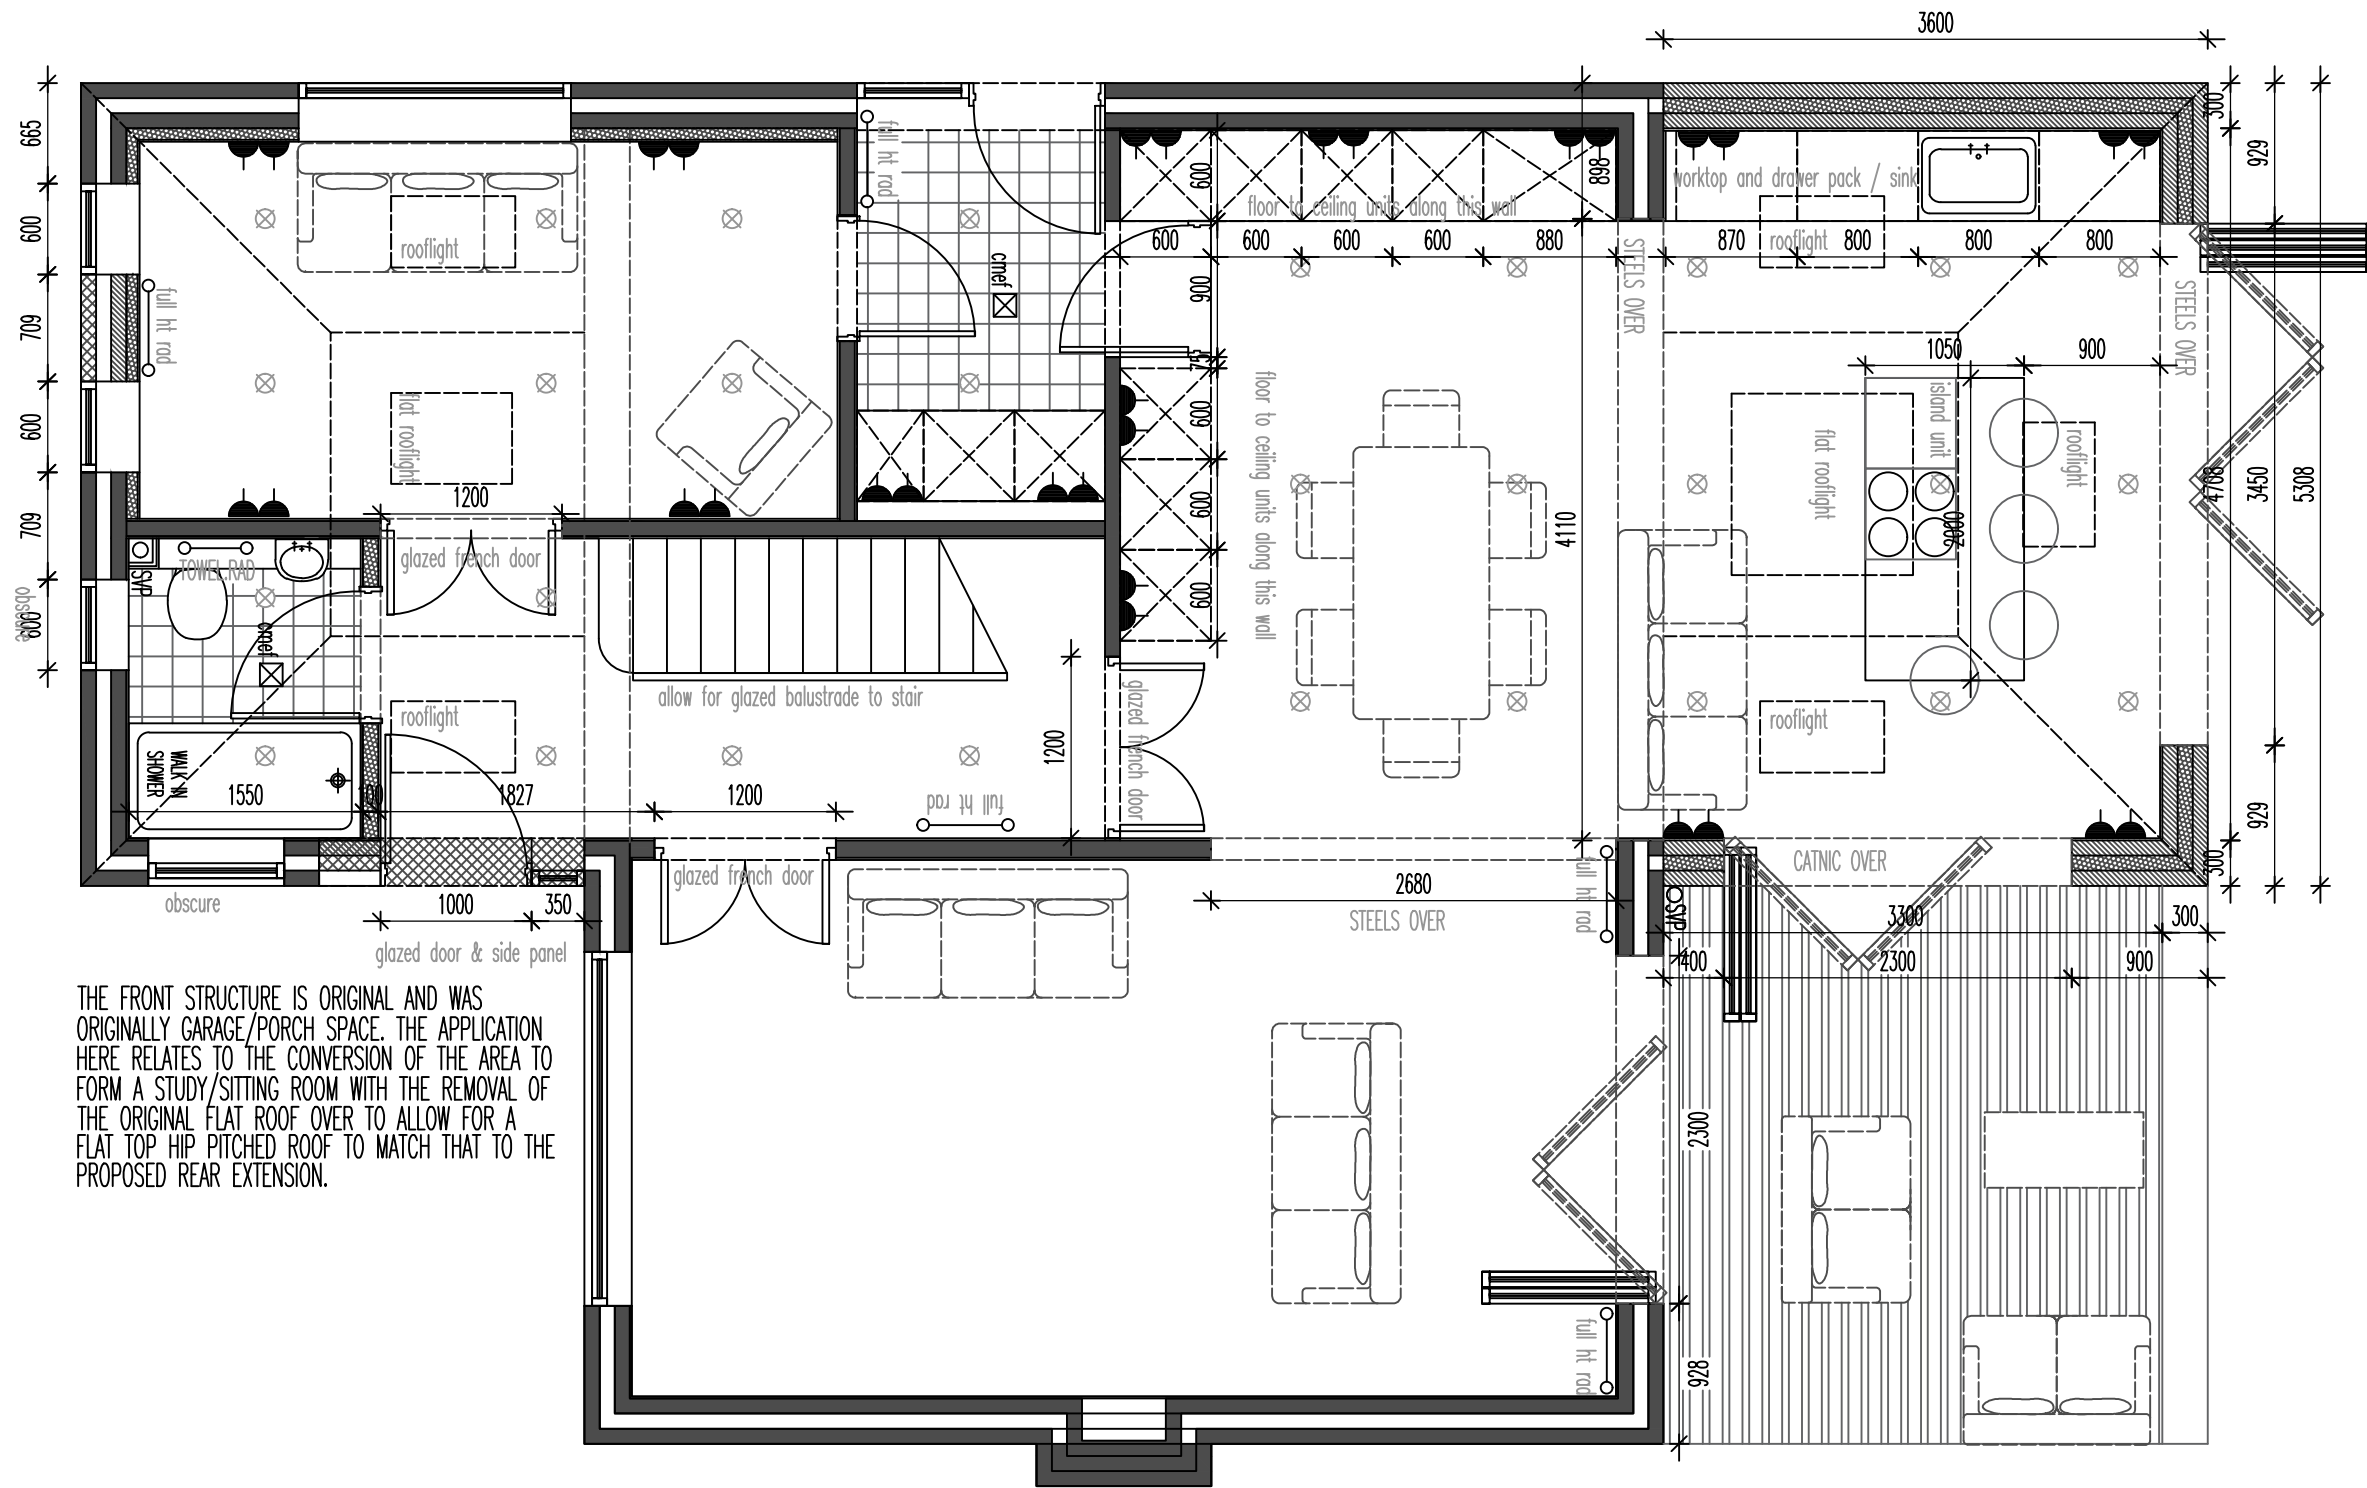

THE FRONT STRUCTURE IS ORIGINAL AND WAS
ORIGINALLY GARAGE/PORCH SPACE. THE APPLICATION
HERE RELATES TO THE CONVERSION OF THE AREA TO
FORM A STUDY/SITTING ROOM WITH THE REMOVAL OF
THE ORIGINAL FLAT ROOF OVER TO ALLOW FOR A
FLAT TOP HIP PITCHED ROOF TO MATCH THAT TO THE
PROPOSED REAR EXTENSION.

0M 1M 2M 3M

GROUND FLOOR AS PROPOSED 1:50

33 THE FRONT, WATERSWALLOWS

DWG: PROPOSED

33 THE FRONT

WATERSWALLOWS, BUXTON

REVISIONS:

1:50	CHECKED:
DATE: MAY'23	DRAWN:

©THIS DRAWING AND THE BUILDING WORKS DEPICTED ARE THE COPYRIGHT OF AJS ARCHITECTURE
AND MAY NOT BE REPRODUCED OR AMENDED EXCEPT BY WRITTEN PERMISSION. NO LIABILITY WILL BE ACCEPTED
FOR AMENDMENTS MADE BY OTHER PERSONS.

A.J.S ARCHITECTURE

32 carr road.
buxton.
derbyshire.
sk17 6wf.

h: 01298 26062
m: 07794 400237

PROPOSED 01

33 THE FRONT