


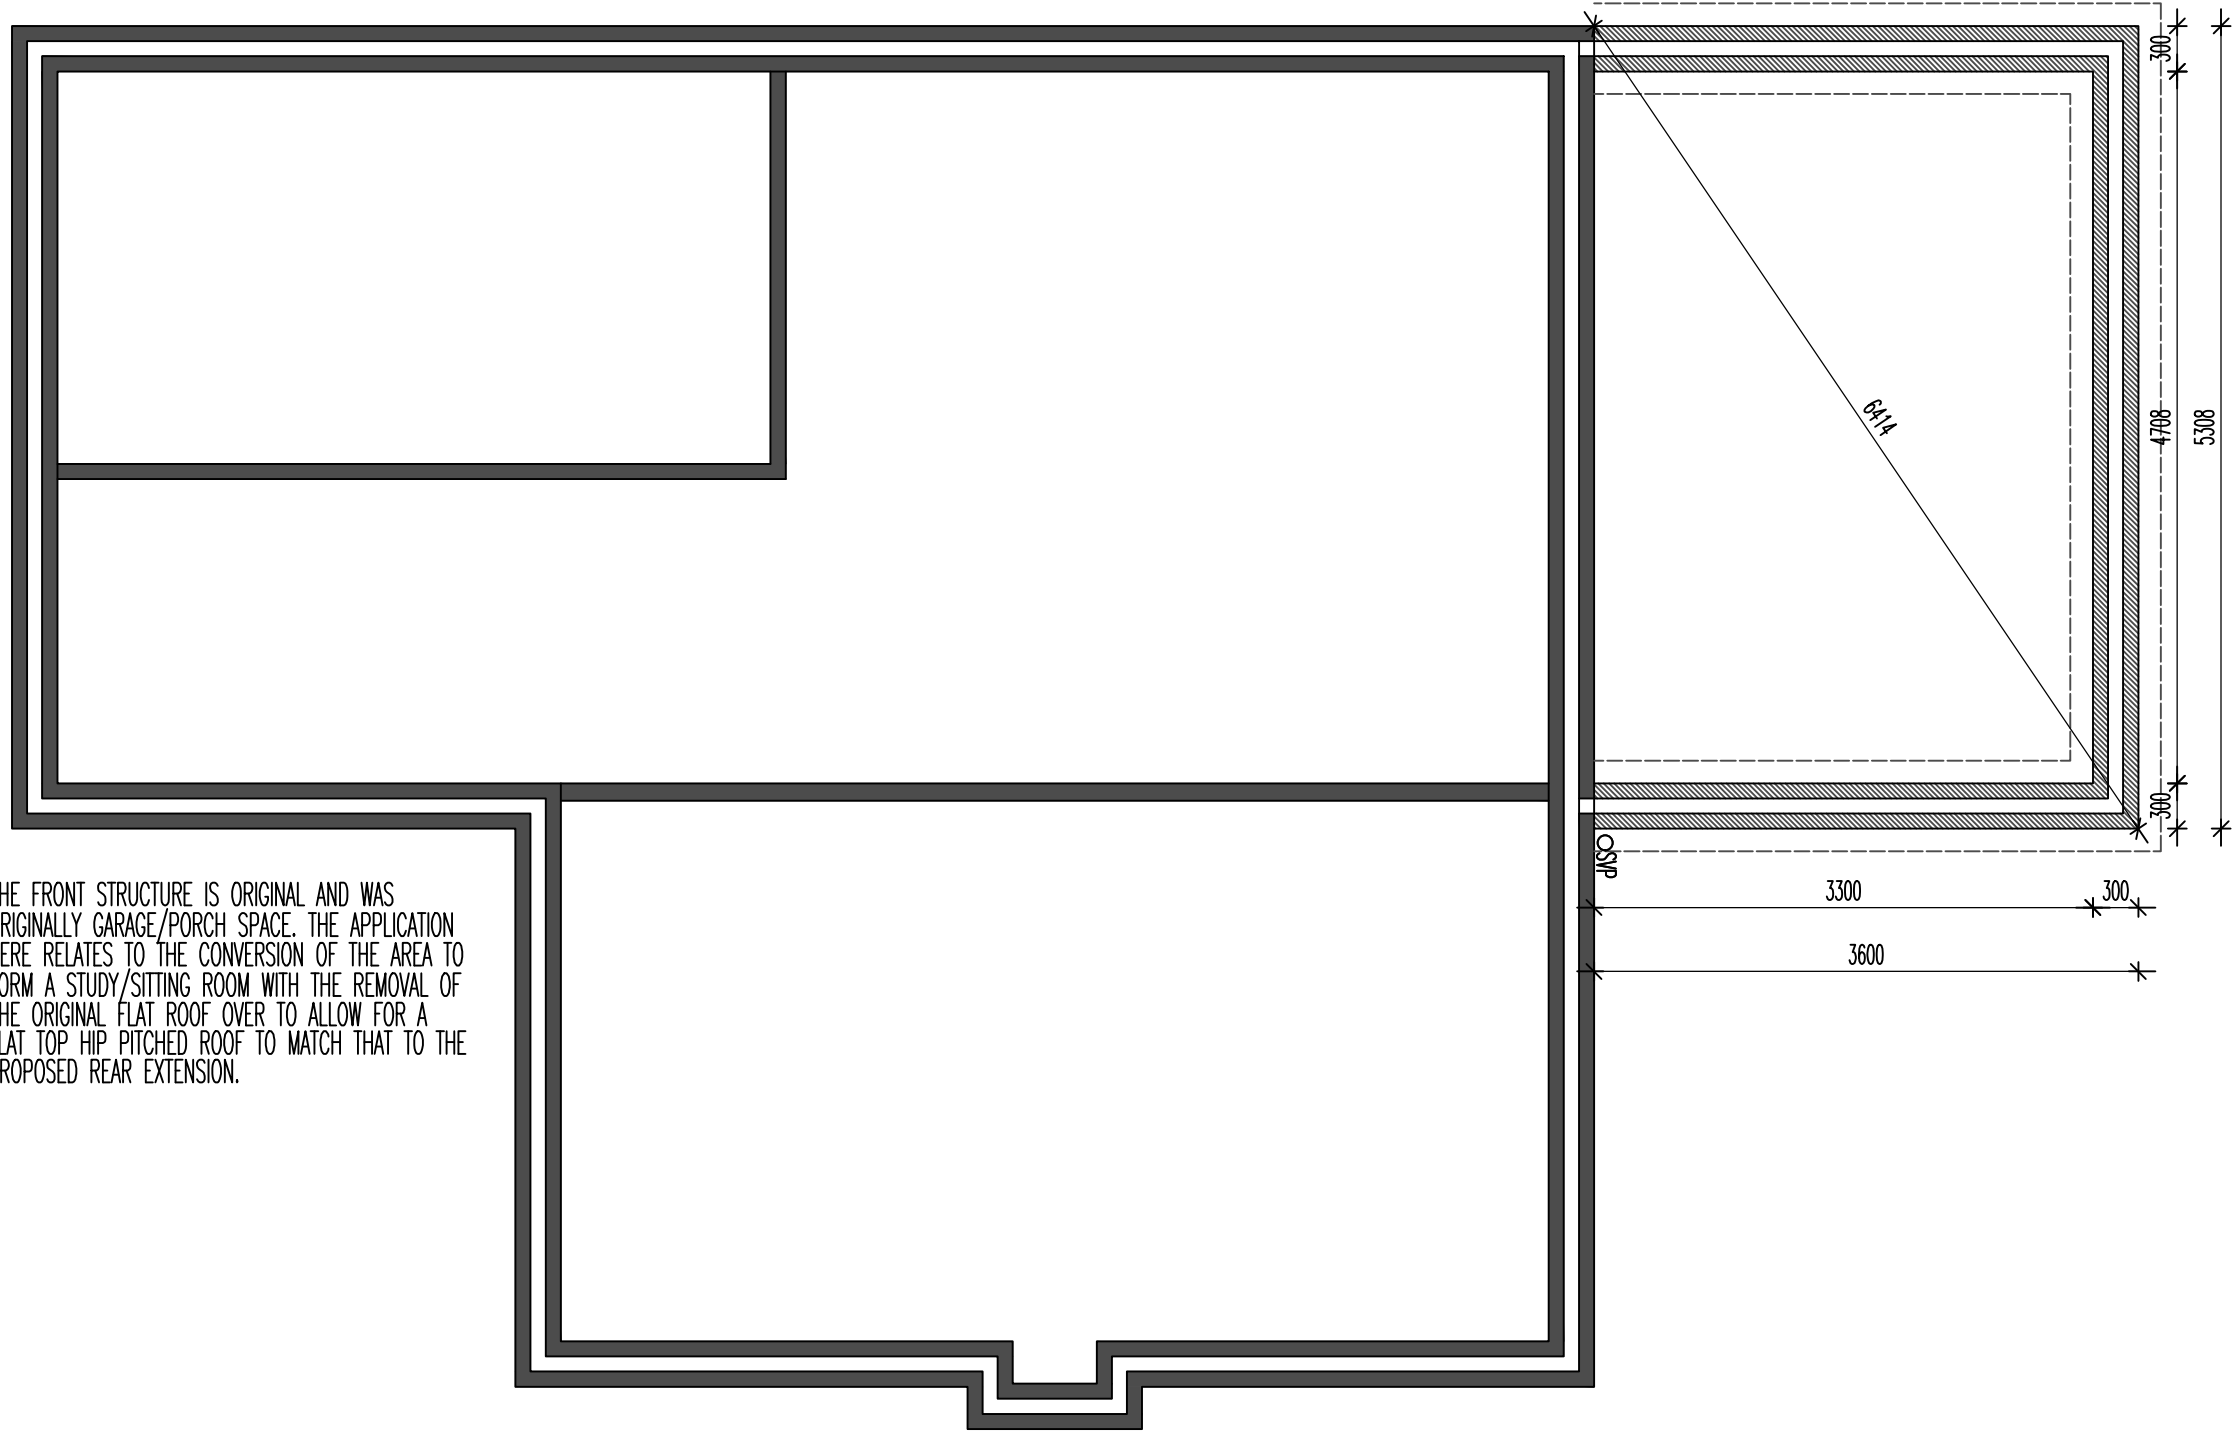

0M 1M 2M 3M

FOUNDATION AS PROPOSED 1:50

33 THE FRONT, WATERSWALLOWS

DWG: PROPOSED

33 THE FRONT

WATERSWALLOWS, BUXTON

REVISIONS:

1:50

CHECKED:

DATE: MAY'23


DRAWN:

©THIS DRAWING AND THE BUILDING WORKS DEPICTED ARE THE COPYRIGHT OF AJS ARCHITECTURE AND MAY NOT BE REPRODUCED OR AMENDED EXCEPT BY WRITTEN PERMISSION. NO LIABILITY WILL BE ACCEPTED FOR AMENDMENTS MADE BY OTHER PERSONS.

A.J.S ARCHITECTURE

32 carr road.
buxton.
derbyshire.
sk17 6wf.

h: 01298 26062
m: 07794 400237

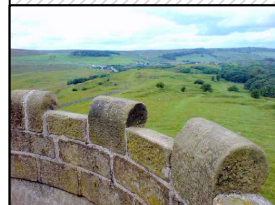

PROPOSED 03

33 THE FRONT