



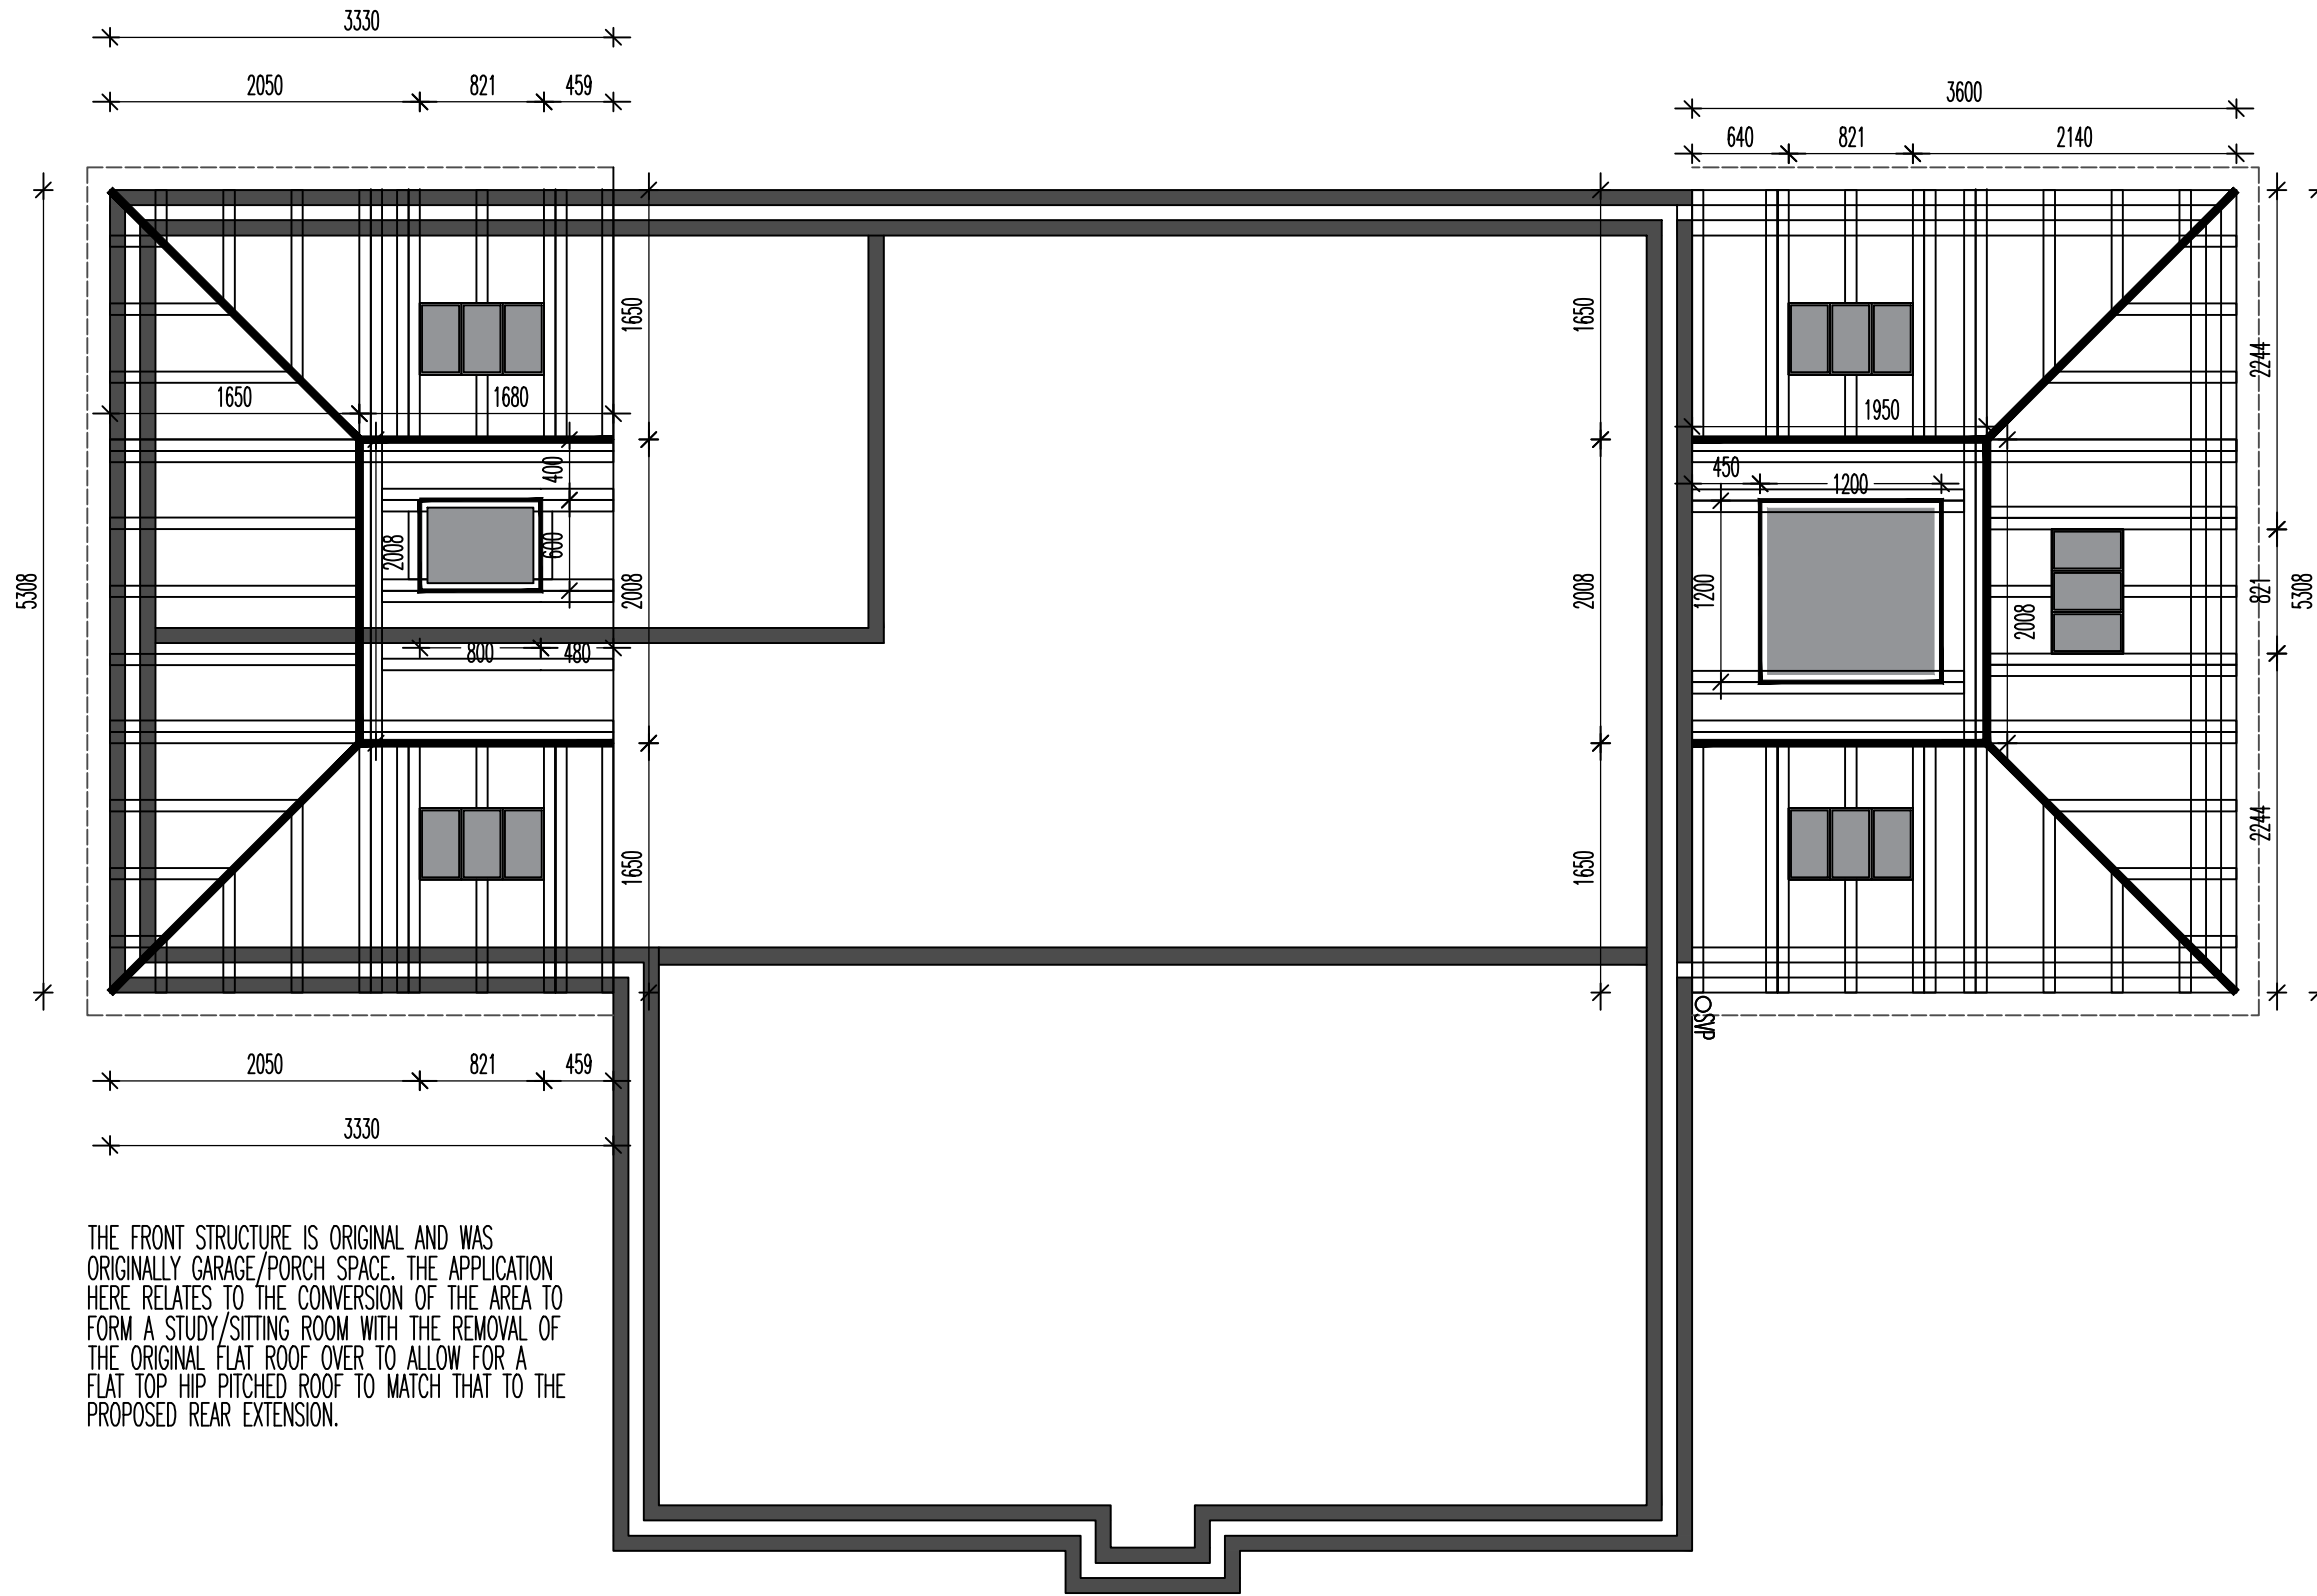

THE FRONT STRUCTURE IS ORIGINAL AND WAS
 ORIGINALLY GARAGE/PORCH SPACE. THE APPLICATION
 HERE RELATES TO THE CONVERSION OF THE AREA TO
 FORM A STUDY/SITTING ROOM WITH THE REMOVAL OF
 THE ORIGINAL FLAT ROOF OVER TO ALLOW FOR A
 FLAT TOP HIP PITCHED ROOF TO MATCH THAT TO THE
 PROPOSED REAR EXTENSION.

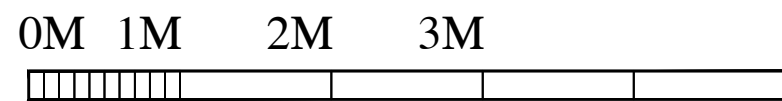

RAFTER PLAN AS PROPOSED 1:50 33 THE FRONT, WATERSWALLOWS

DWG: PROPOSED
 33 THE FRONT
 WATERSWALLOWS, BUXTON

REVISIONS:

1:50	CHECKED:
DATE: MAY'23	DRAWN:

©THIS DRAWING AND THE BUILDING WORKS DEPICTED ARE THE COPYRIGHT OF AJS ARCHITECTURE
 AND MAY NOT BE REPRODUCED OR AMENDED EXCEPT BY WRITTEN PERMISSION. NO LIABILITY WILL BE ACCEPTED
 FOR AMENDMENTS MADE BY OTHER PERSONS.

A.J.S ARCHITECTURE

32 carr road.
 buxton.
 derbyshire.
 sk17 6wf.

h: 01298 26062
 m: 07794 400237

PROPOSED 04

33 THE FRONT