



EXISTING PLANS 1:100


GROUND FLOOR

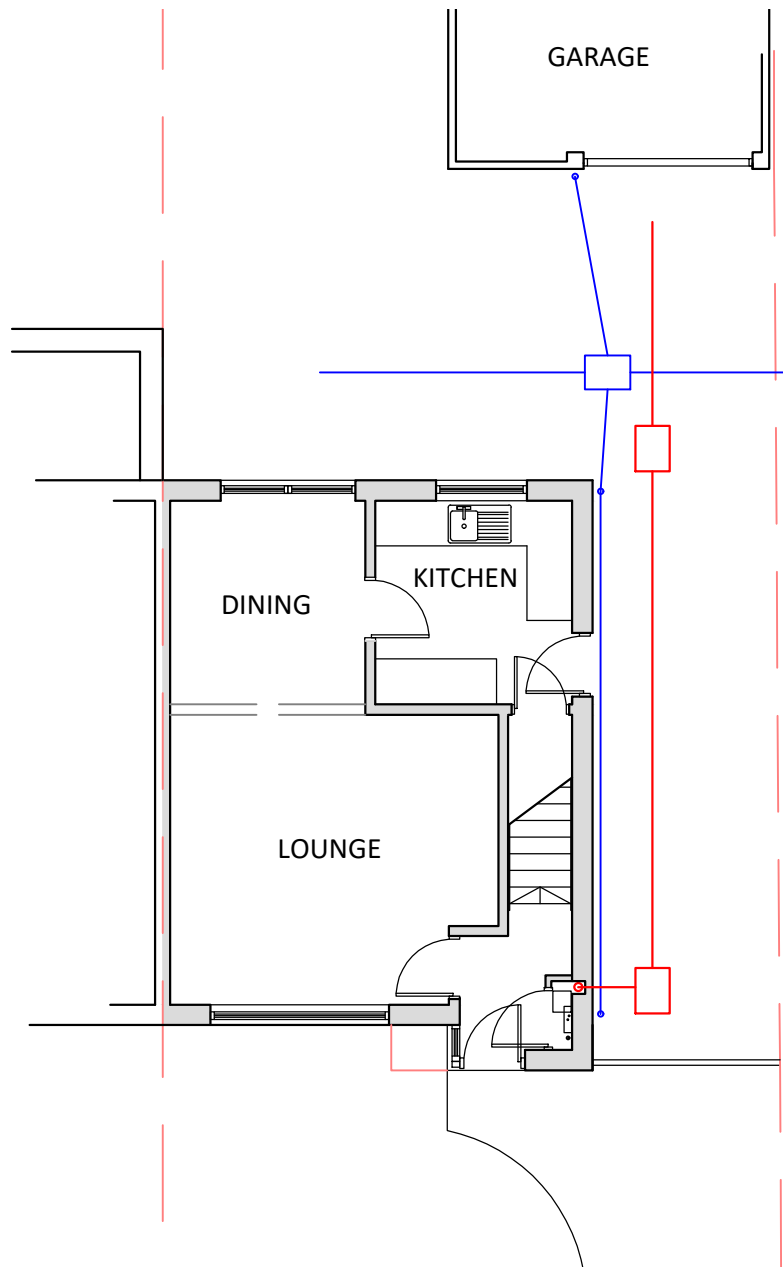

FIRST FLOOR

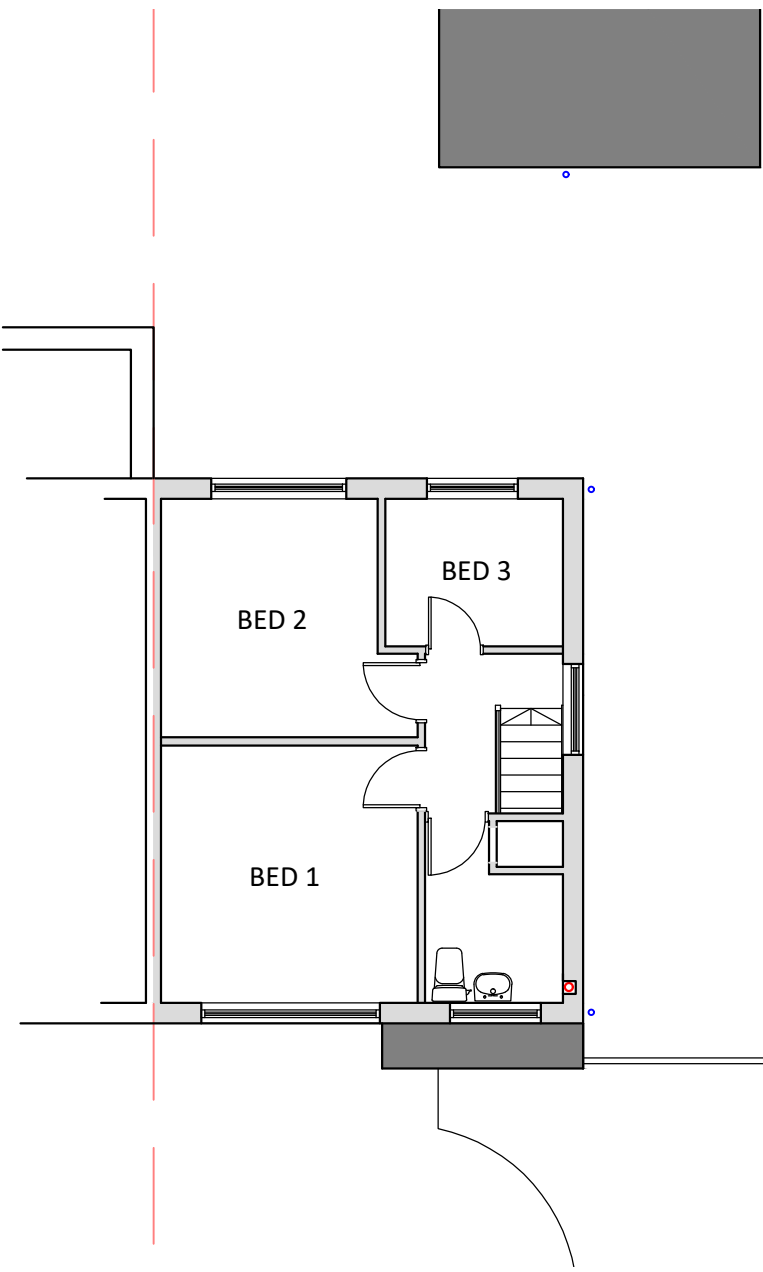


ROOF PLAN

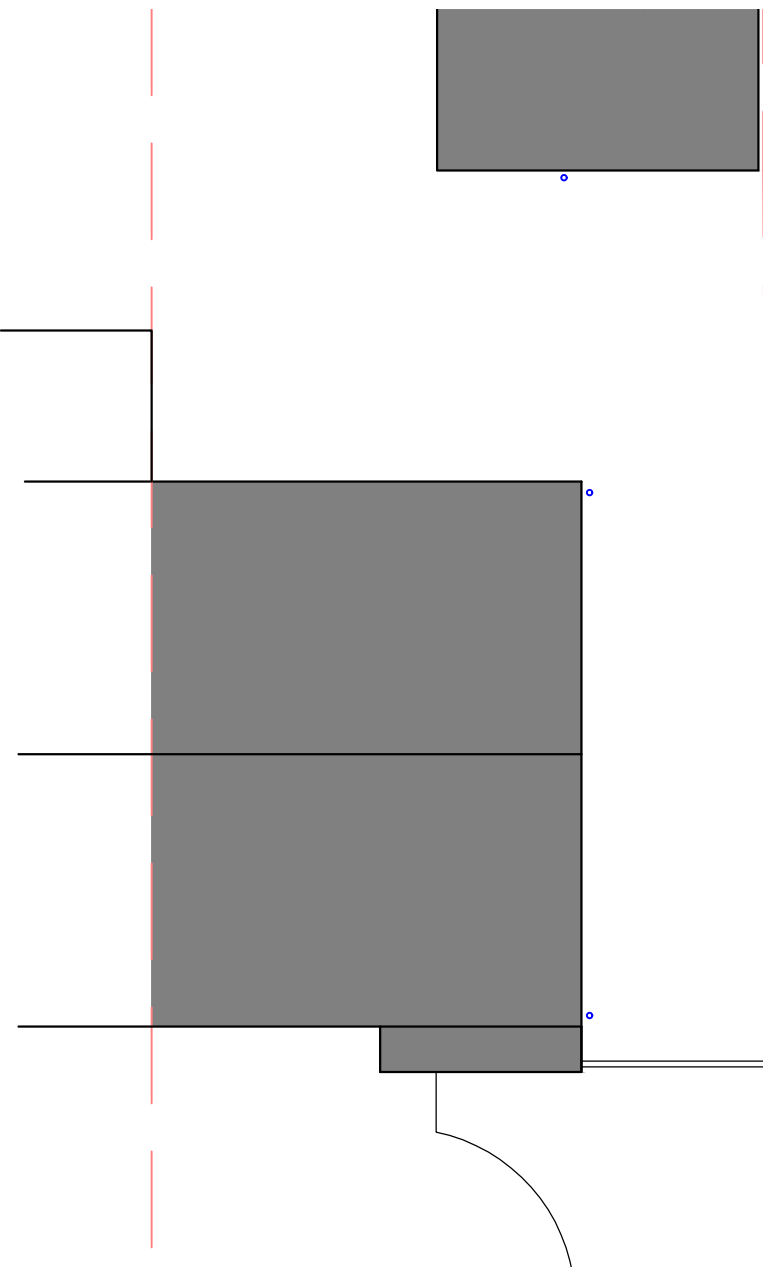


PROPOSED PLANS 1:50



GROUND FLOOR

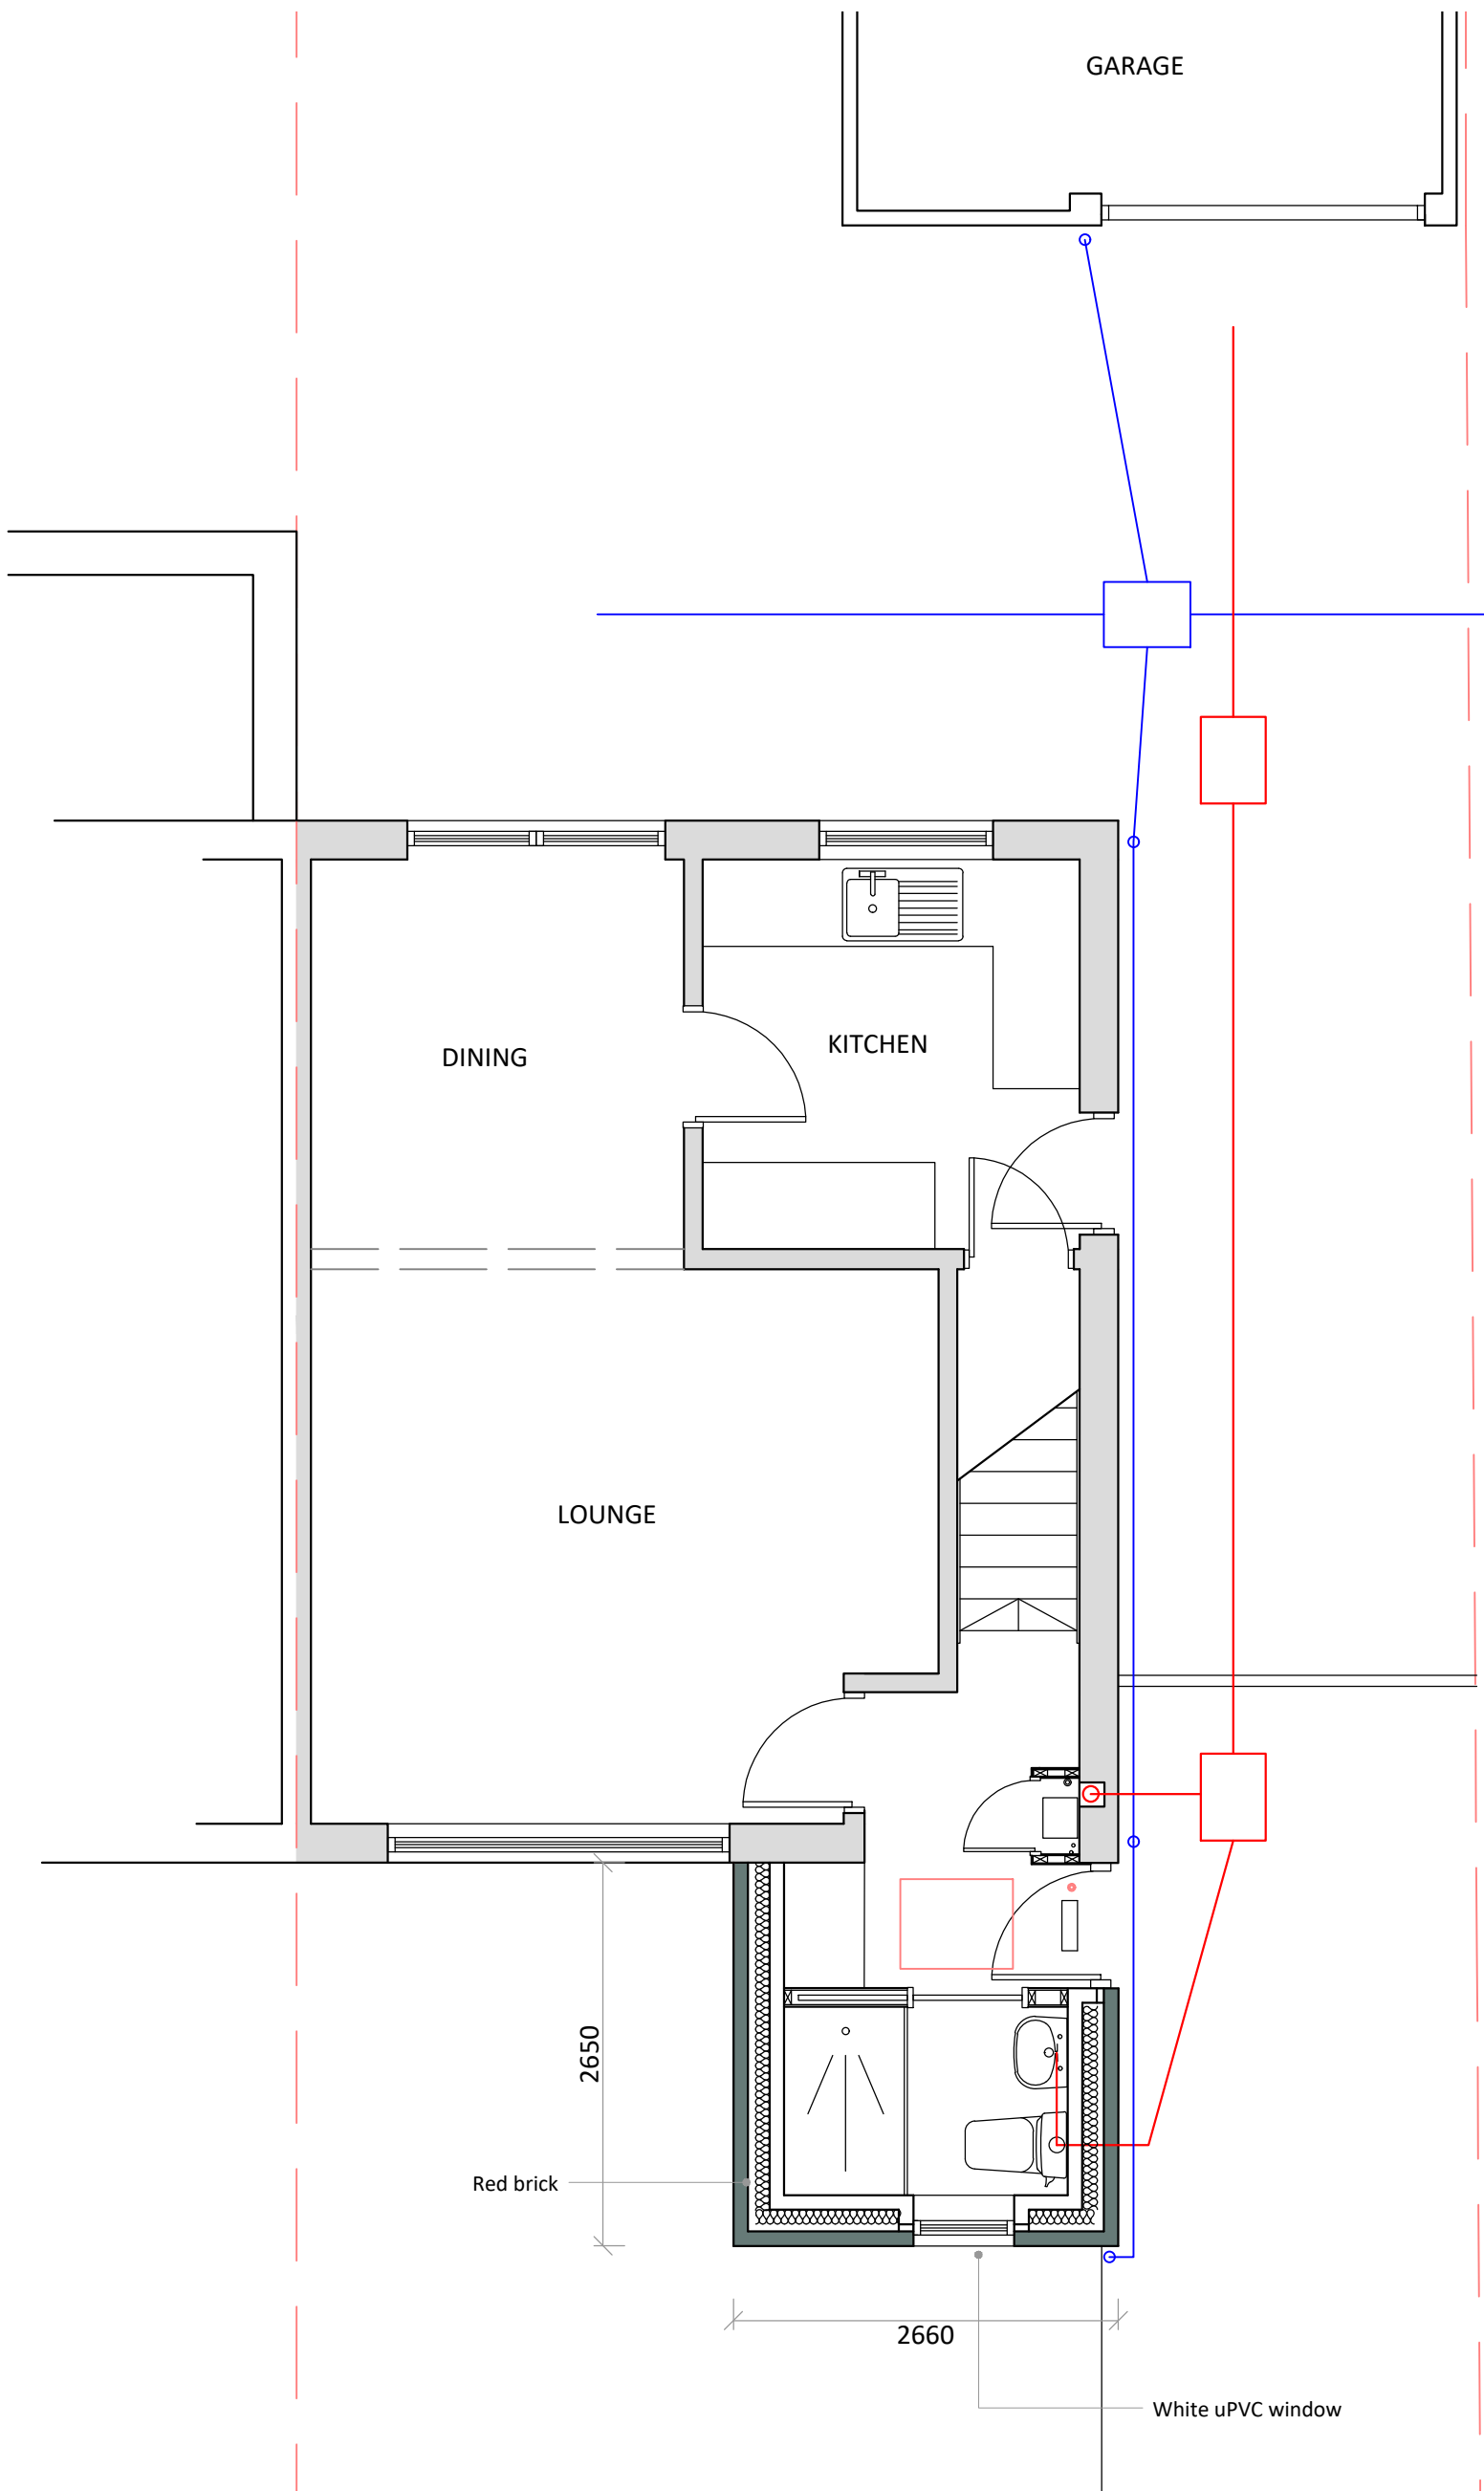

ROOF CONSTRUCTION

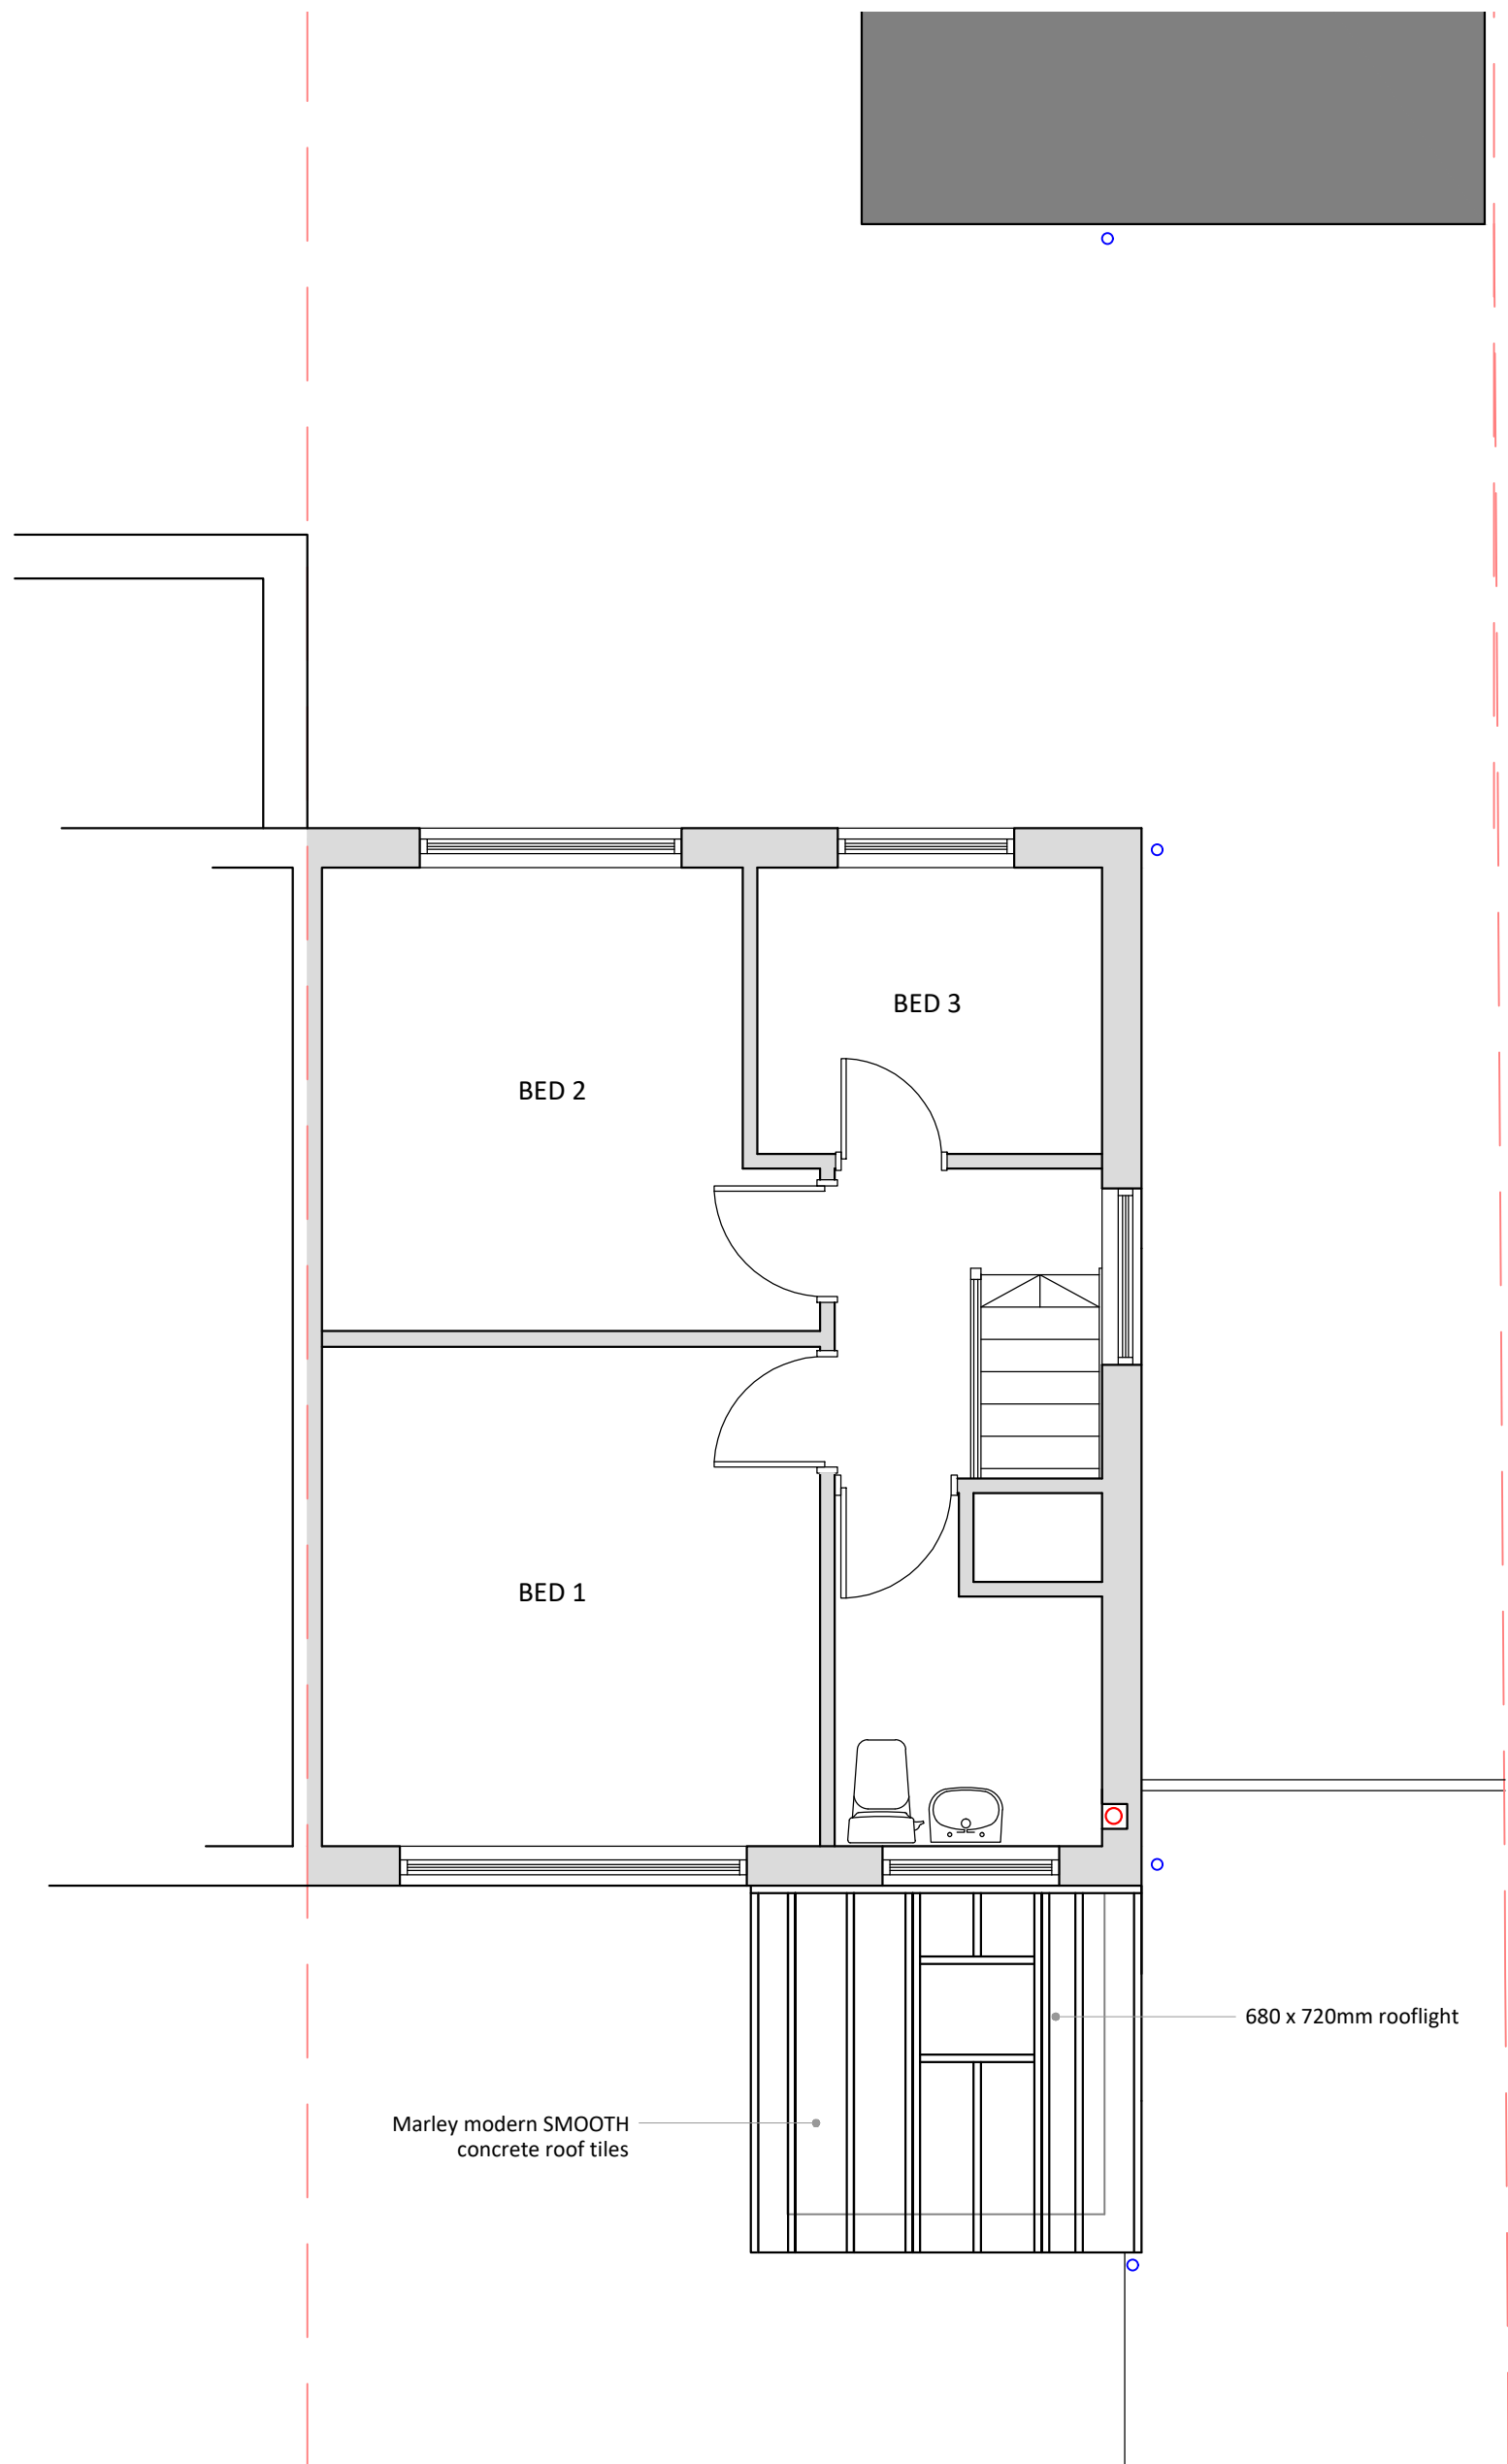

ROOF PLAN

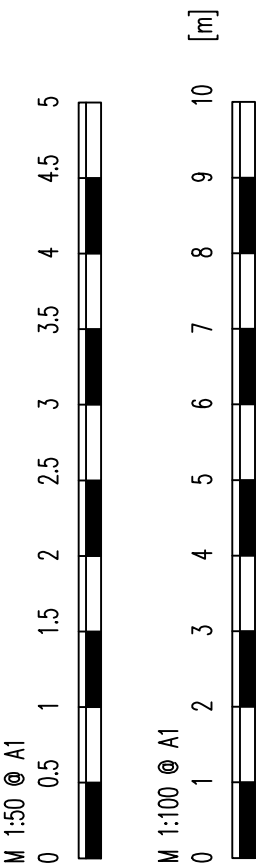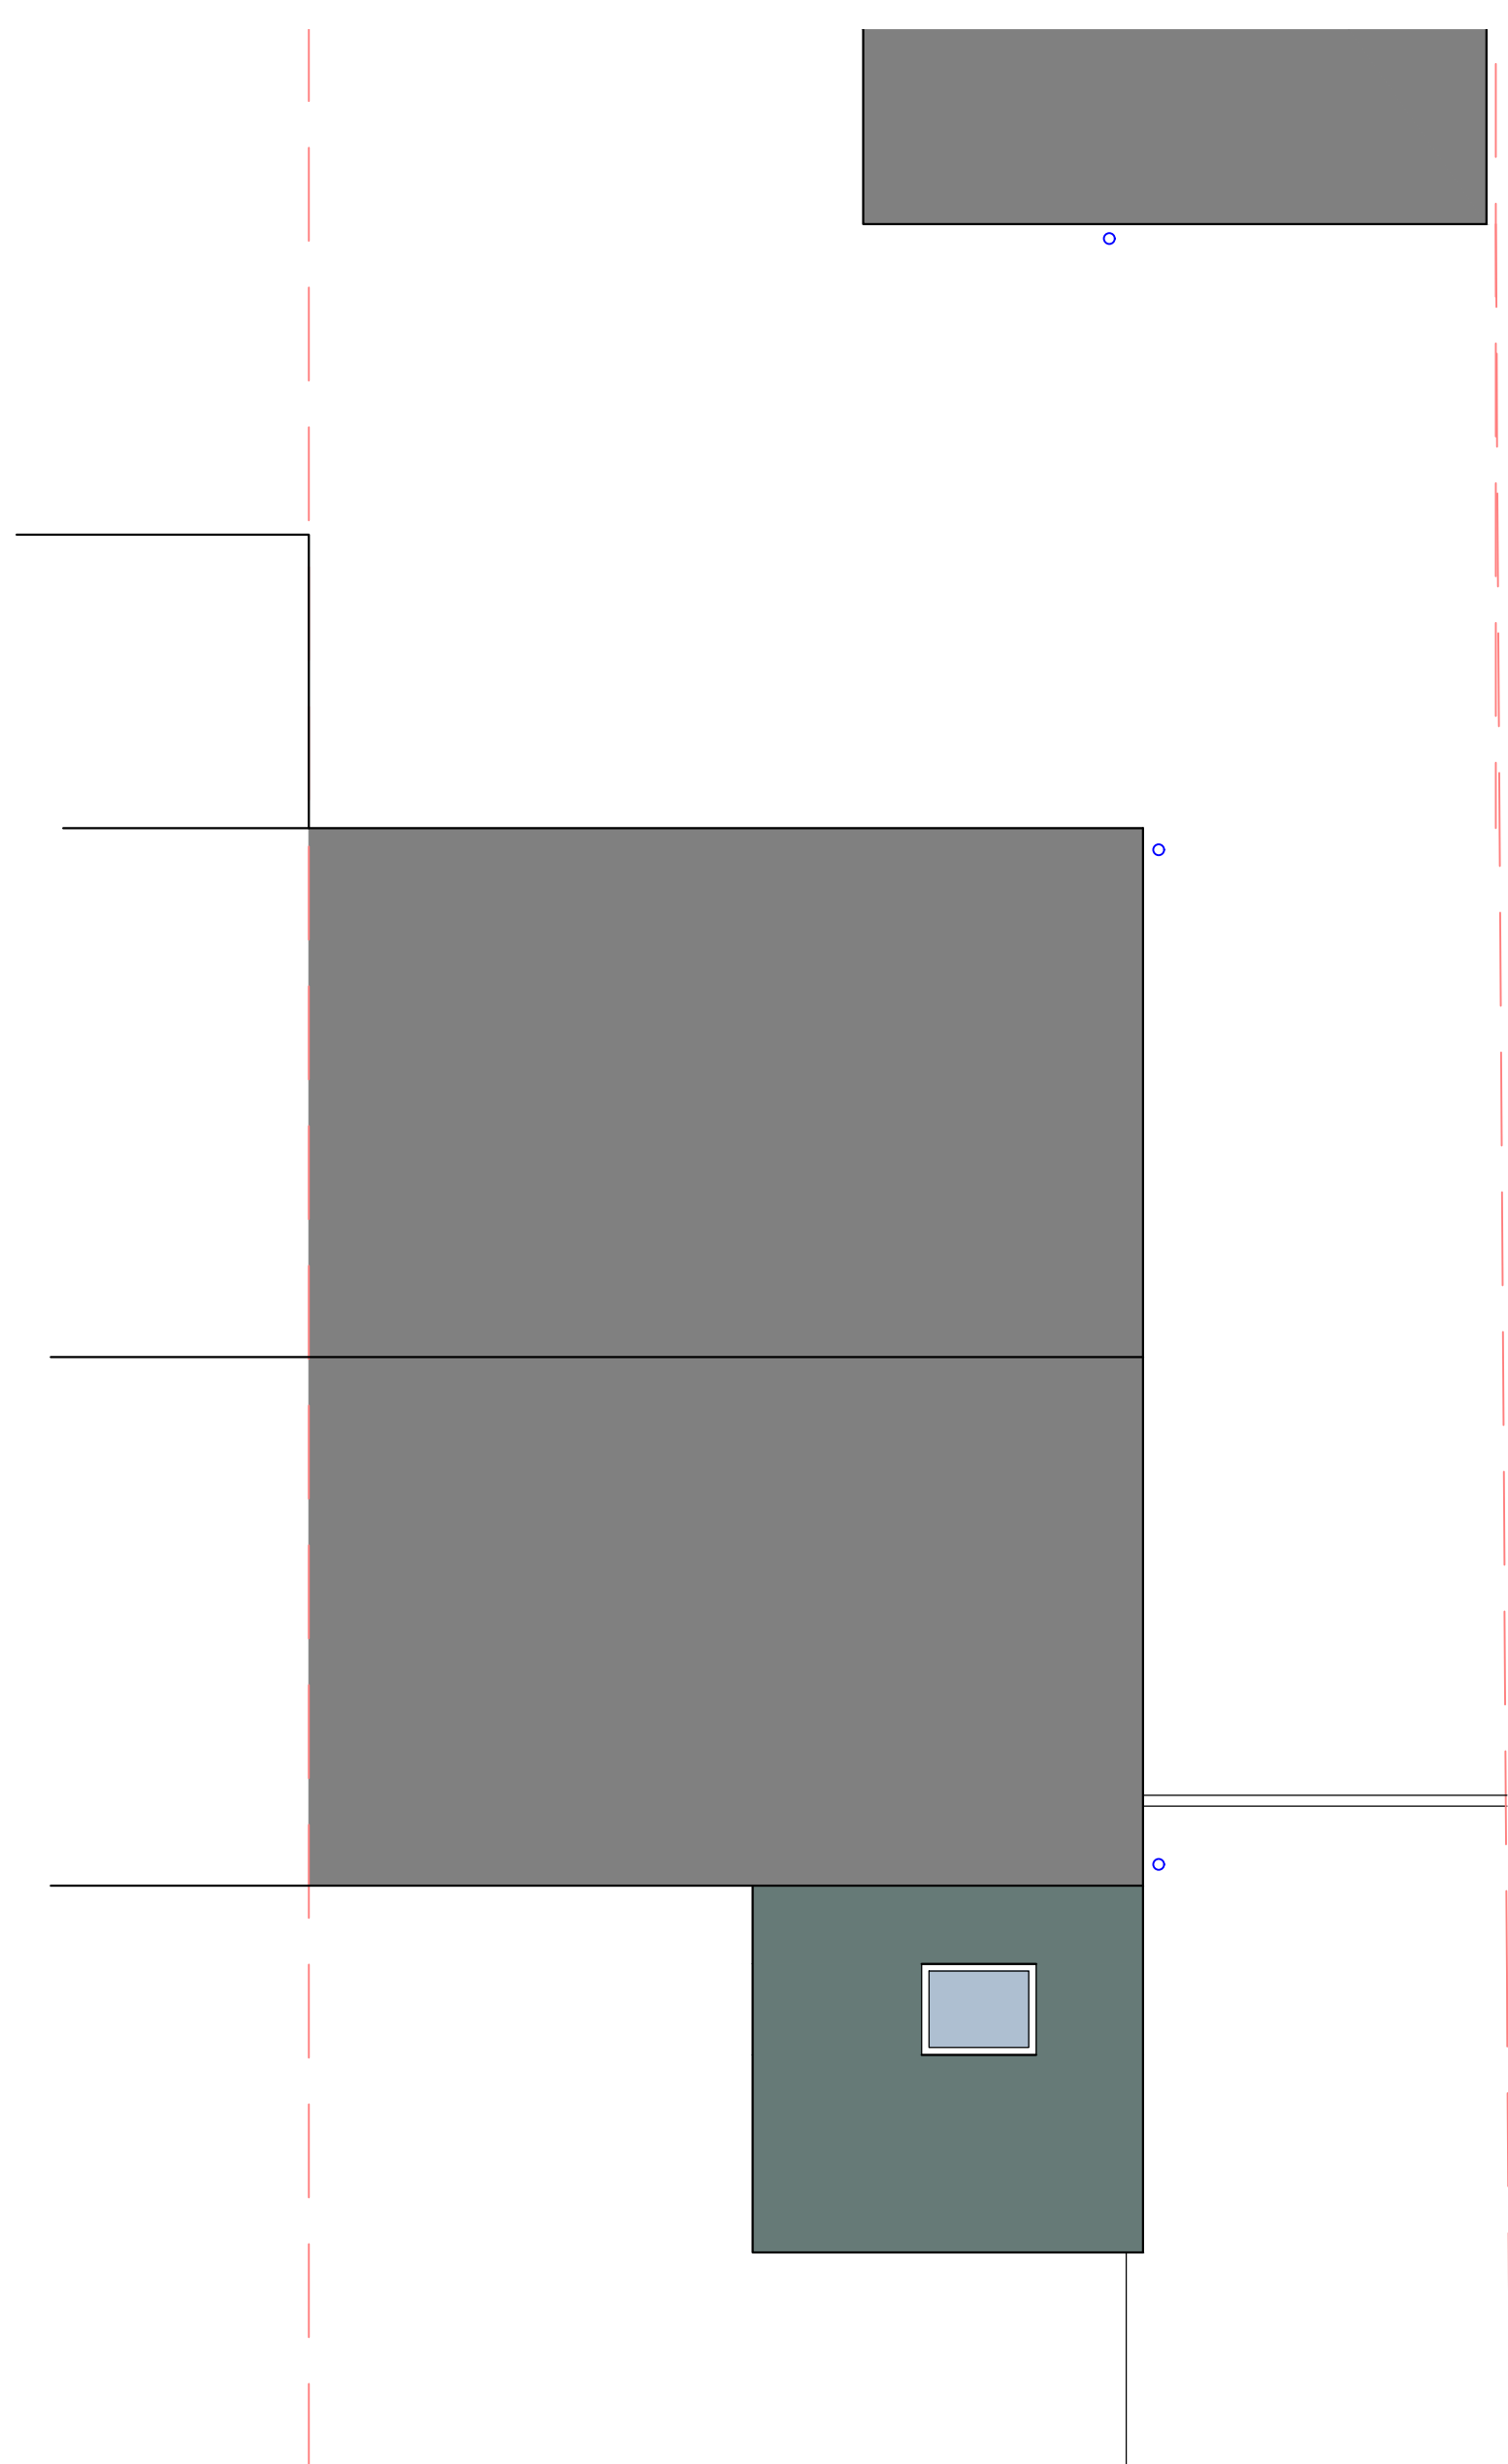

BUILDING REGULATION DRAWINGS

83 Long Lane
Chapel en le Frith
High Peak
SK23 0TA

Single Storey Front Extension

Revision	Date
A - Following client meeting	31.07.23

Drawing Ref	Date
83LL/BR/02/A	14th July 2023

PLANS ARE TO BE READ IN CONJUNCTION WITH STRUCTURAL ENGINEERS DETAILS. IT IS THE RESPONSIBILITY OF THE CONTRACTOR TO CHECK ALL MEASUREMENTS ON SITE PRIOR TO WORK COMMENCING. IT IS THE RESPONSIBILITY OF THE OWNER TO ENSURE ALL ASPECTS OF THE PARTY WALL ETC ACT 1996 ARE MET. PLEASE CONTACT PLAN DRAWER IF ANY ON SITE AMENDMENTS ARE TO BE MADE.



18 Eccles Road
Chapel en le Frith
High Peak
SK23 9RG
07912 845 210
info@plansanddesign.co.uk