


ank

)

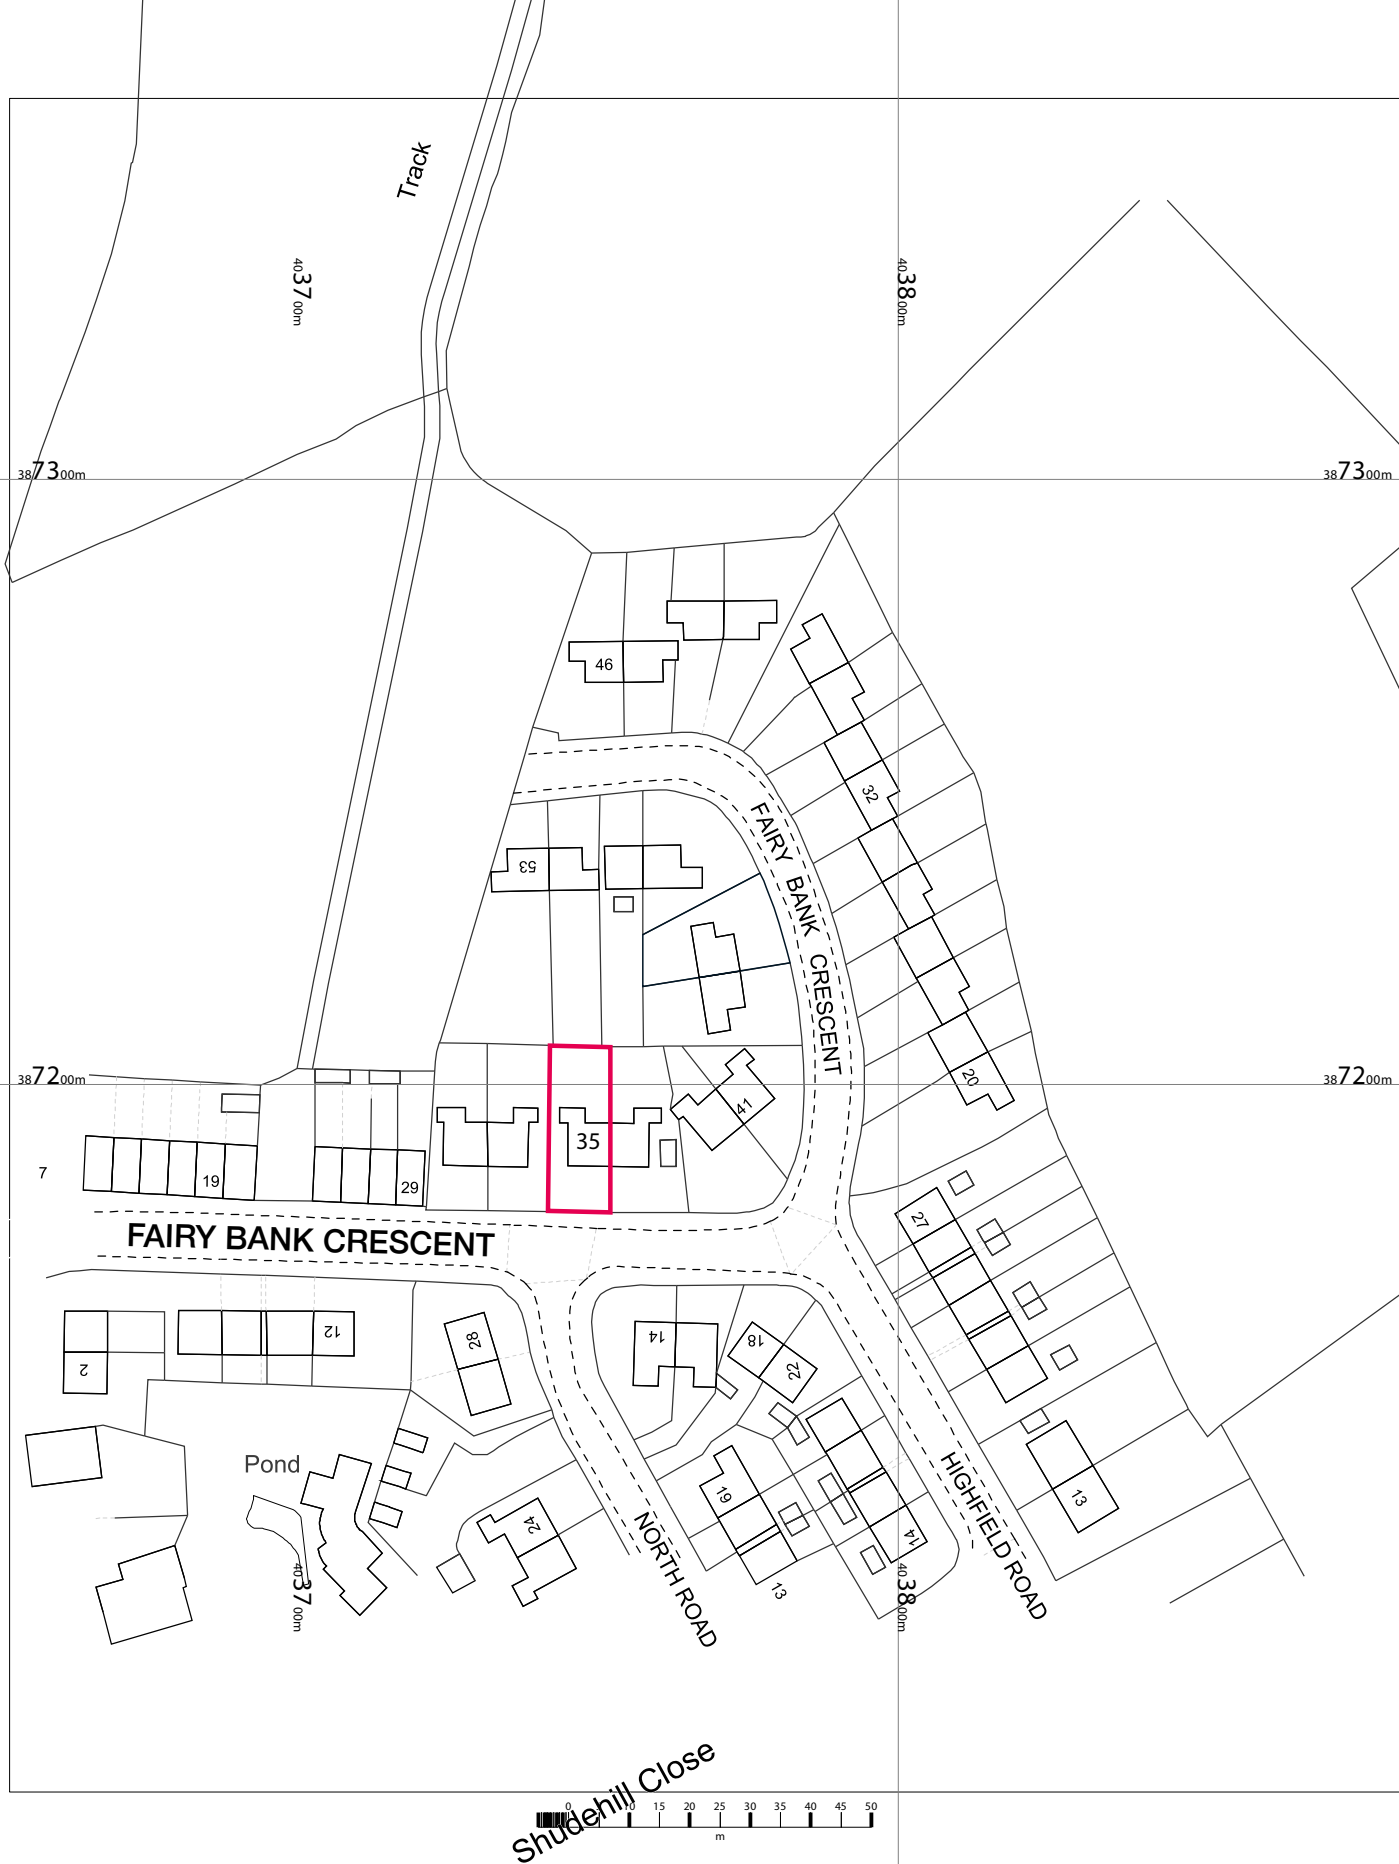


35 Fairy Bank Crescent
Hayfield,
High Peak,
SK22 2HR.

OS MasterMap 1250/2500/10000 scale
Thursday, May 30, 2019, ID: BW1-00803422
www.blackwellmapping.co.uk

1:1250 scale print at A4, Centre: 403768 E, 387223 N

© Crown Copyright Ordnance Survey. Licence no. 100041041

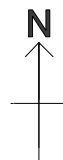

BLACKWELL'S
MAPPING SERVICES
PERSONAL & PROFESSIONAL MAPPING
www.blackwellmapping.co.uk

TEL: 0800 151 2612
The Copice
maps@blackwell.co.uk