


Figured dimensions only to be taken from this drawing.
All contractors must visit the site and be responsible for checking all setting out dimensions and notifying the architect of any discrepancies prior to any manufacture or construction work.


NOTES:

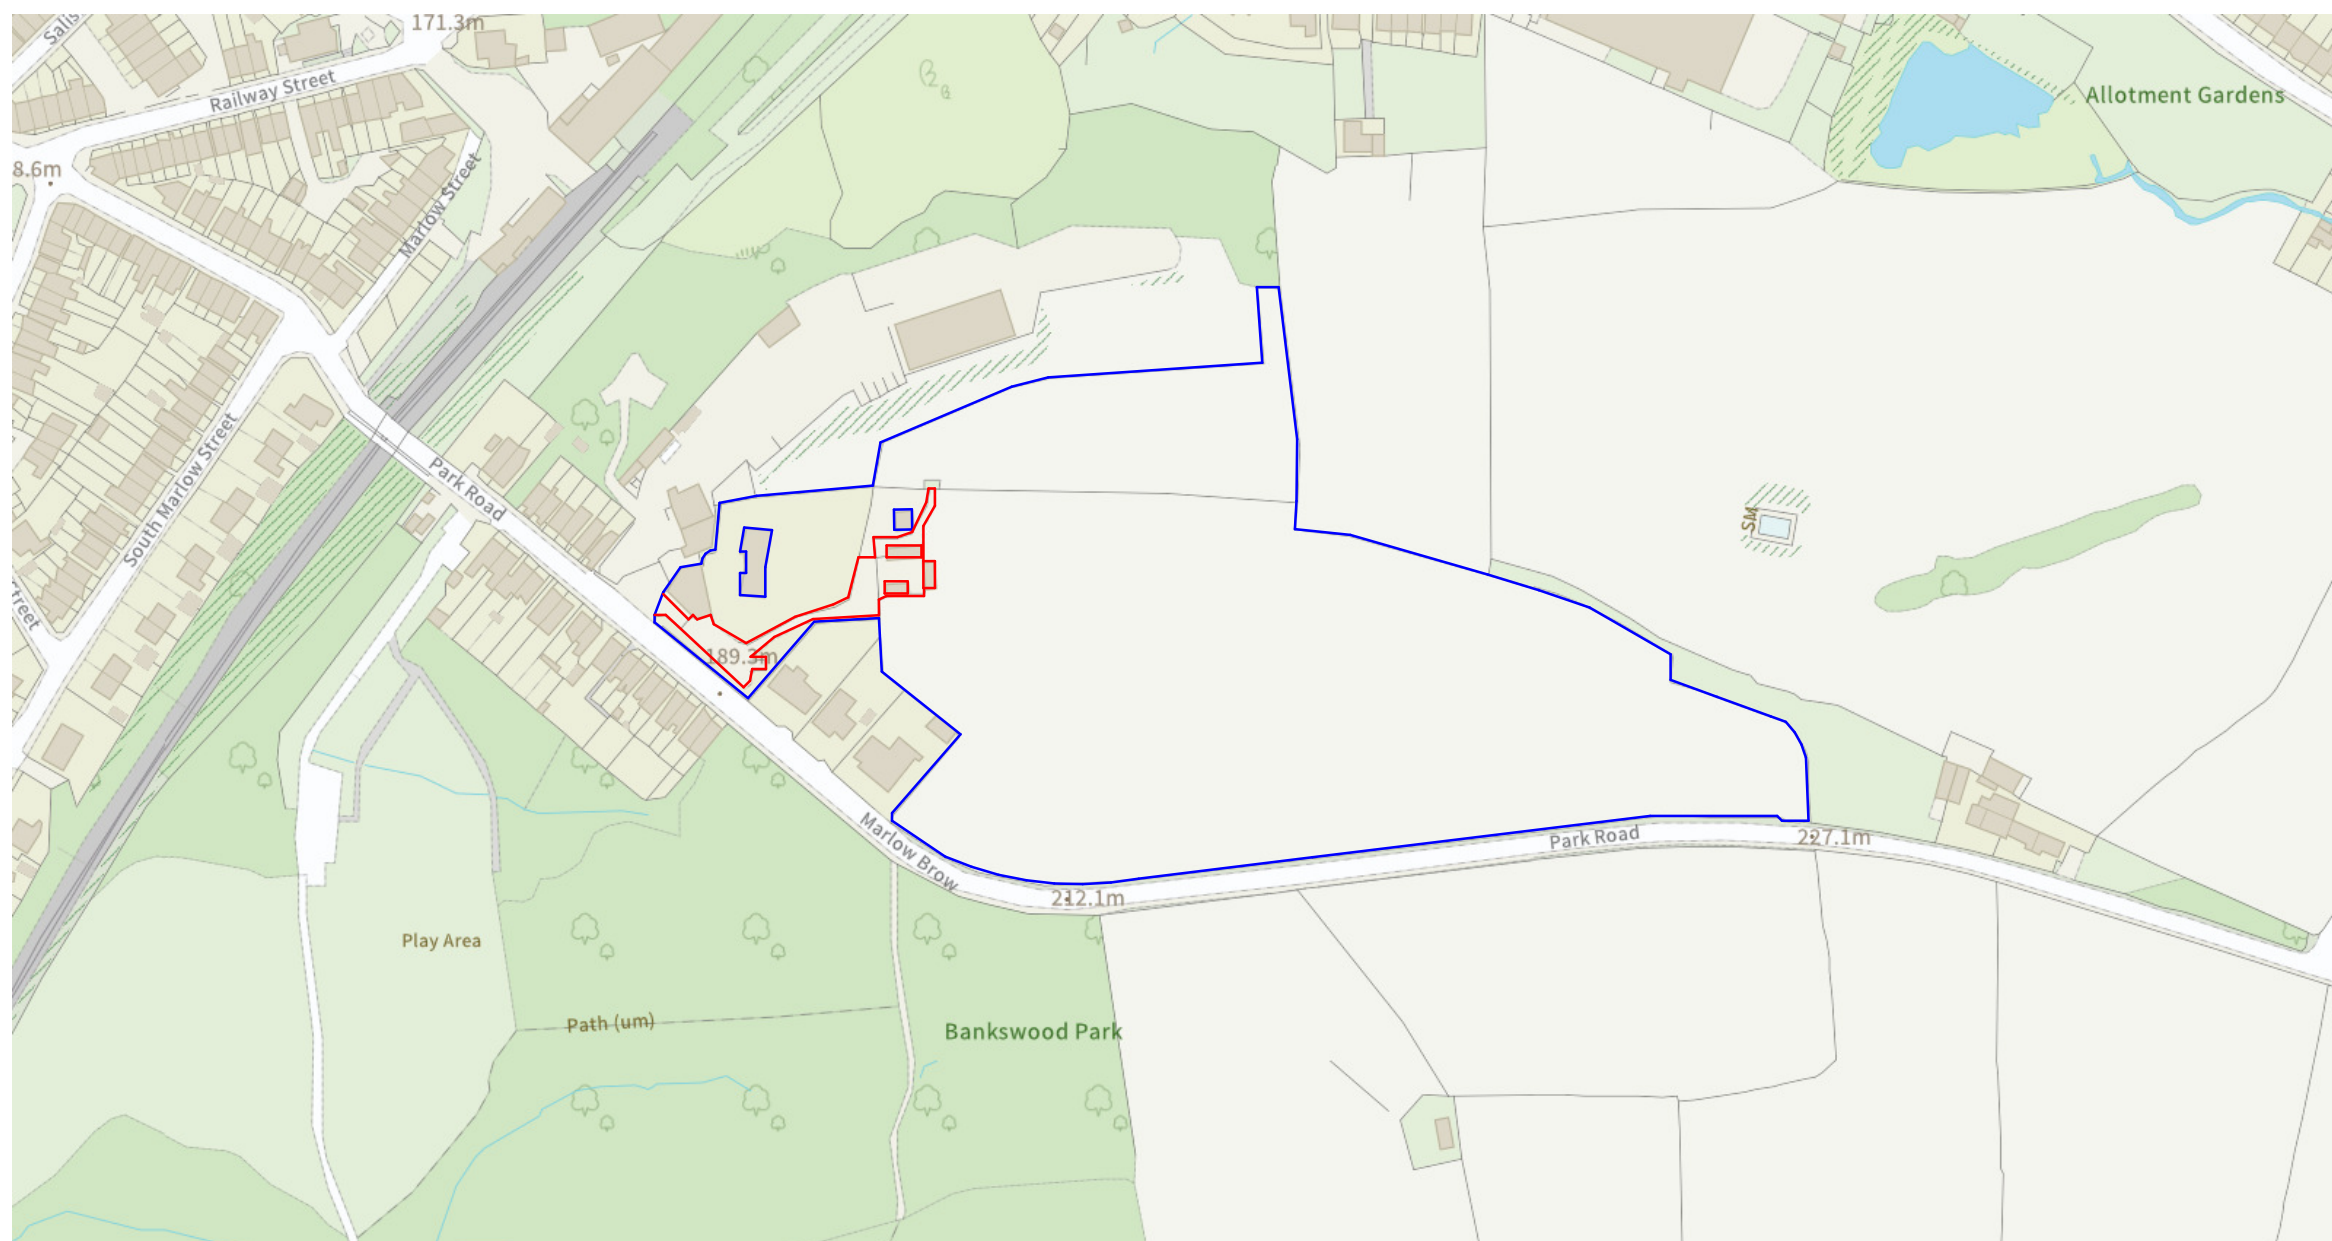


LOCATION PLAN

1 : 2500

NORTH

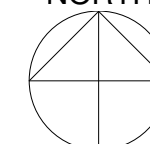

Scale 1 : 2500

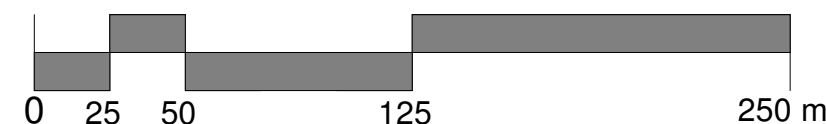

Rev	Description	Date

Client:

Project:

STABLES RENOVATION
21 PARK ROAD
GLOSSOP, SK13 2AH

Sheet Description:

Location Plan



SLH Home Design

www.slhomedesign.co.uk
info@slhomedesign.co.uk

Sheet: A3	Project Number: 2091	
Scale: 1 : 2500	Drawing Title:	Rev:
Design: sh	Location Plan	
Check: sh	Drawing Number	
Status: PLANNING	A001	