
Rev	Description	Date

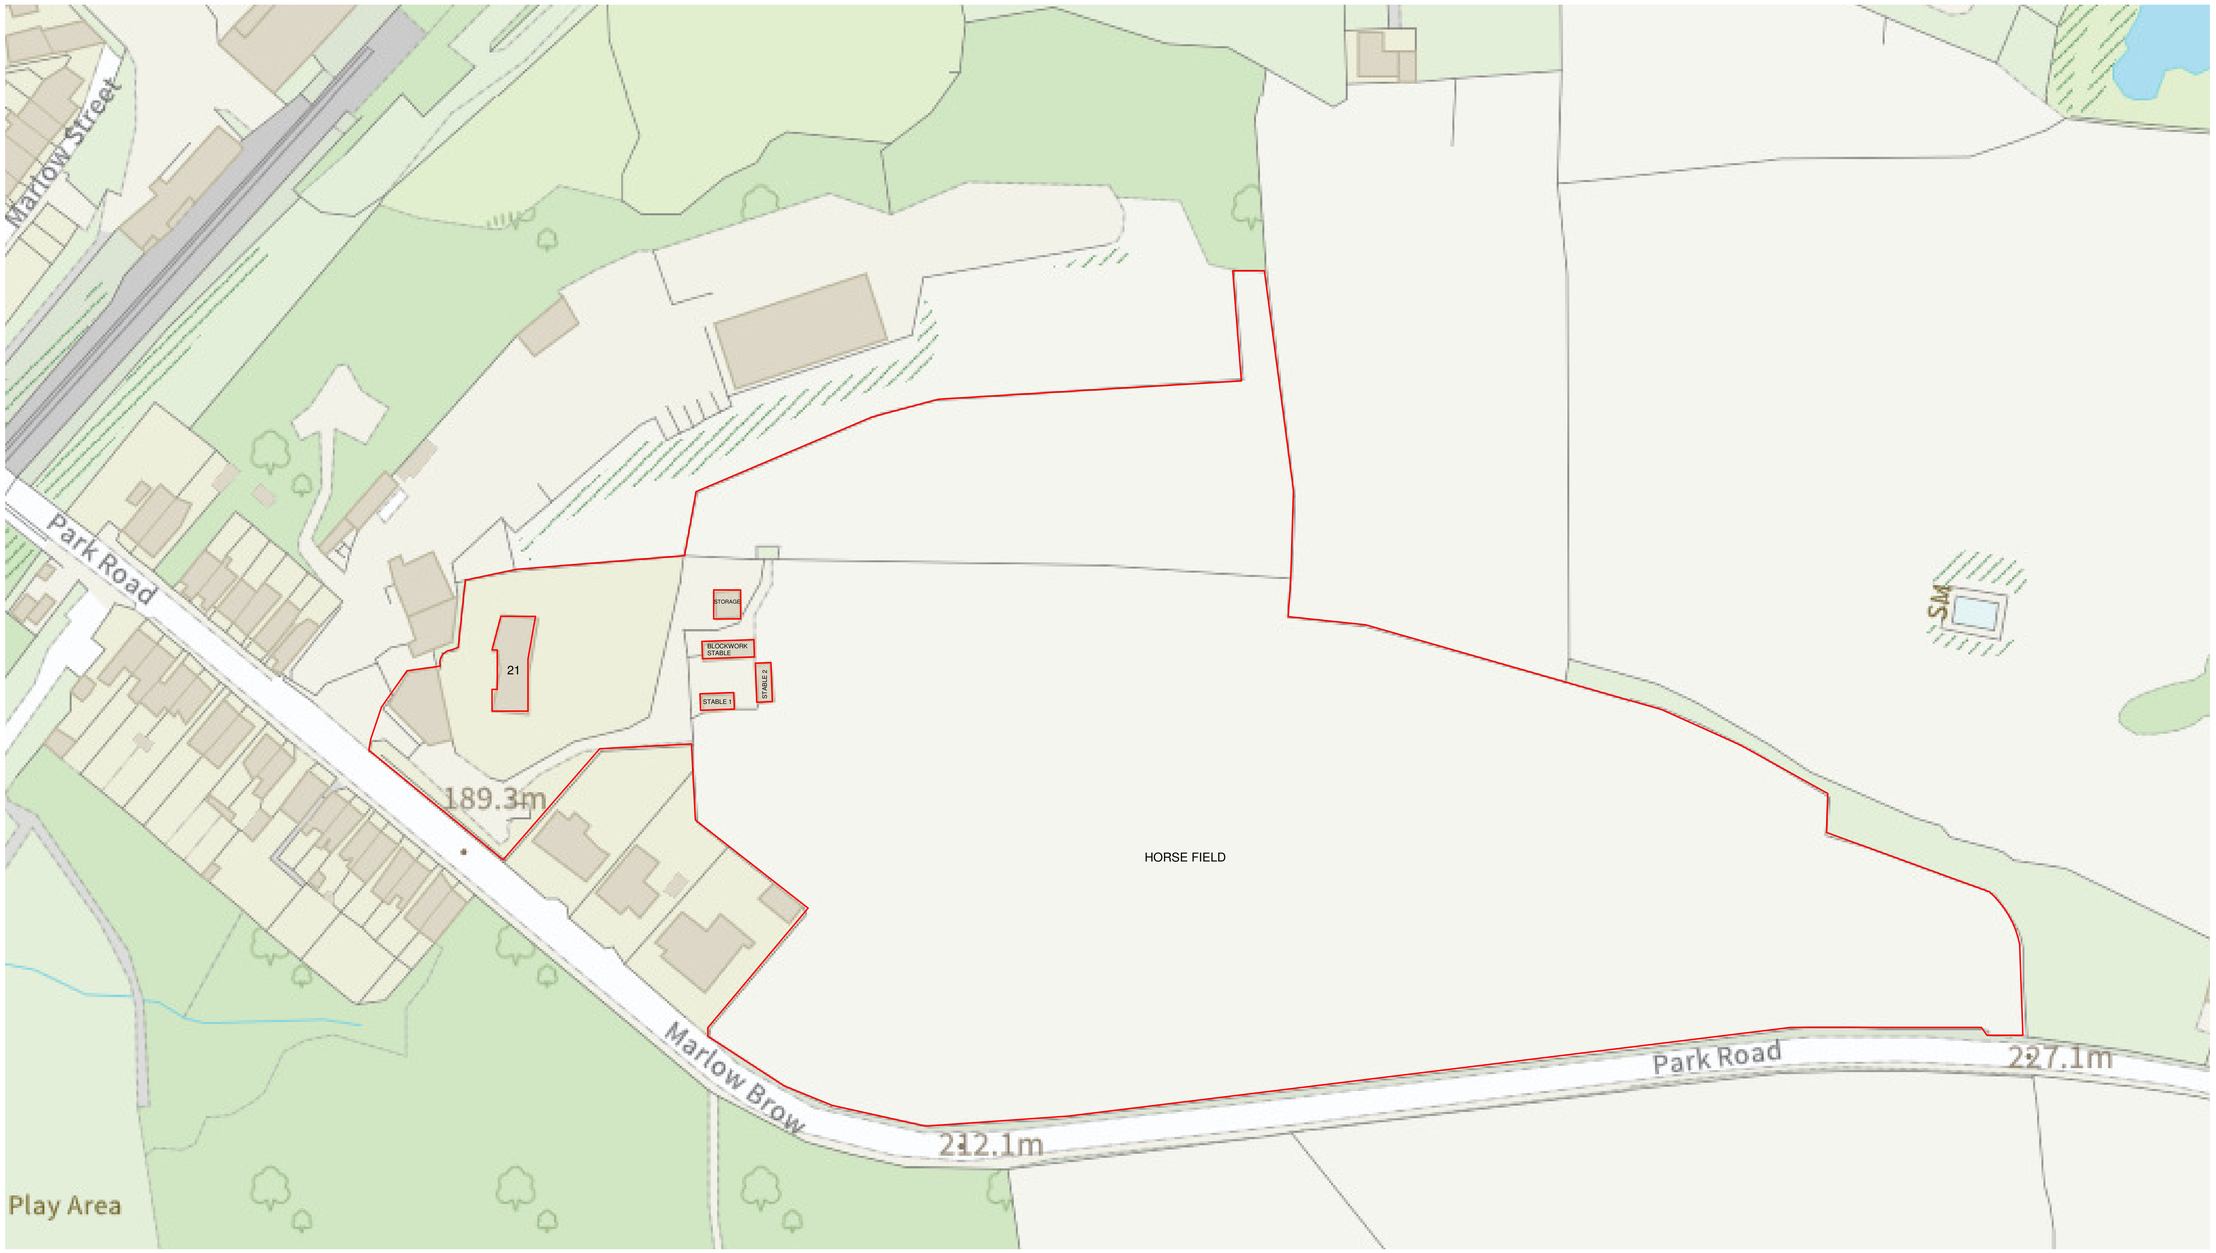

KEY:

BOUNDARY LINE

EXISTING - SITE PLAN
1 : 500

NORTH

Scale 1 : 500

0 5 10 25 50 m

Figured dimensions only to be taken from this drawing.
All contractors must visit the site and be responsible for checking all setting out dimensions and notifying the architect of any discrepancies prior to any manufacture or construction work.

NOTES:

STATUS

PURPOSE OF ISSUE

SLH Home Design

E: info@slhhomedesign.co.uk W: www.slhhomedesign.co.uk

PROJECT
STABLES RENOVATION

TITLE
EXISTING SITE PLAN

ADDRESS
21 PARK ROAD
GLOSSOP, SK13 2AH

DRAWN BY	CHECKED BY	DATE
sh	Checker	08-07-2023

SCALE (@ A0)	PROJECT NUMBER
As indicated	2091

DRAWING NUMBER	REV
A002	

17/08/2023 14:40:52